




- LEGEND**
- Site boundary
 - Existing tree to be retained and protected. Refer to arboricultural information for further detail
 - Proposed tree planting
- Proposed surface treatments**
- Tarmac
 - Pedesta block paving in Brindle from Tobermore or similar Laid in 45° herringbone pattern with soldier course
 - Pedesta block paving in Natural from Tobermore or similar Laid in 45° herringbone pattern with soldier course
 - Pedesta block paving in Bracken from Tobermore or similar Laid in 45° herringbone pattern with soldier course
 - Pedesta block paving in Slate from Tobermore or similar Laid in stretcher bond with double stretcher edge course
 - Sienna sets 100 x 100mm in 'Silver' from Tobermore or similar, for rubber strips
 - Concrete slabs 400mm x 400mm in buff to garden paths, laid in stack bond
 - Breedon Golden Amber self-binding gravel such as or similar approved with pressure treated timber edging
 - 'AntiSlip Plus' Timber Boardwalk from Marley or similar. Boards to be treated as per manufacturers specification. Boards to be castellated with 3no. anti-slip insert strips per board
 - Wet pour play surface in brown supplied by Ecosurface or similar approved. Depth to be in line with fall height specified on play drawings
 - Wet pour play surface in beige colour supplied by Ecosurface or similar approved. Depth to be in line with fall height specified on play drawings
- Proposed furniture**
- Haston Rustic 4 Slat Seat as supplied by Broxap, or similar
 - Derby Standard Litter Bin with green finish. Each location to also include a Sirius Dog Waste bin in green, both supplied by Broxap or similar
 - Land Picnic Bench as supplied by Broxap, or similar
- Proposed enclosures**
- 0.45m high timber kneerall fencing as supplied by Jackson Fencing, or similar
 - 0.9m high timber post and split chestnut rail fencing as supplied by Jackson Fencing, or similar
 - 0.9m high timber post and split chestnut rail fencing with mammal mesh as supplied by Jackson Fencing, or similar
 - Pedestrian gate to match adjacent fence as supplied by Jackson Fencing, or similar
 - Vehicular and pedestrian gates to match adjacent fence as supplied by Jackson Fencing, or similar
 - 4m high black weldmesh fencing as supplied by Jackson Fencing, or similar
 - 0.9m high black metal estate railing fencing as supplied by Jackson Fencing, or similar
 - 0.6m high black metal estate railing fencing as supplied by Jackson Fencing, or similar

- NOTES:**
- Paving thickness and sub-base to vehicular and adopted surfaces to engineer's details
 - Kerf types and upstands to vehicular surfaces to engineer's details
 - Back of footpath to receive standard concrete edging
 - Concrete edging to be installed to differentiate verge and private plot landscaping
 - Rear garden boundary treatments as per architect's proposals
- To be read in conjunction with:
- Landscape general arrangement plan GLS_080_127_1300
 - Planting plans GLS_080_127_1500-series
 - Landscape specification GLS_080_127_1801
 - Landscape management plan GLS_080_127_1802

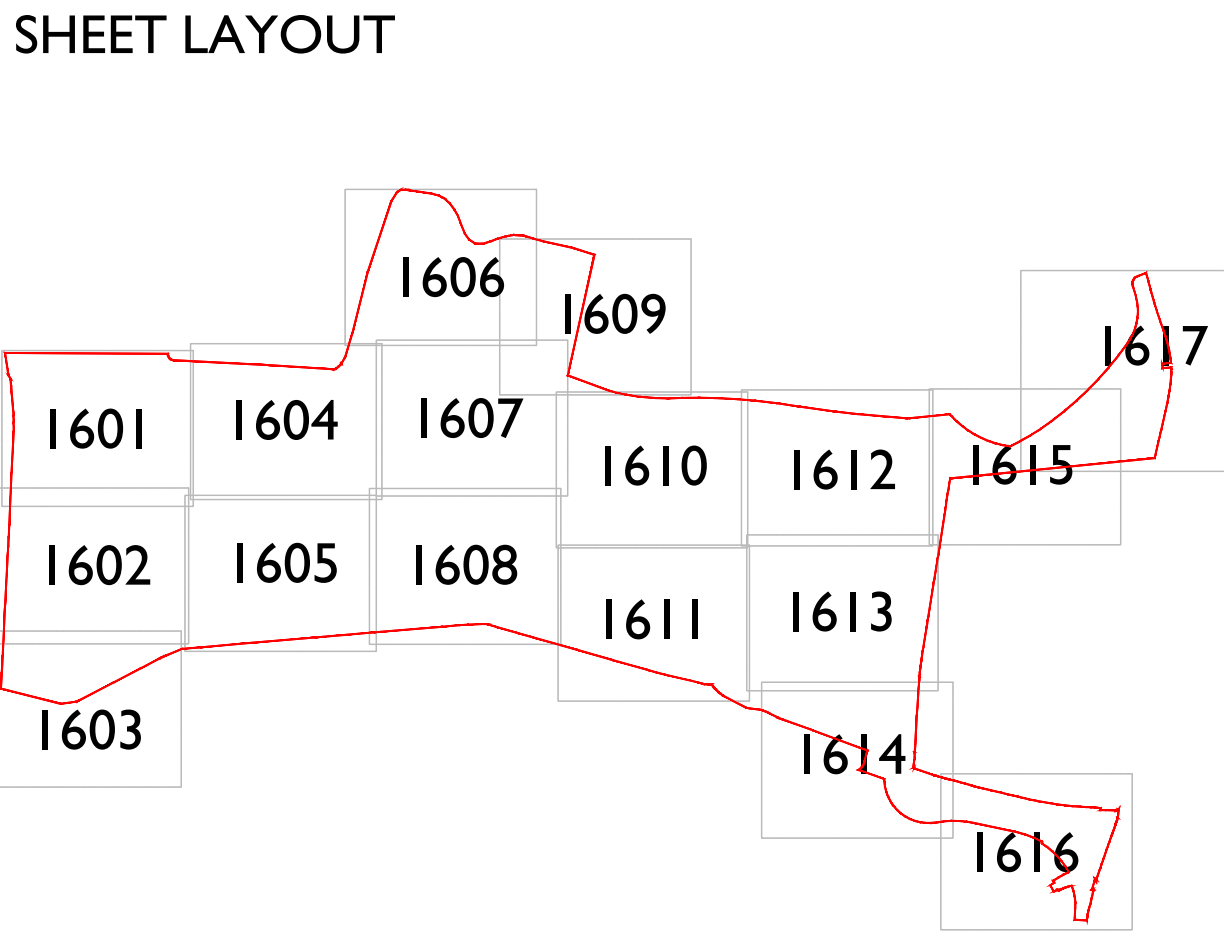

FOR PLANNING

Scale @ A0
0 1 2 3 4 5 6 7 8 9 10m
Scale 1:200

Rev	Date	Drawn	Checked
E	22.05.24	LM	AE
Updated in line with revised layout and comments			
F	24.07.26	EPC	AE
Updated to revised layout and LPA comments			

Date: 11.12.25
Drawn by: LM
Checked by: AE
Dwg No: GLS_080_127_1608
Rev: F

Project: Land West of Inberhorne Lane
East Grinstead

Title: Hard Landscaping Plans
Sheet B

Client: **VistryHomes**

GREENLANDSCAPE

Green Landscape Studio Limited - The Laburnum, Laburnum Avenue, East Grinstead, West Sussex BN23 6JN. Telephone 01293 400077 - www.greenlandscape.co.uk
The company and its directors accept no liability for any errors or omissions in this drawing or for any consequences arising from its use. This drawing is the property of Green Landscape Studio Limited and is not to be reproduced without written permission.