


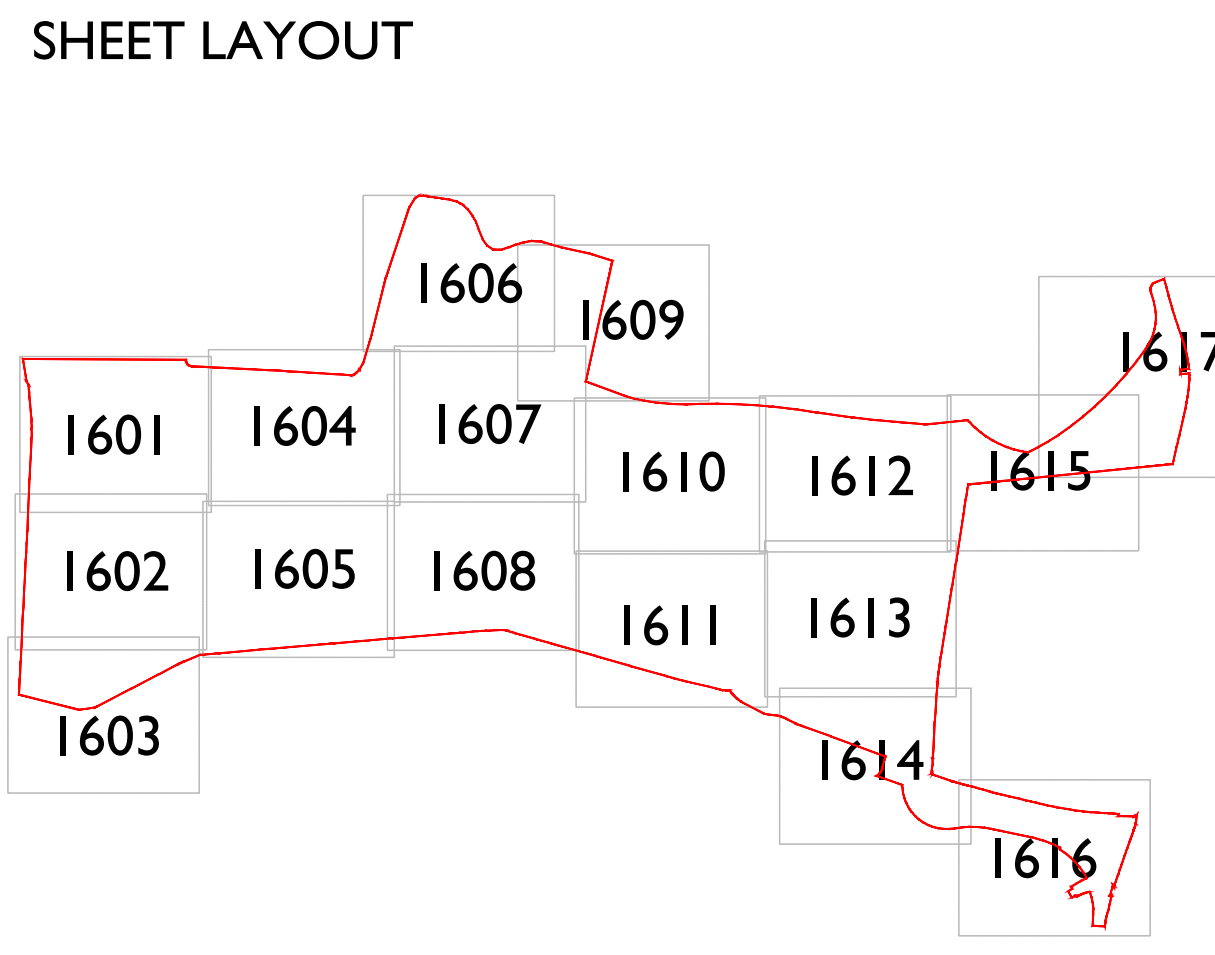

- LEGEND**
- Site boundary
 - Existing tree to be retained and protected. Refer to arboricultural information for further detail
 - Proposed tree planting
- Proposed surface treatments**
- Tarmac
 - Pedesta block paving in Brindle from Tobermore or similar Laid in 45° herringbone pattern with soldier course
 - Pedesta block paving in Natural from Tobermore or similar Laid in 45° herringbone pattern with soldier course
 - Pedesta block paving in Bracken from Tobermore or similar Laid in 45° herringbone pattern with soldier course
 - Pedesta block paving in Slate from Tobermore or similar Laid in stretcher bond with double stretcher edge course
 - Sienna sets 100 x 100mm in 'Silver' from Tobermore or similar, for rumble strips
 - Concrete slabs 400mm x 400mm in buff to garden paths, laid in stack bond
 - Breedon Golden Amber self-binding gravel such as or similar approved with pressure treated timber edging
 - 'AntiSlip Plus' Timber Boardwalk from Marley or similar. Boards to be treated as per manufacturers specification. Boards to be castellated with 3no. anti-slip insert strips per board
 - Wet pour play surface in brown supplied by Ecosurface or similar approved. Depth to be in line with fall height specified on play drawings
 - Wet pour play surface in beige colour supplied by Ecosurface or similar approved. Depth to be in line with fall height specified on play drawings
- Proposed furniture**
- Hatton Rustic 4 Slat Seat as supplied by Broxap, or similar
 - Derby Standard Litter Bin with green finish. Each location to also include a Sirius Dog Waste bin in green, both supplied by Broxap or similar
 - Land Picnic Bench as supplied by Broxap, or similar
- Proposed enclosures**
- 0.45m high timber kneerall fencing as supplied by Jackson Fencing, or similar
 - 0.9m high timber post and split chestnut rail fencing as supplied by Jackson Fencing, or similar
 - 0.9m high timber post and split chestnut rail fencing with mammal mesh as supplied by Jackson Fencing, or similar
 - Pedestrian gate to match adjacent fence as supplied by Jackson Fencing, or similar
 - Vehicular and pedestrian gates to match adjacent fence as supplied by Jackson Fencing, or similar
 - 4m high black weldmesh fencing as supplied by Jackson Fencing, or similar
 - 0.9m high black metal estate railing fencing as supplied by Jackson Fencing, or similar
 - 0.6m high black metal estate railing fencing as supplied by Jackson Fencing, or similar
- NOTES**
- Paving thickness and sub-base to vehicular and adopted surfaces to engineer's details
 - Kerb types and upstands to vehicular surfaces to engineer's details
 - Back of footpath to receive standard concrete edging
 - Concrete edging to be installed to differentiate verge and private plot landscaping
 - Rear garden boundary treatments as per architect's proposals
- To be read in conjunction with:
- Landscape general arrangement plan GLS_080_127_1300
 - Planting plans GLS_080_127_1500 series
 - Landscape specification GLS_080_127_1801
 - Landscape management plan GLS_080_127_1802



FOR PLANNING

Scale: 1:1000

Project: Land West of Inberhome Lane East Grinstead

Title: Hard Landscaping Plans Sheet 12

Client: Vistry Homes

Rev: 11/12/25

Drawn by: LHM Checked by: AE

Dwg No: GLS_080_127_1812 Rev: F

Green Landscape Studio Limited - The Labours Centre, Labours County Park, Wile Lane, Searidge, Hove, Brighton BN1 9JN. Telephone: 01273 600077 - www.greenlandscape.co.uk