
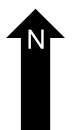
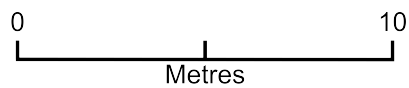


26A Lodge Lane Block Plan

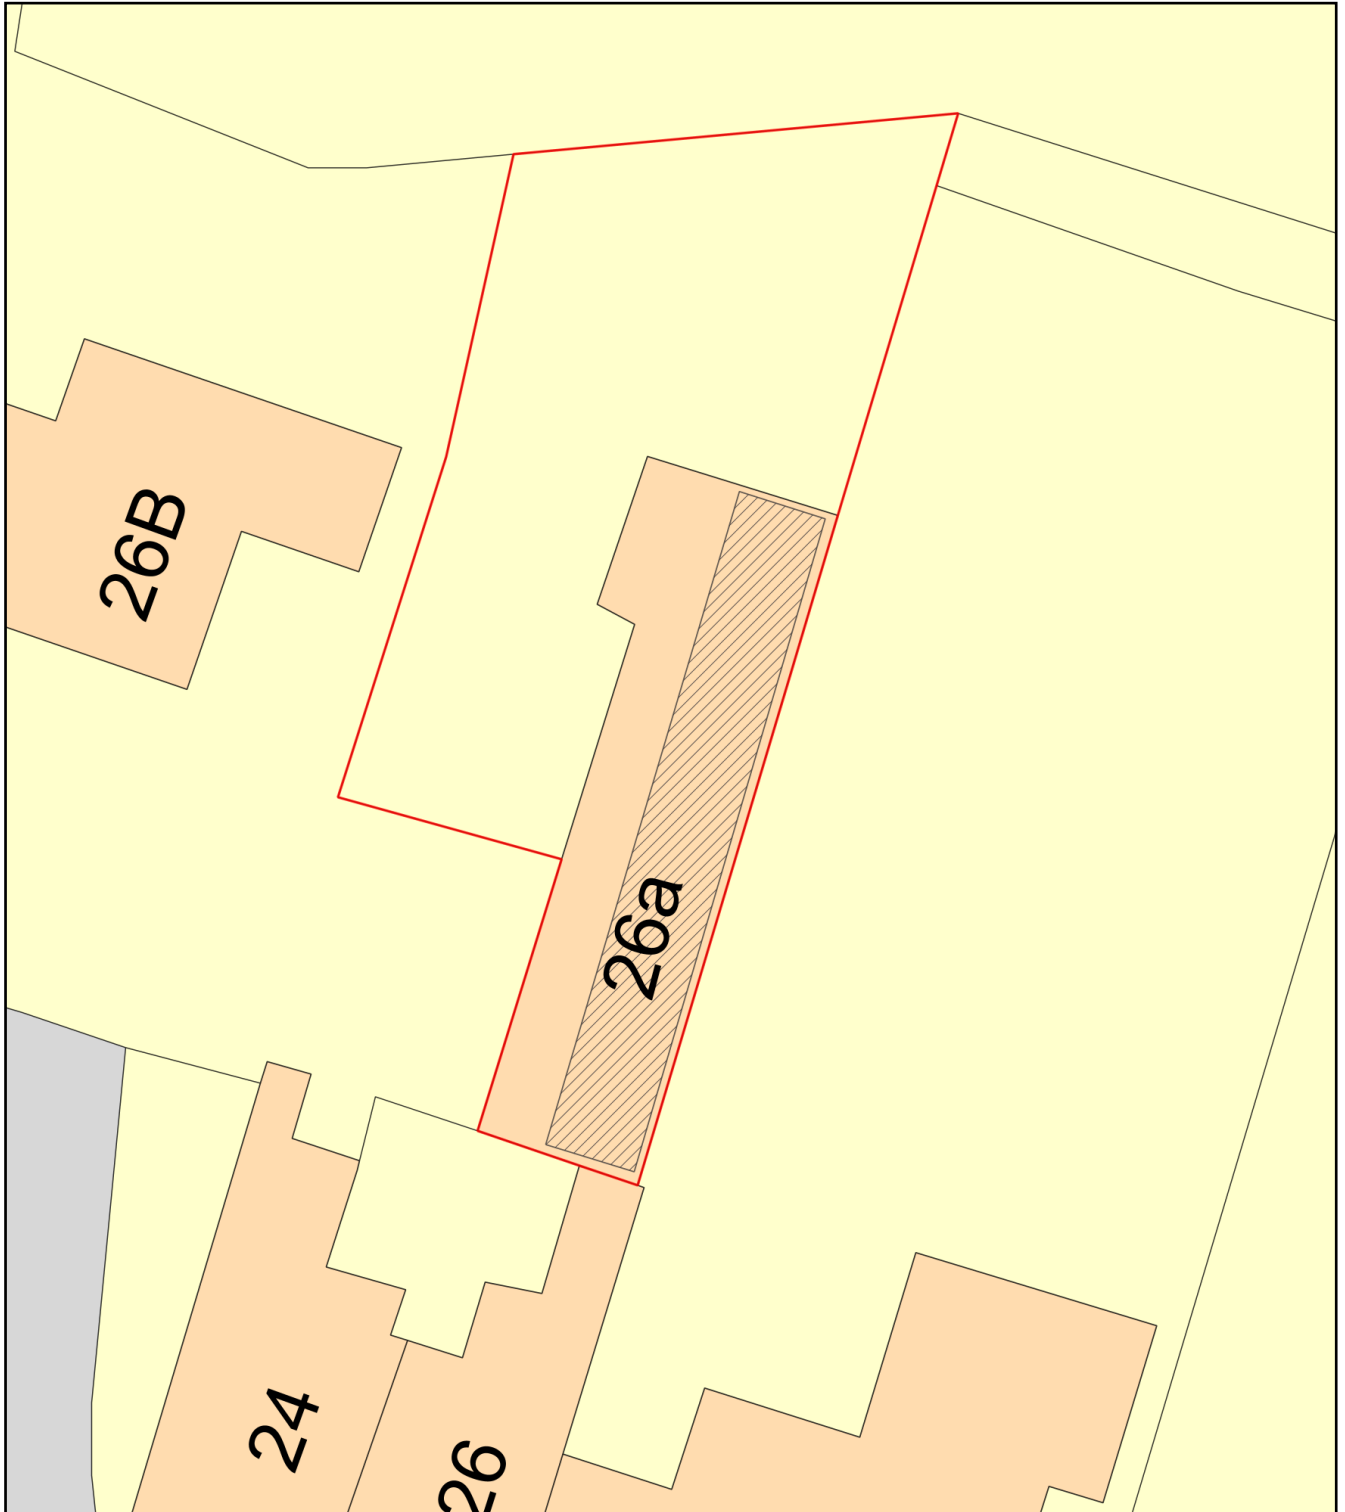

Plan Produced for: Toby Sexton

Date Produced: 12 Jun 2026

Plan Reference Number: TQRQM26163090030662

Scale: 1:200 @ A4