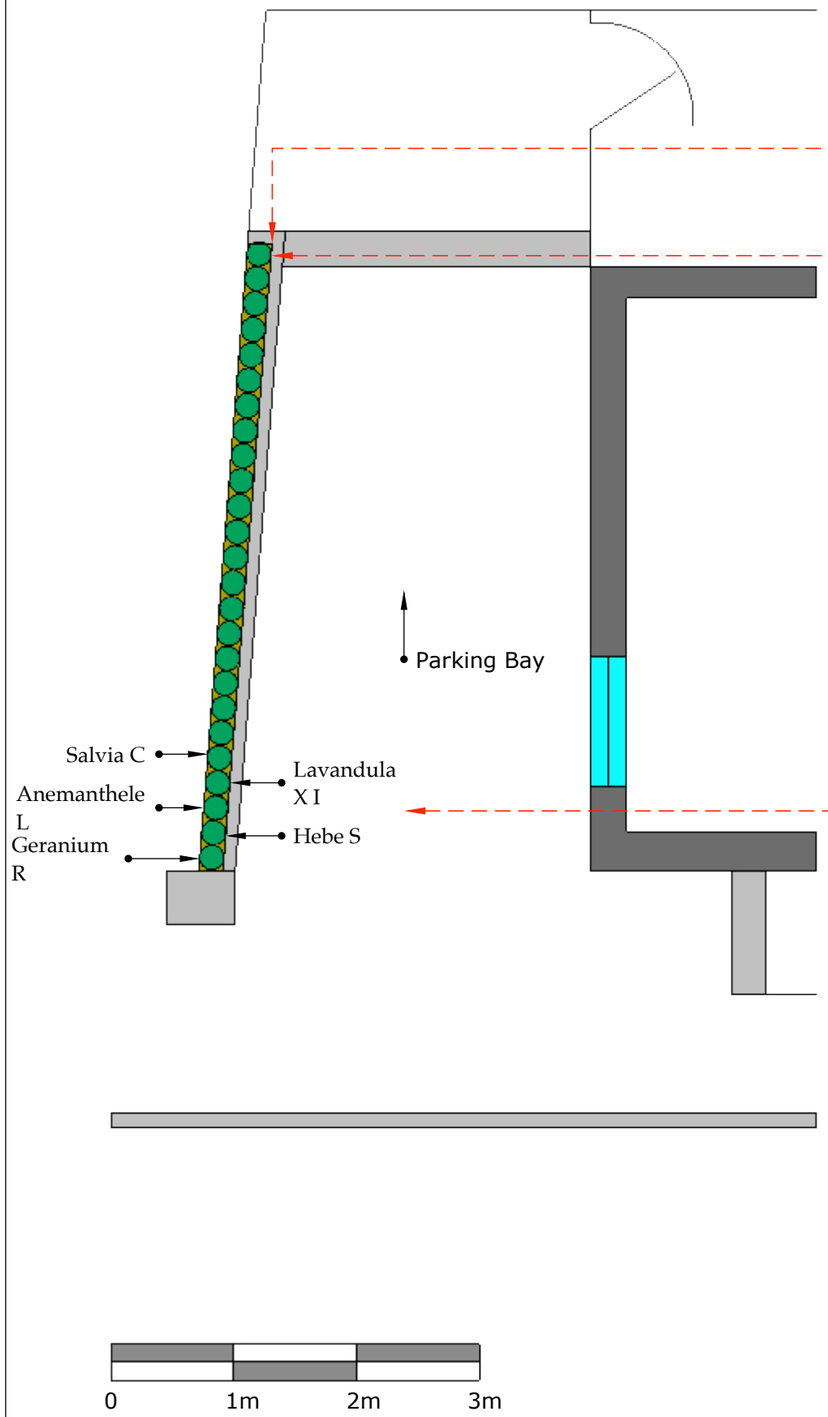

A. 500mm High Raised Brick Planting Bed

B. To Be Filled: (from Bottom up); 50mm Pea Shingle, 100mm Course Sand, 350mm soil to BS standard BS8616 or similar for contained Spaces - final 50mm of Fine Compostable Mulch Layer around plants. Beneath the 50mm pea shingle should be access to ground soil for drainage OR Appropriate provisions for weep holes protected by geotextile membrane.

C. 5No. Planting Specimens in repeating pattern length of raised bed - totalling 25 plants / a mix of flowering perennials, structural types and evergreens

6. Plants to be 2L Potted at planting

7. Plants:

Salvia Caradonna - 5No.

Lavandula X Intermedia Grosso - 5No.

Anemanthele Lessoniana - 5No.

Hebe Sutherlandii - 5No.

Geranium Rozanne - 5No.

location plan - scale 1:1250 @ A3

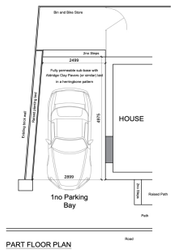

PART FLOOR PLAN

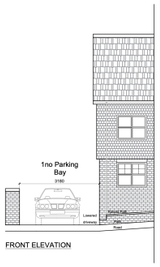

FRONT ELEVATION

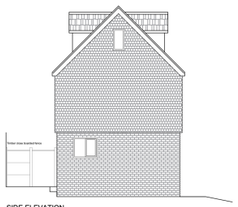
SIDE ELEVATION

B+C ARCHITECTURE

PROJECT : 19 college lane, east grinstead west sussex, rh19 3ph

DRAWING : proposed drawings for new parking bay

DRAWING STATUS : planning

JOB NO: jph 313

DRAWING NO: 710

SCALE: 1:100@ A3

DATE: february 2025

DRAWN BY: jw

REVISIONS: -

emerging LANDSCAPE DESIGN

Date: 04/09/25	Client:	Project:	Title:	Drawing no: SL	Scale: 1:50@A3	Revision Description:
By: AA	B&C	19 CL	Soft Landscaping	Rev: R0	Status: Open	

©2019 Emerging Landscape Design Ltd. All rights reserved