


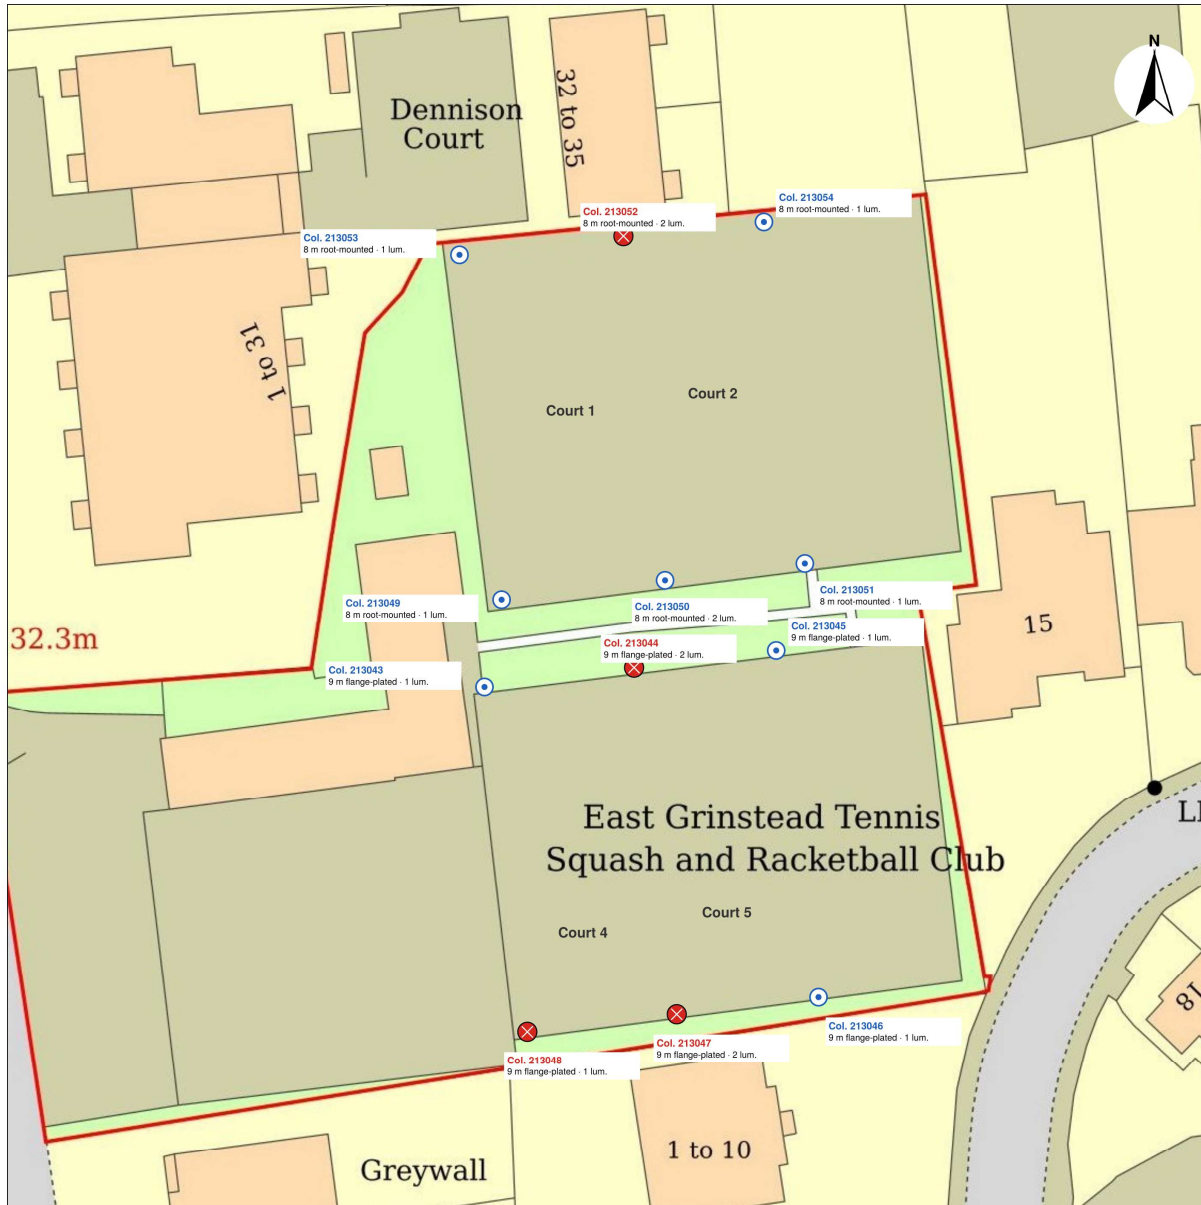

Scale 1:500 at A3

© Crown copyright and database rights 2026 OS 100054135. Map area bounded by: 539412, 137743 539554, 137885.
Produced on 15 April 2026 from the OS National Geographic Database. Supplied by UKPlanningMaps.com. Unique plan reference: p2fuk/1405926/1882992



Key

- Existing column to be replaced (4 no.)**
New column in the same position and at the same height, fitted with new LED luminaires. Cols. 213048, 213047 and 213044 (9.0 m flange-plated, Courts 4-5) and 213052 (8.0 m root-mounted, Courts 1-2).
- Existing column retained (8 no.)**
Existing metal halide floodlights replaced with new LED luminaires. No change to the column.
- Application site boundary**

Schedule of works

Column	Courts	Height	Lum.	Works
213048	4-5	9.0 m	1	Replace column
213047	4-5	9.0 m	2	Replace column
213044	4-5	9.0 m	2	Replace column
213052	1-2	8.0 m	2	Replace column
213043, 213045, 213046	4-5	9.0 m	1 each	LED only
213049, 213051, 213053, 213054	1-2	8.0 m	1 each	LED only
213050	1-2	8.0 m	2	LED only

Total: 12 no. columns, 16 no. LED luminaires. Number and positions of columns unchanged.
Column positions taken from the lighting design layout (see lighting report).
Read with column elevations EGT-LP-02 / 03 and luminaire details EGT-LP-04.



Ensolve Solutions Ltd
4 Bellevue Mews, Friern Barnet, London N11 3HF
T +44 (0)207 671 3563 · www.ensolvesolutions.com

Project

East Grinstead Tennis, Squash & Racketball Club
Ship Street, East Grinstead, RH19 4EE · Planning ref. DM/26/2425

Drawing title

**BLOCK PLAN - PROPOSED
Floodlight column positions**

Drawing no. EGT-LP-01	Scale 1:500 @ A3	Date 02/10/2026	Rev -
---------------------------------	----------------------------	---------------------------	-----------------