


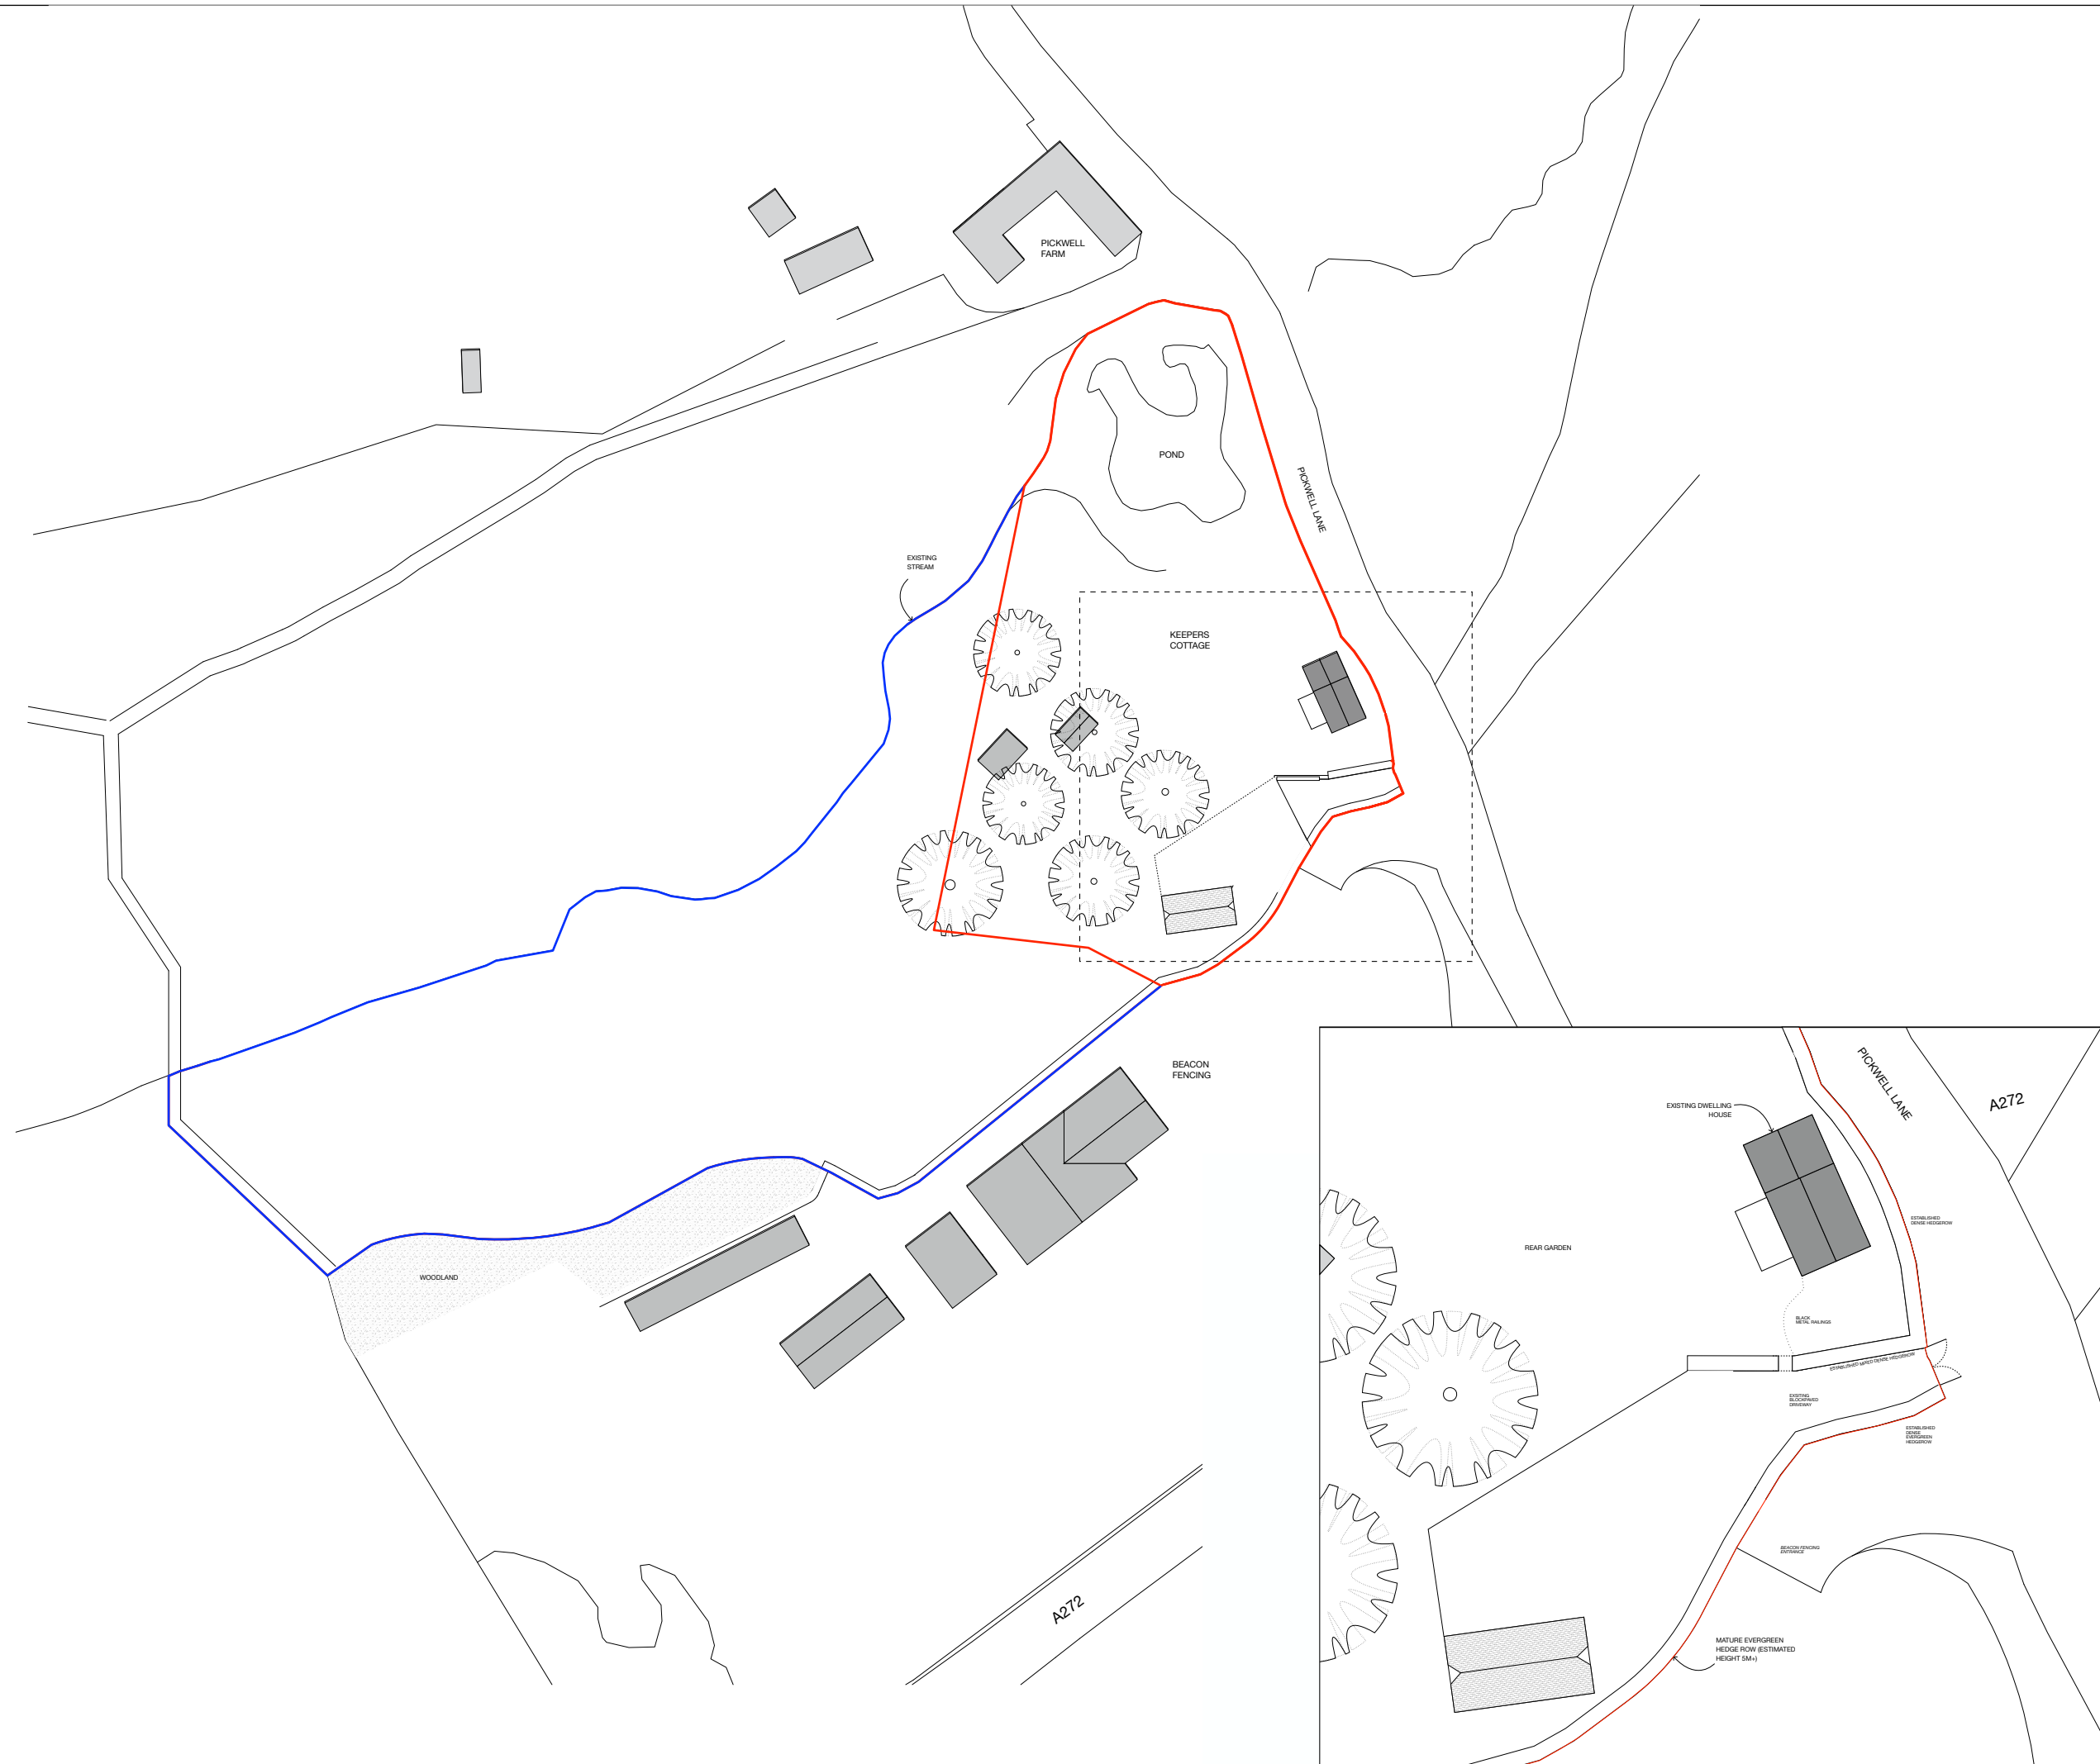

KEEPERS COTTAGE
PICKWELL LANE
ANSTY
HAYWARDS HEATH
RH17 5AP

TITLE: PROPOSED BLOCK PLAN

DWG: 001DWG24003

SCALE: 1:1000

REV:

DATE: JULY 25