


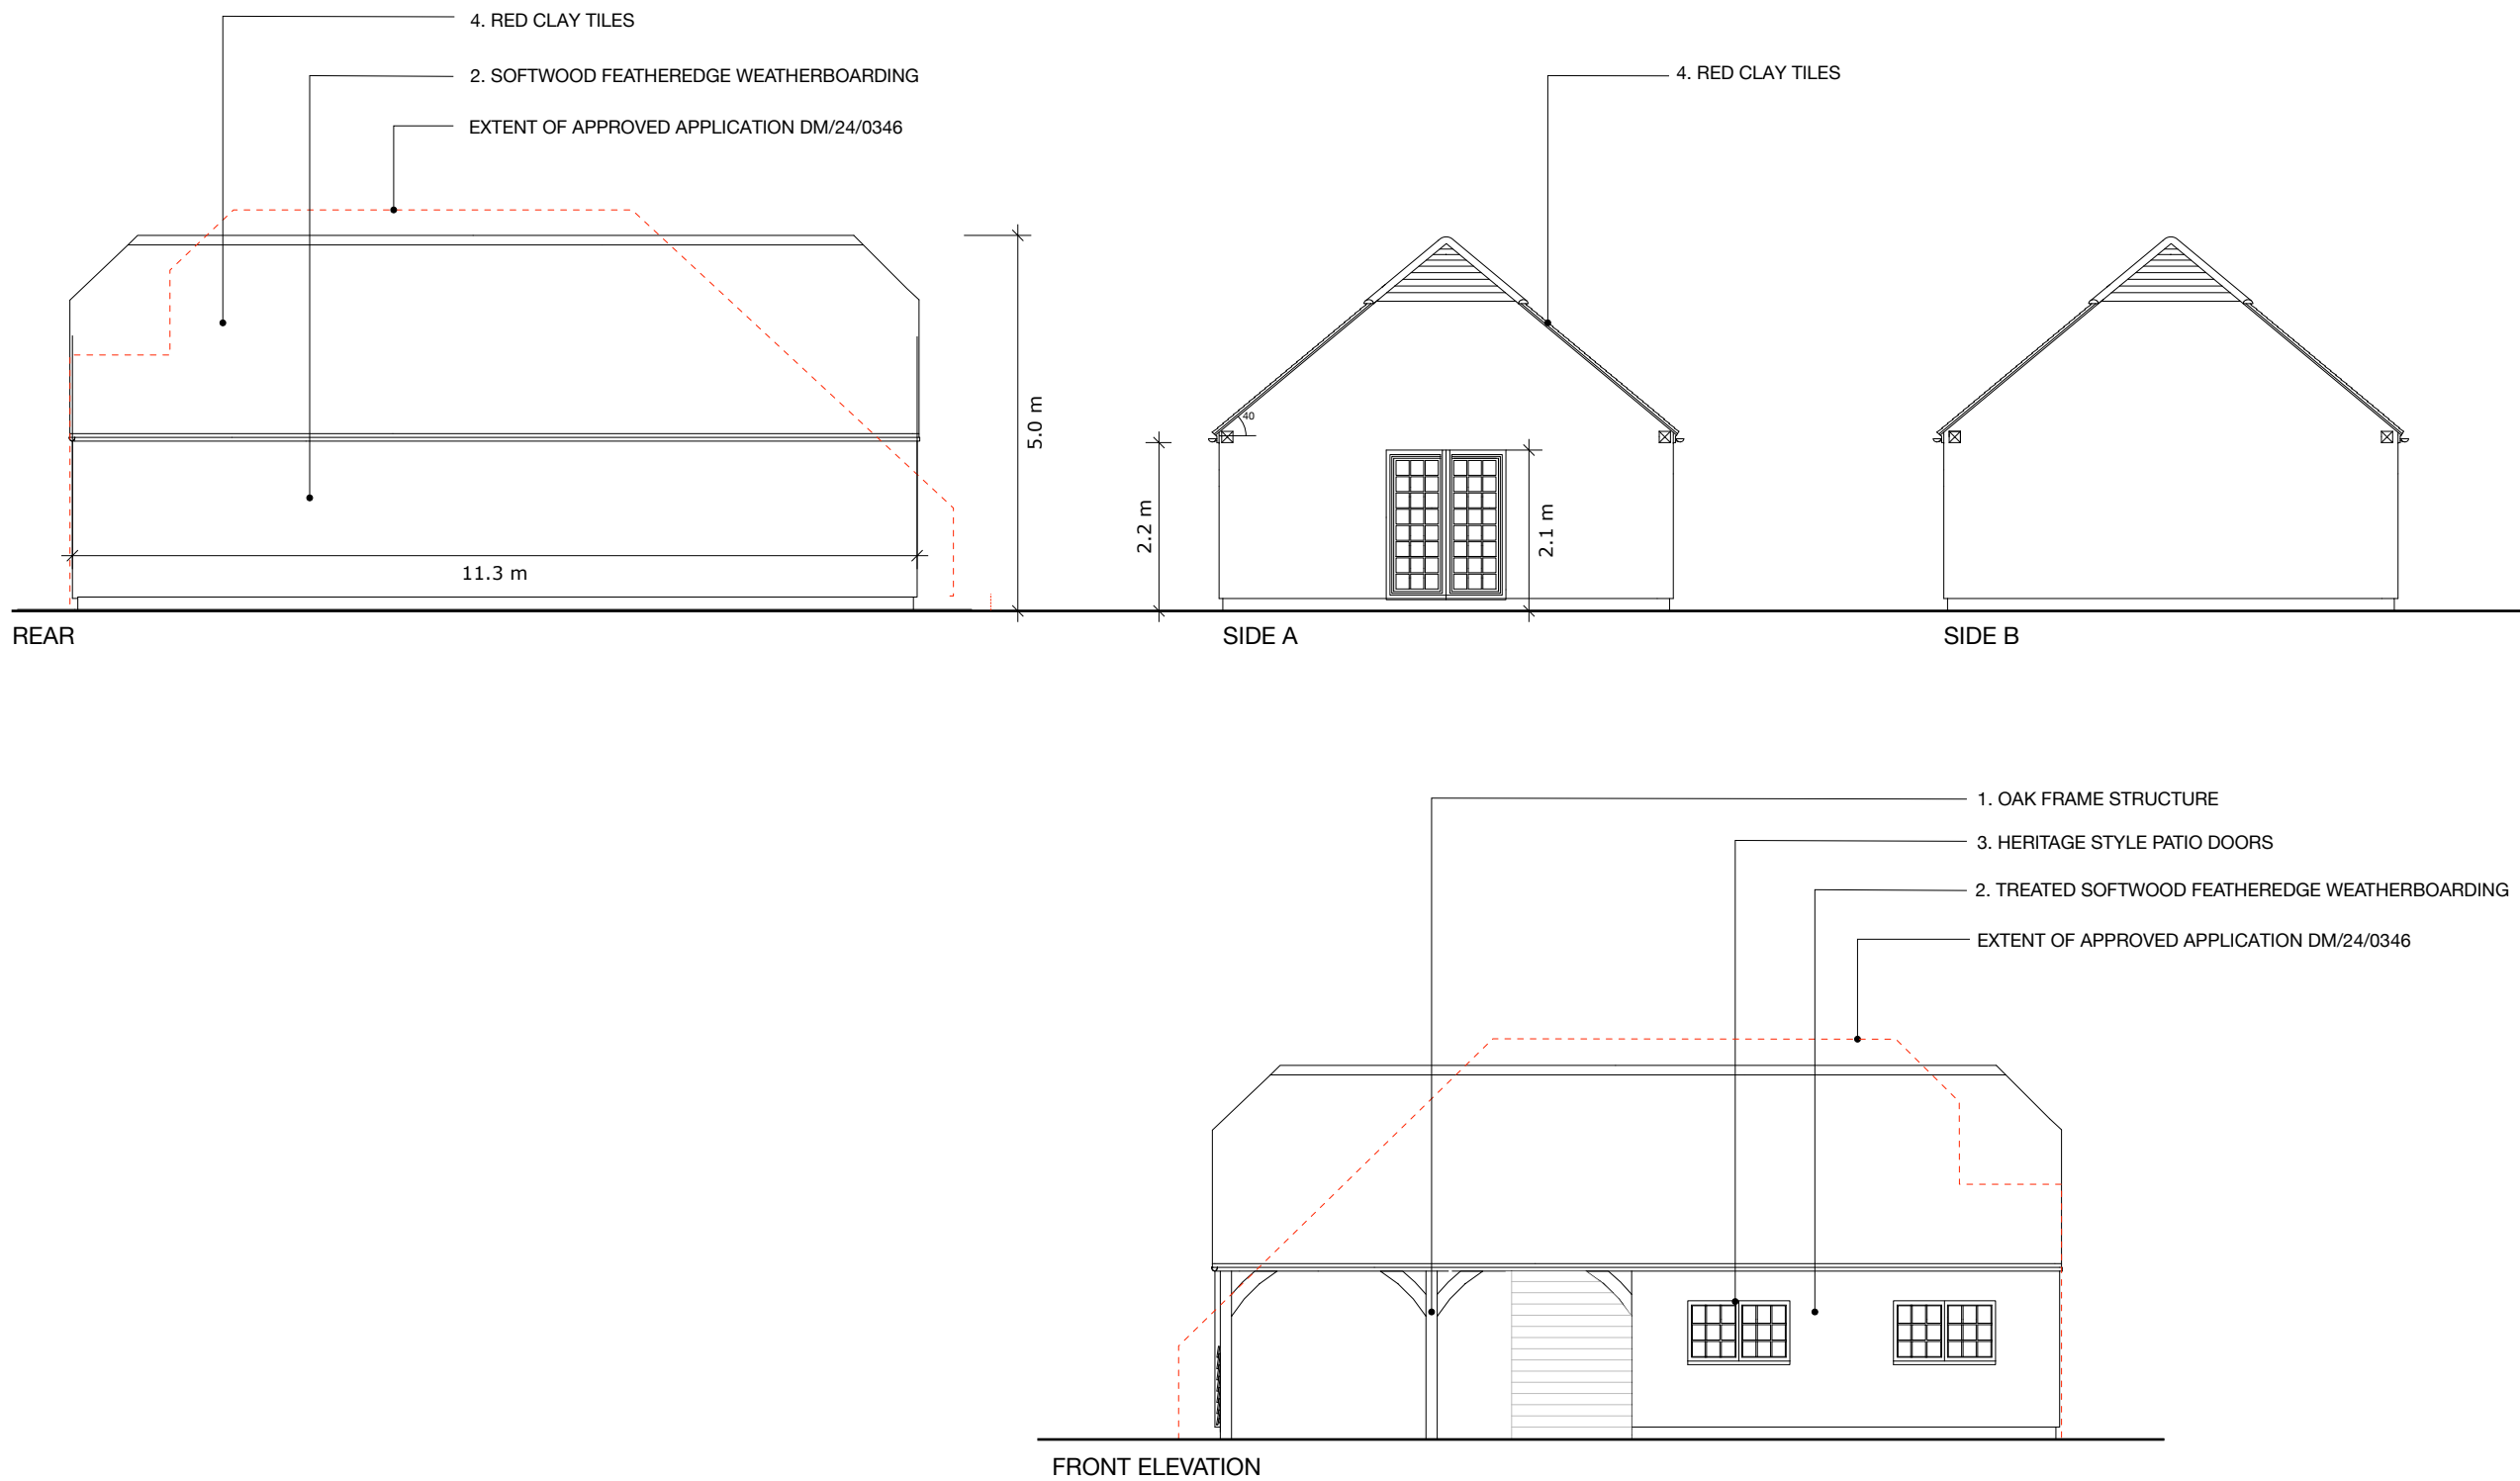

MATERIALS



- 1 OAK FRAME STRUCTURE
2 SOFTWOOD FEATHEREDGE WEATHERBOARDING
3 HERITAGE STYLE WINDOWS
4 RED CLAY TILES

0 5m @ 1:100
2.5m @ 1:50

KEEPERS COTTAGE
PICKWELL LANE
ANSTY
HAYWARDS HEATH
RH17 5AP

TITLE: PROPOSED ELEVATIONS

DWG: 001DWG242004

SCALE: 1:100

REV: -

DATE: JULY 25