


© Crown copyright 2022 Ordnance Survey 100053143

Drawing No. NFP194S002	Drawn by NRF
	Scale 1:1250
	Date 14/01/2025
Title Bacons Farm, Sloop Lane, Scaynes Hill, West Sussex, RH17 7NP	

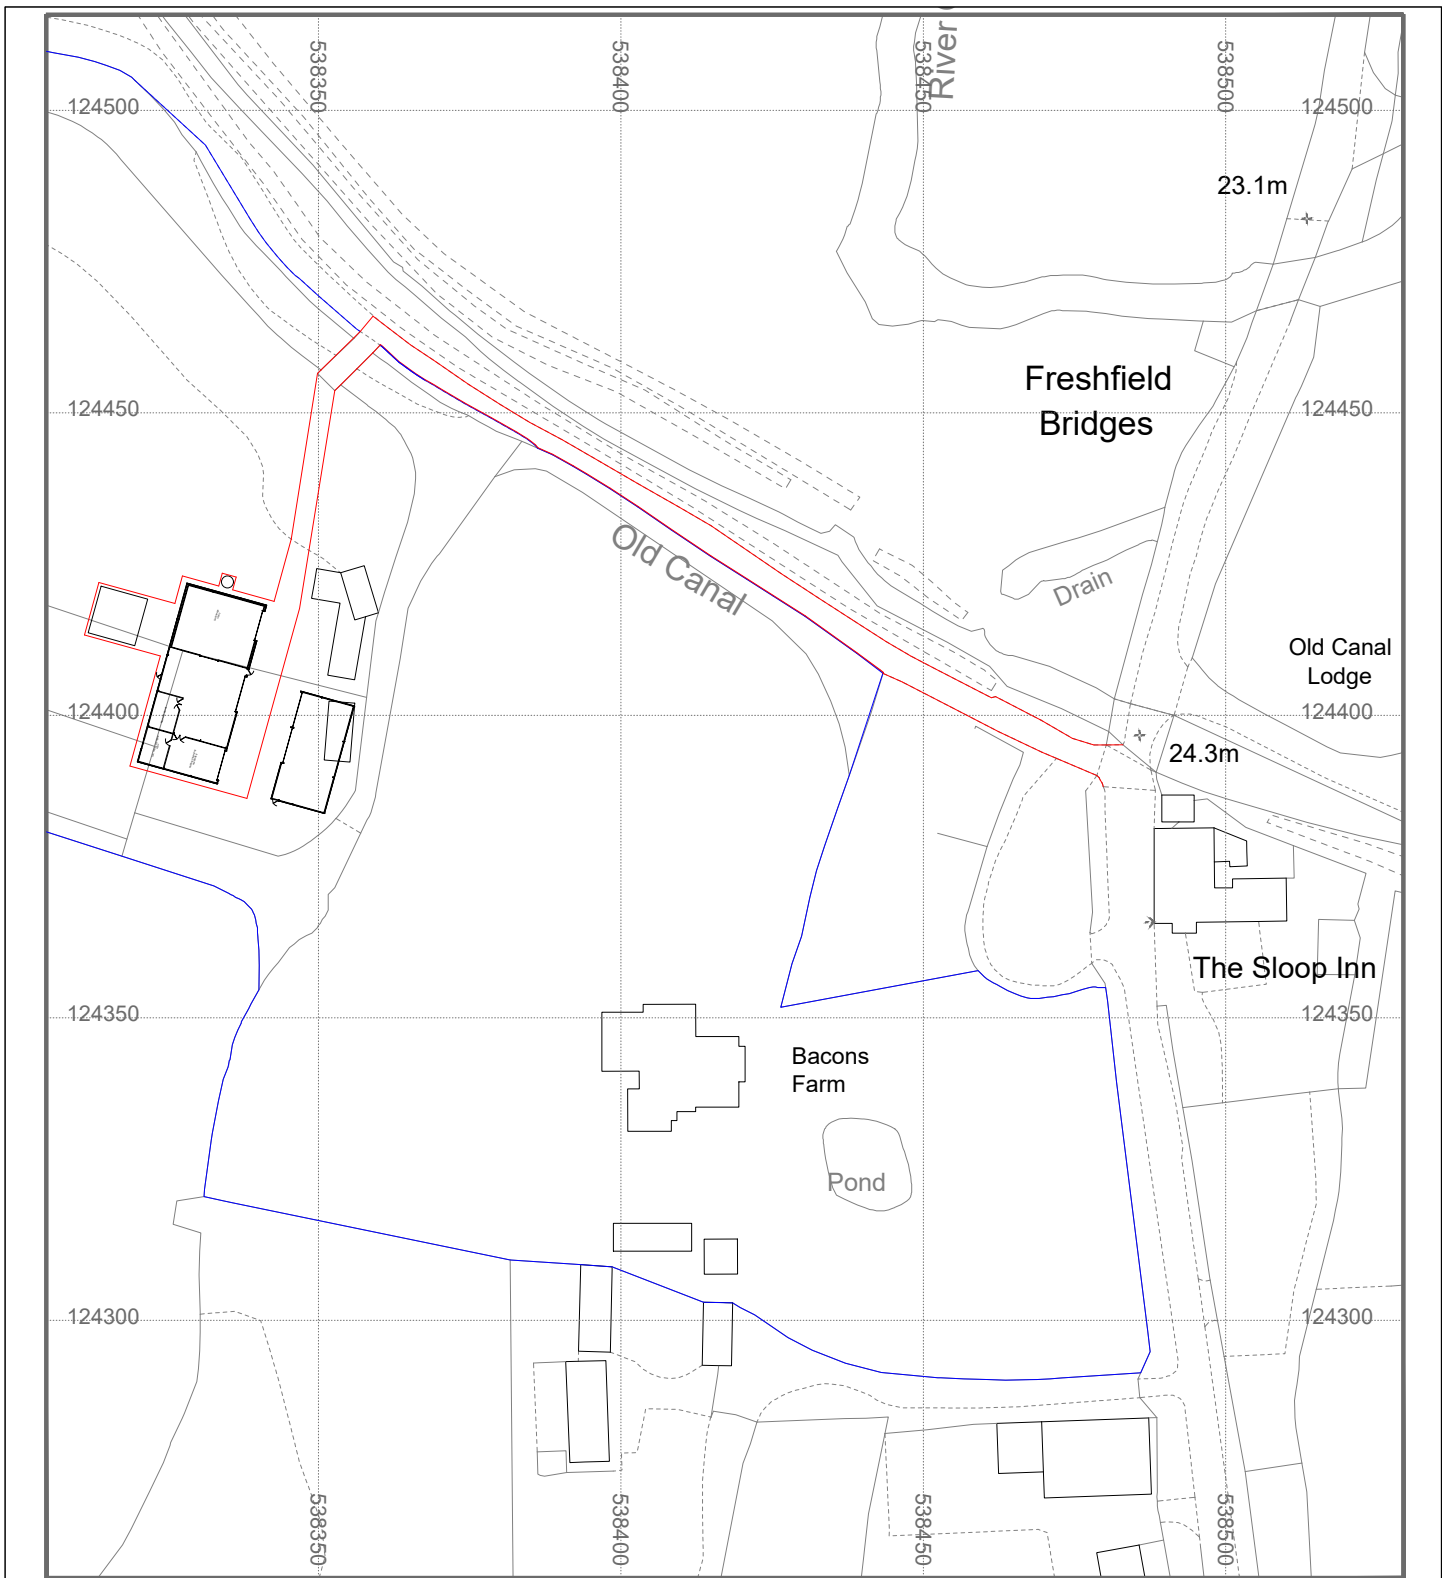

N Field Projects Ltd
5 Woodlands Close
Heathfield
East Sussex
TN21 8BH
Nick@nfieldprojects.co.uk