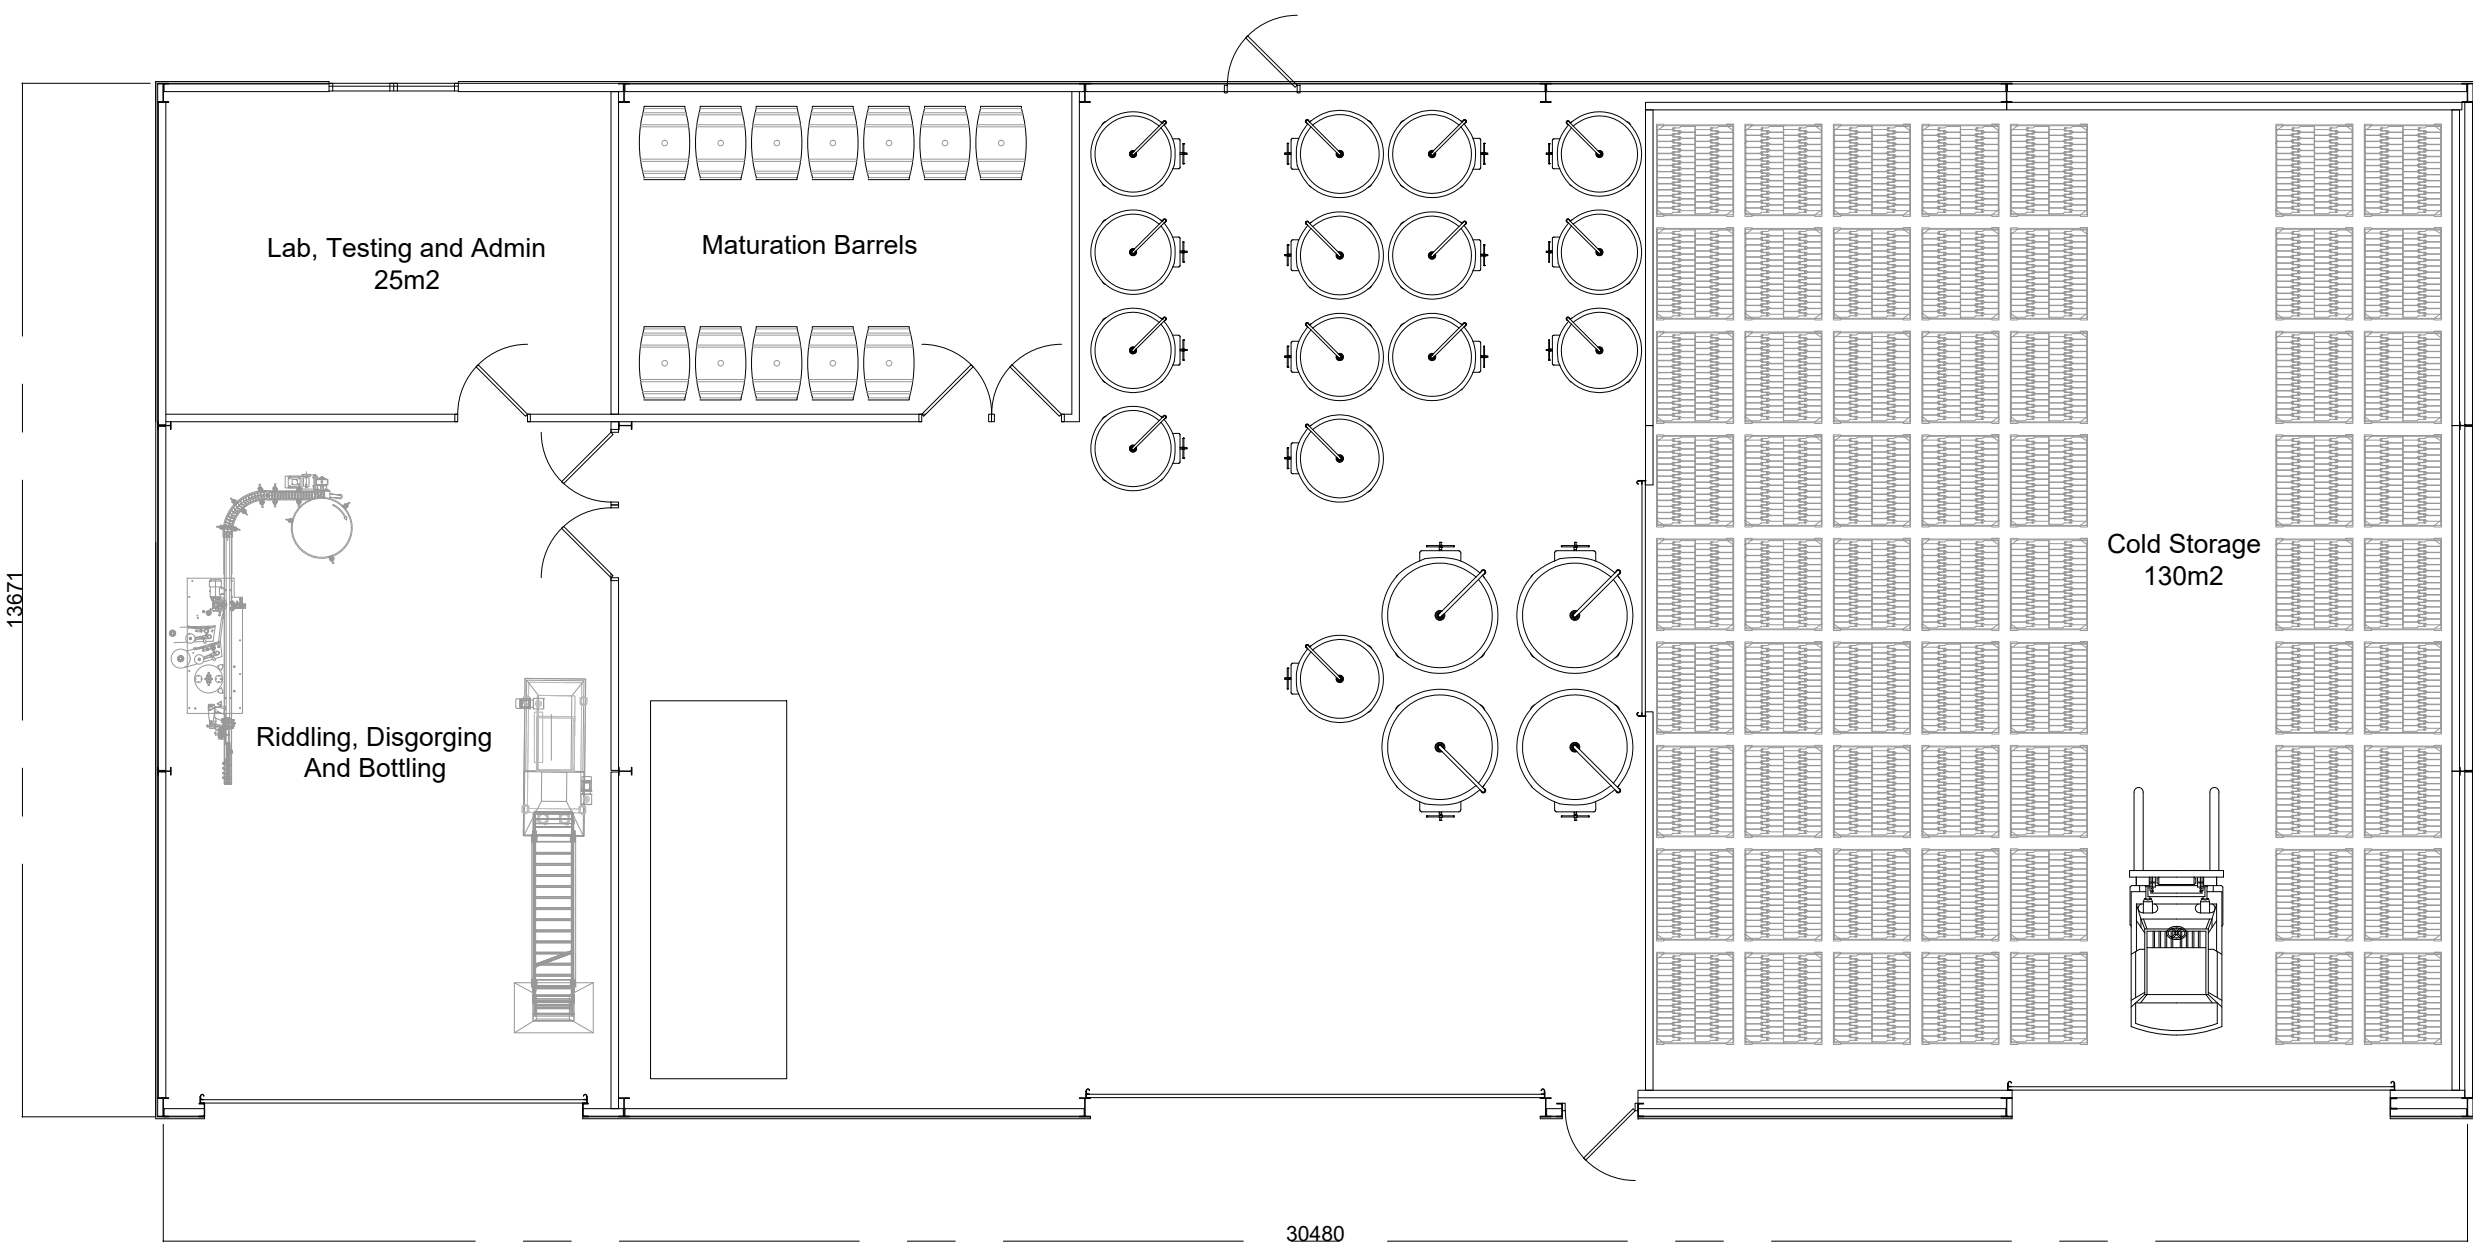
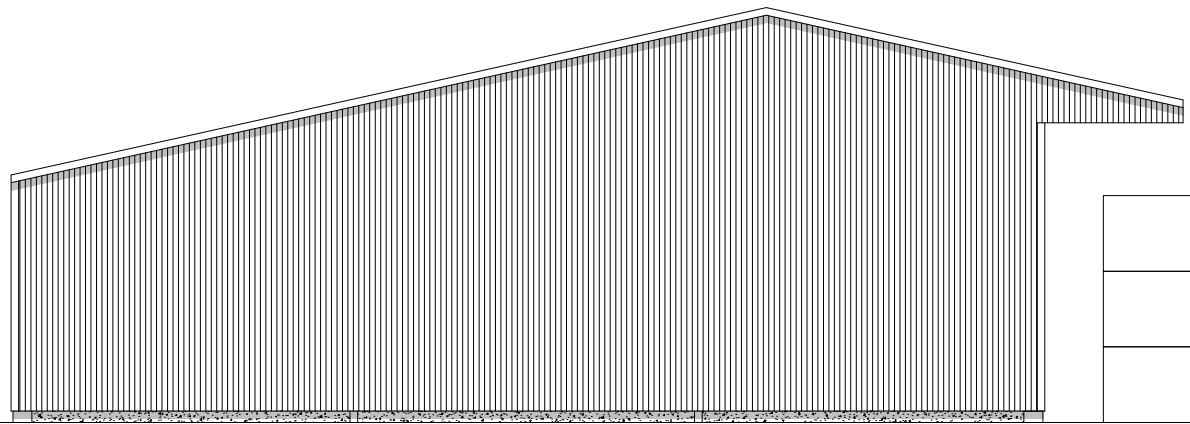
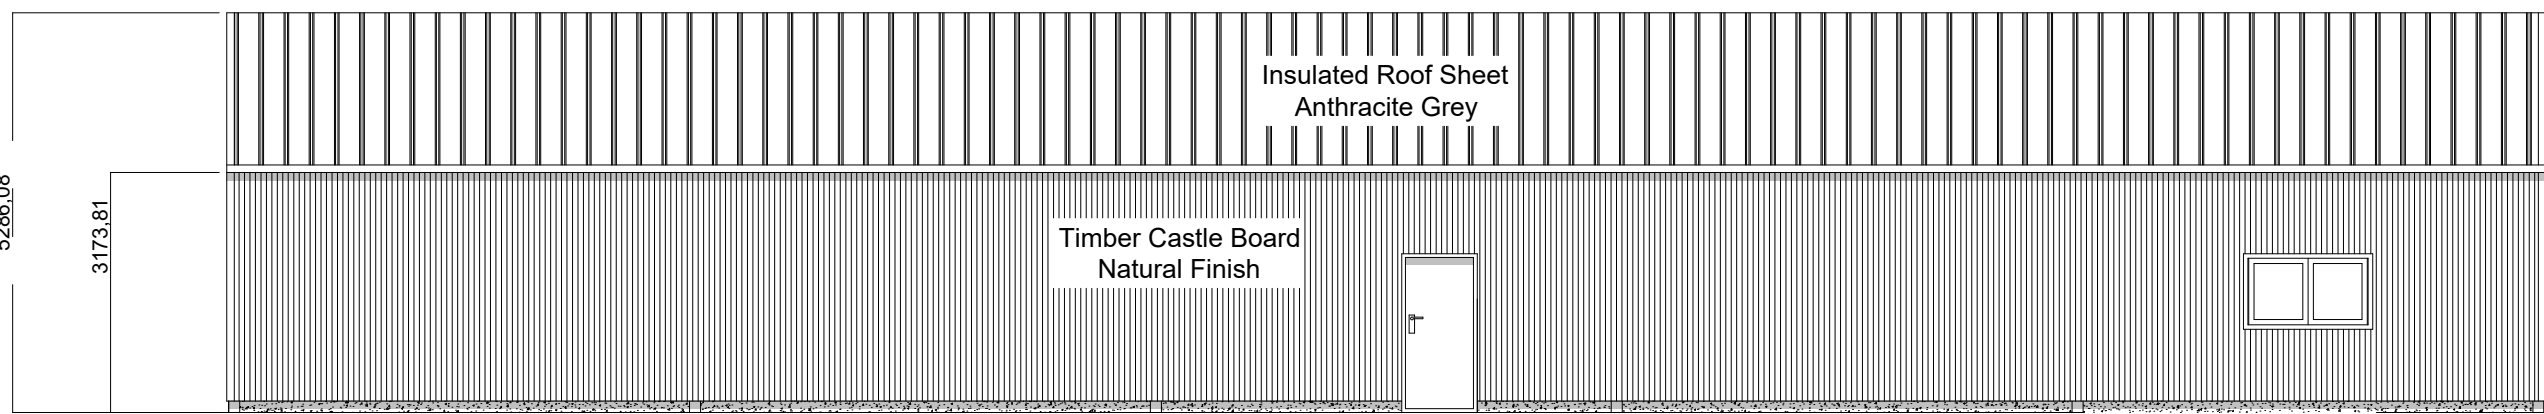
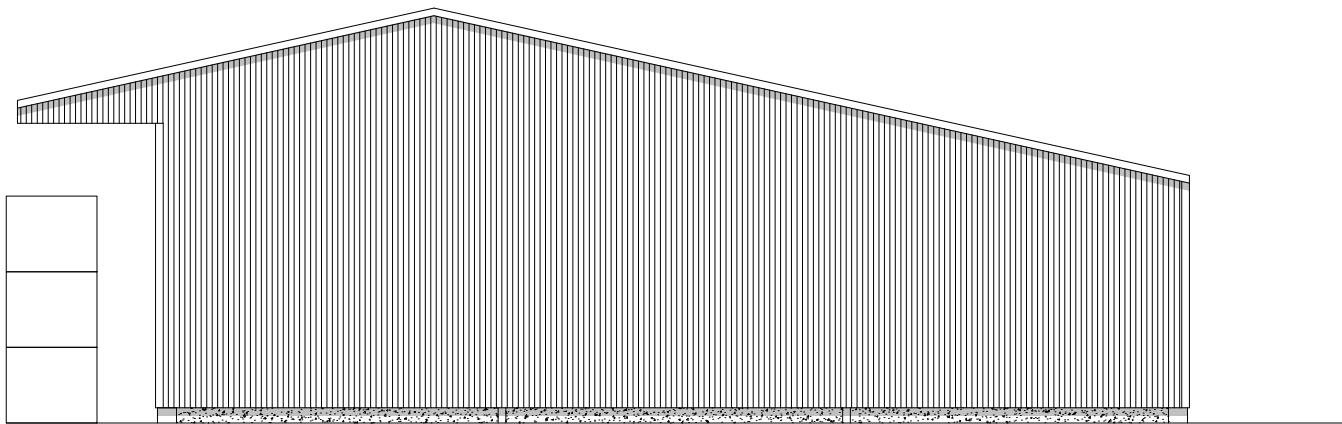
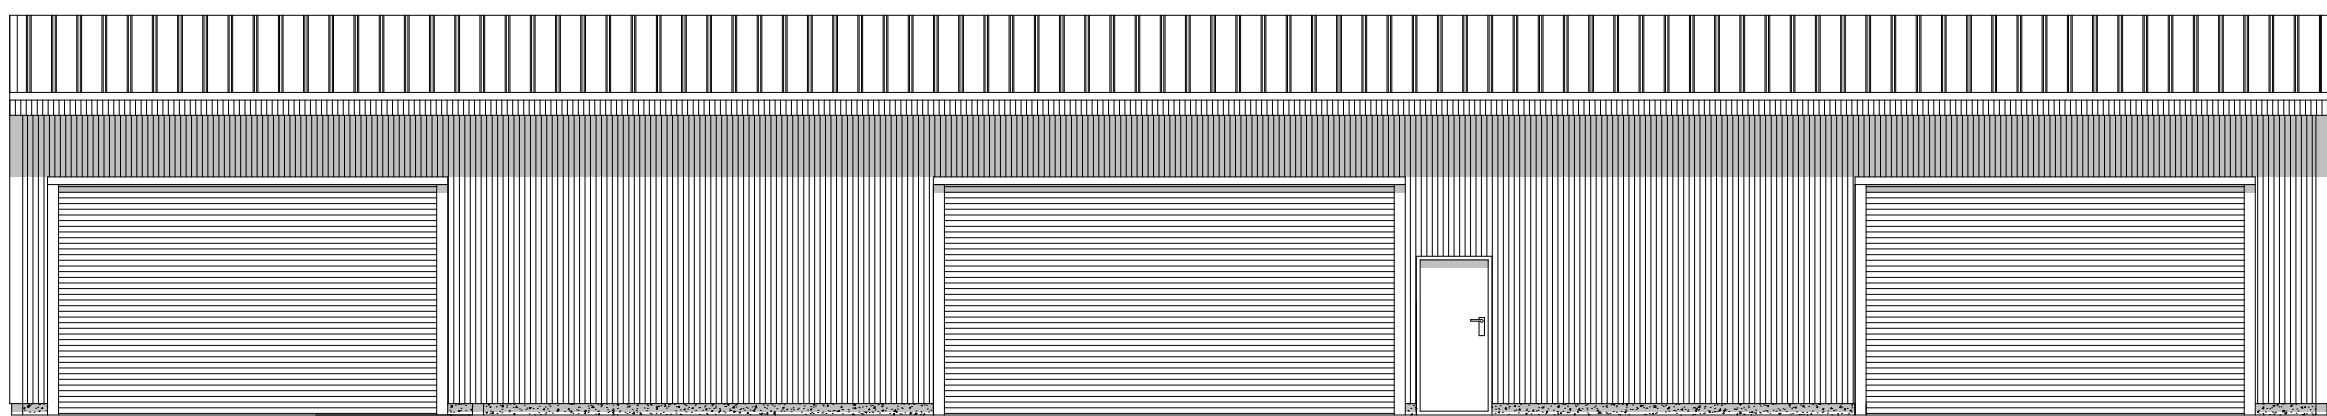


N Field Projects Ltd
5 Woodlands Close, Heathfield, East Sussex, TN21 8BH
Tel: 07738 703498
E-mail: nick@nfieldprojects.co.uk

PROJECT TITLE

Scratchings Ltd, Bacons Farm, Sloop LAne

DRAWING

Winery Building

REV	DESCRIPTION	DATE	BY
A	Building Adjustments	02/12/25	NRF
B	Internal Adjustments	02/01/25	NRF

SCALE	1:100 on A1	DRAWN	NRF
DATE	24/10/24	DRAWING No.	NFP194P001