

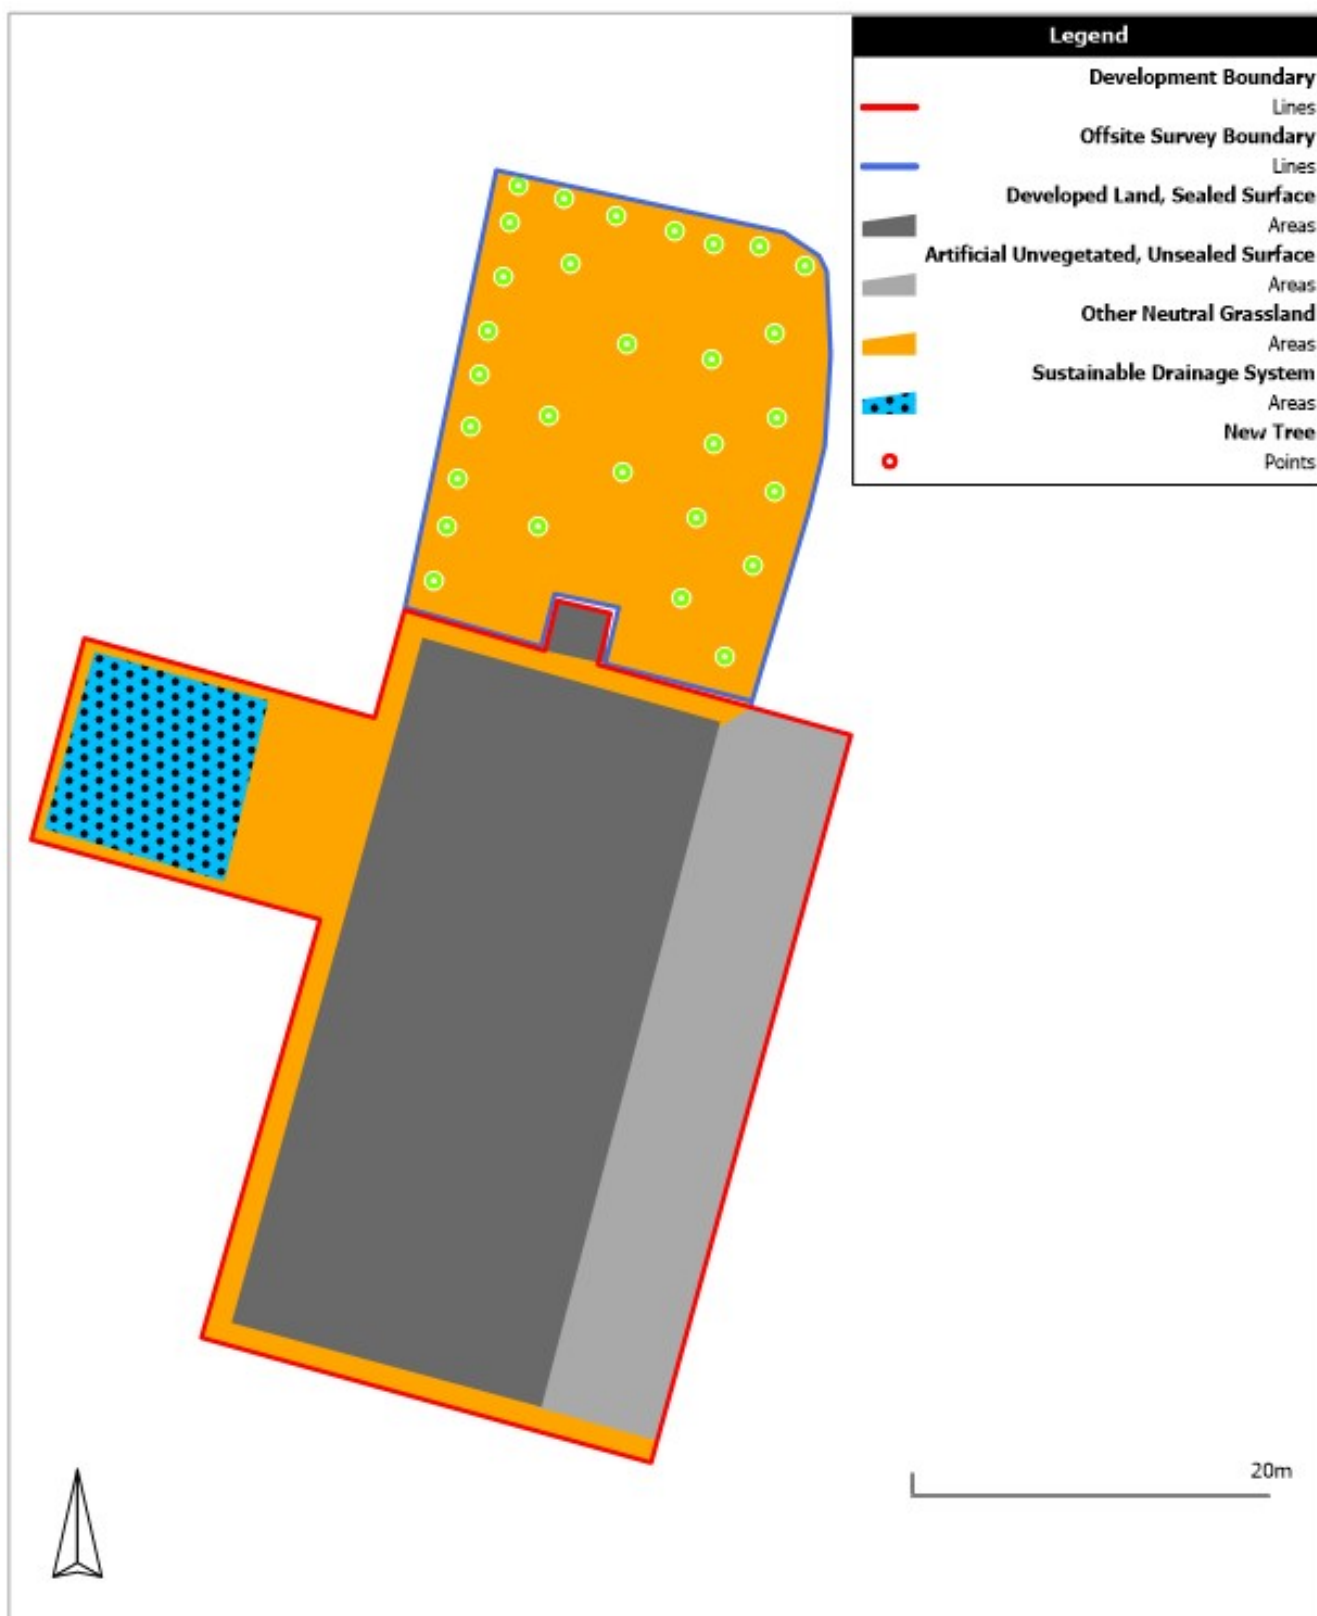


Figure 2: Bacons Farm Post-Intervention Habitat Plan

Drawn by: JK
Date: 20 January 2025