


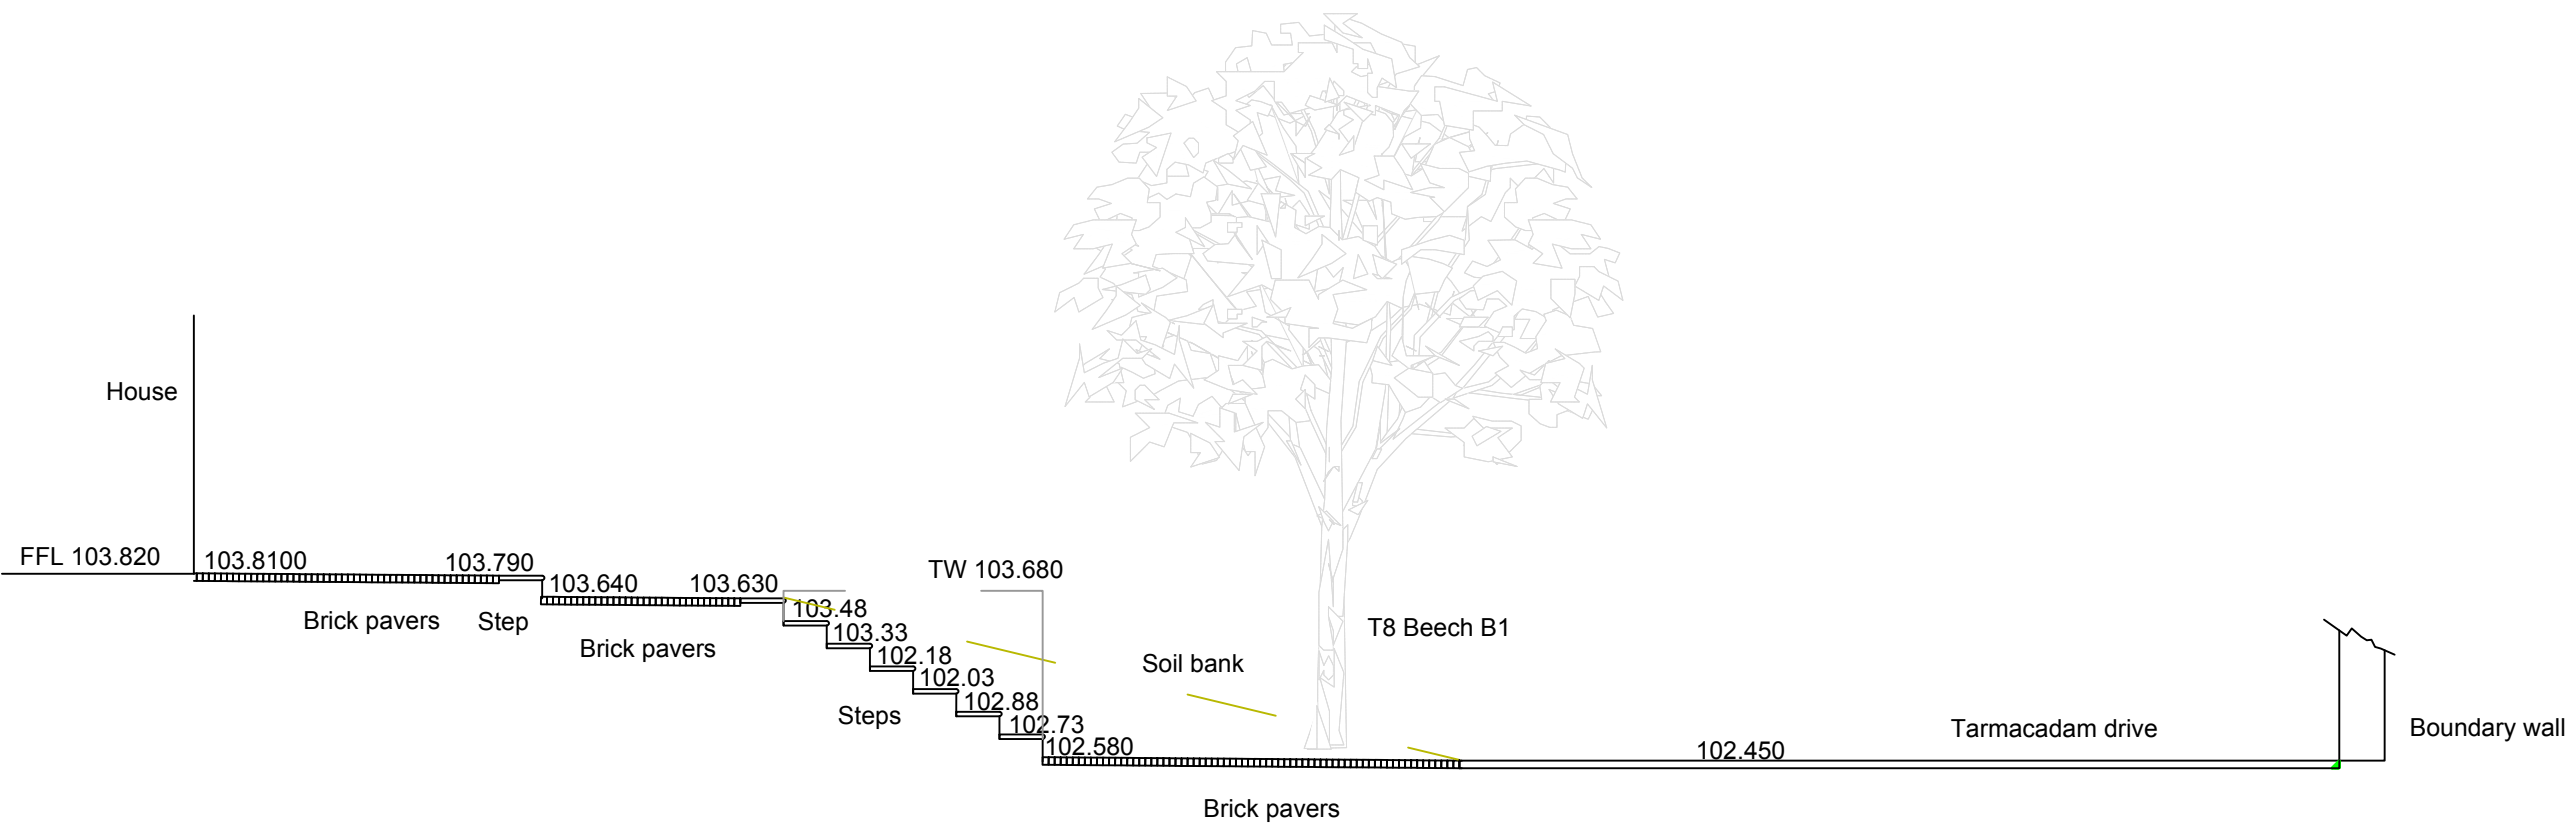

FRESH AIR LANDSCAPES & DESIGN  
 49 STATION ROAD, POLGATE  
 WWW.FRESHAIRLANDSCAPES.COM  
 01444316386  
 FRESHAIRENQUIRIES@GMAIL.COM

DRAWING TITLE  
 LANDSCAPE PRELIMINARY  
 DRAWINGS  
 Rear of house and garage area

ALL DIMENSIONS TO BE SIGNED  
 OFF SEPARATELY BEFORE THE  
 CONSTRUCTION STARTS. DESIGN  
 AND COPYRIGHT REMAINS THE  
 PROPERTY OF FRESH AIR  
 LANDSCAPES

CLIENT NAME  
 MARSHALLS MANOR

Ref.No. mm/013F  
 Scale: 1:50 @A3  
 Designer: BG  
 Date: 13th May 2026

Side view of pathway from house and steps down to the driveway