



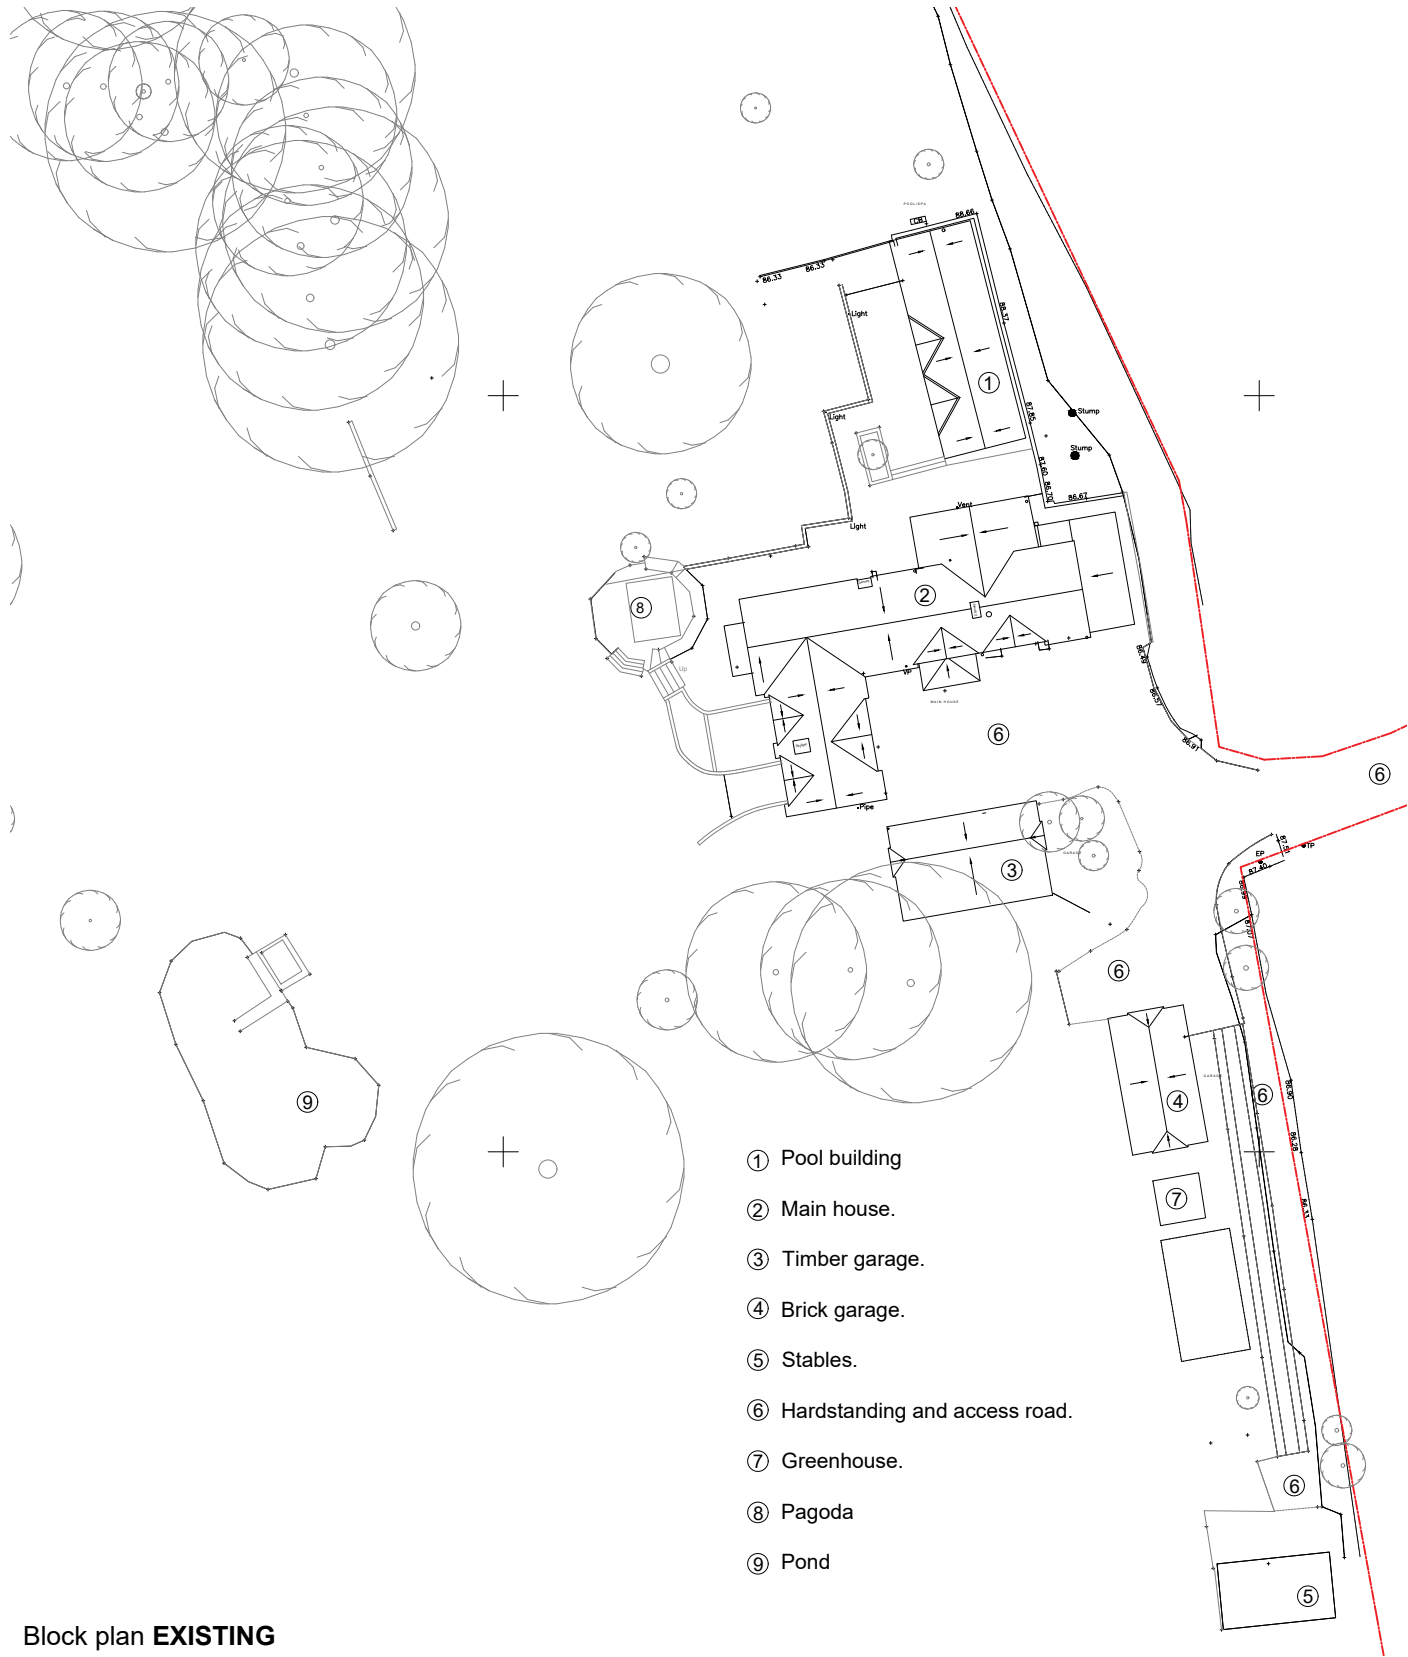

Block plan **EXISTING**

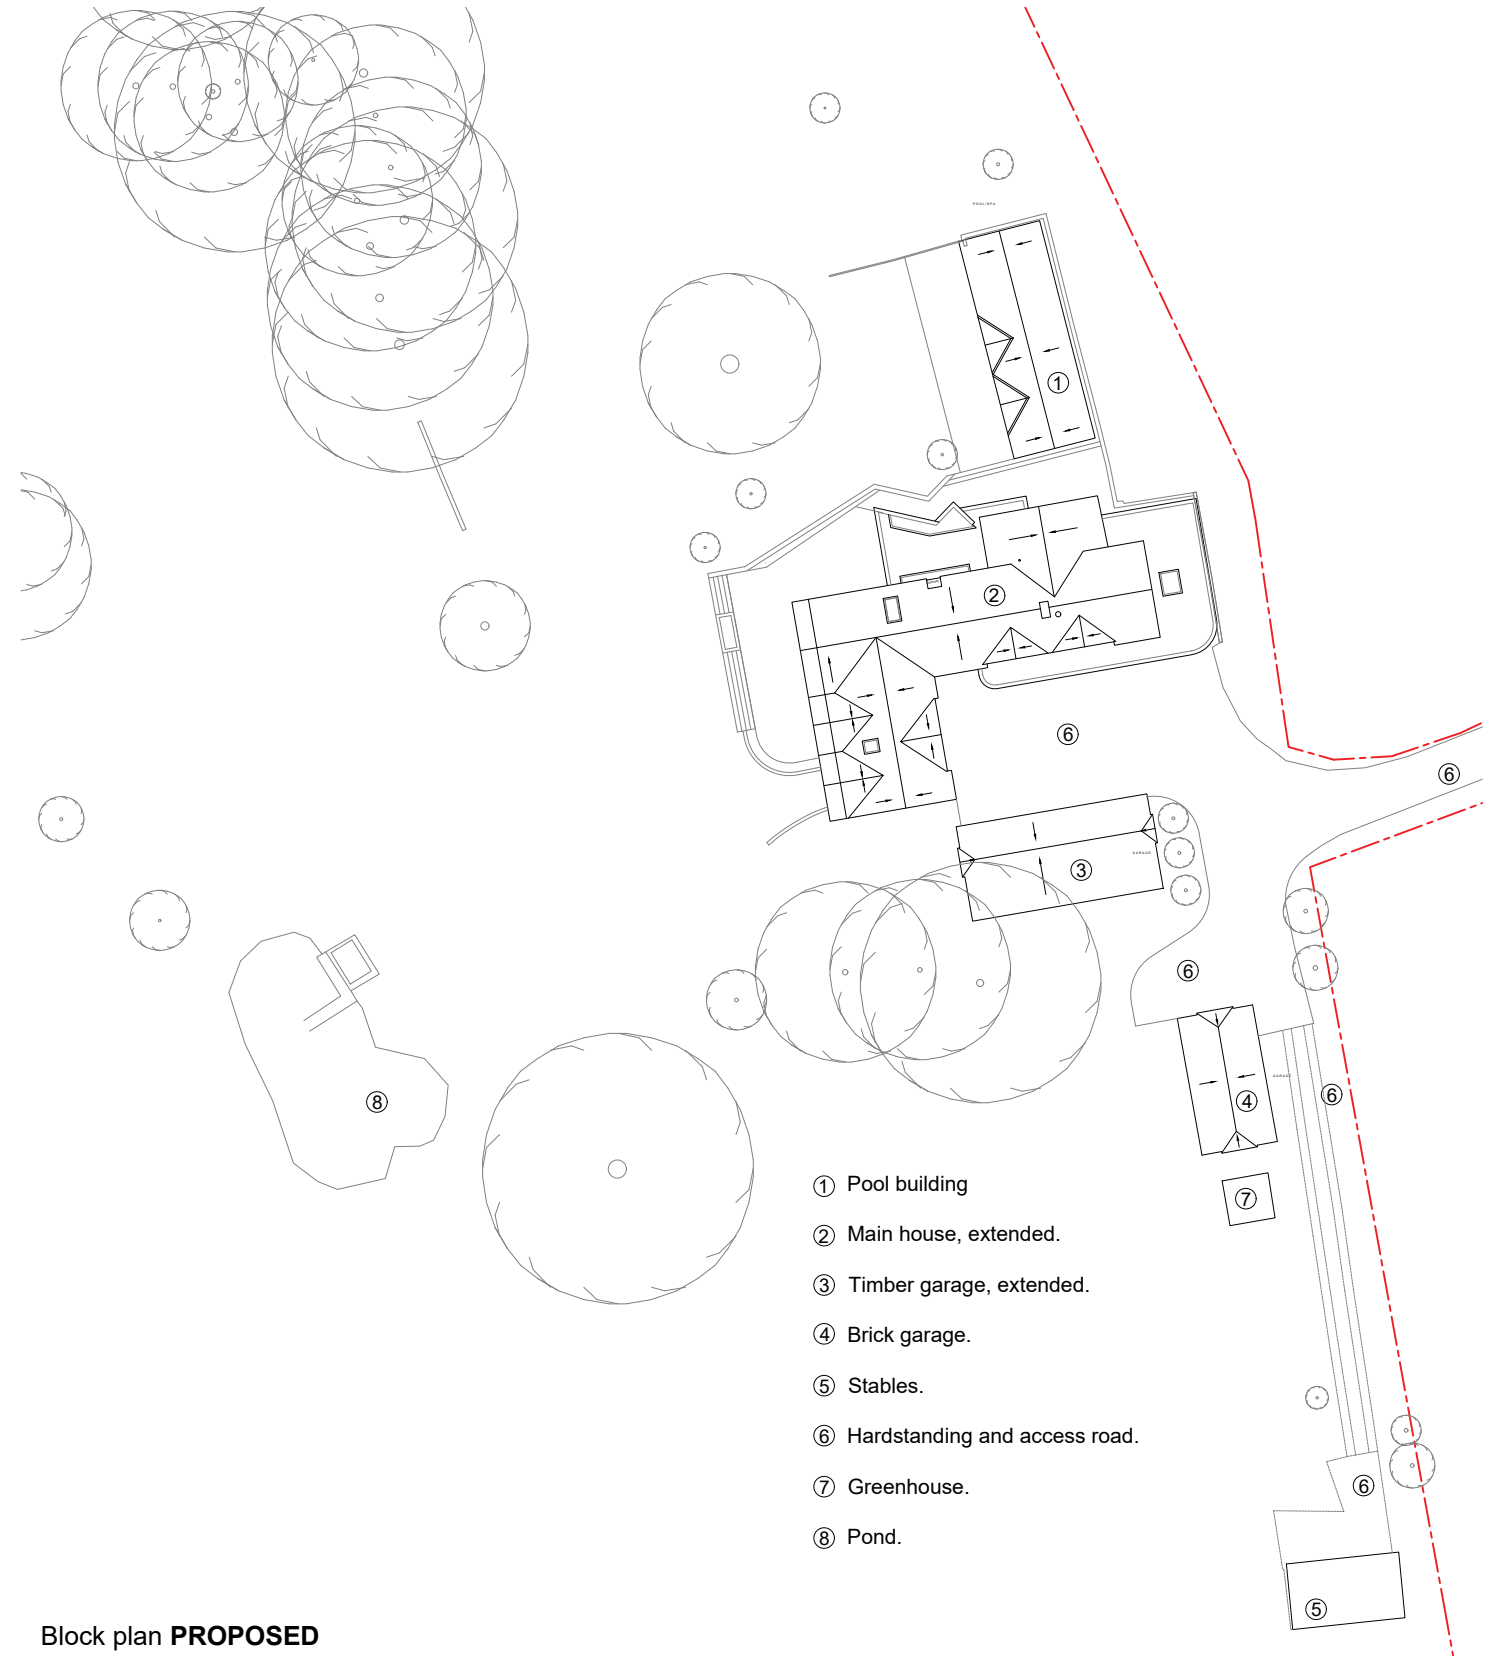

Block plan **PROPOSED**

0510

© LUCA PROJECTS LTD, this drawing may not be copied, altered or reproduced. do not scale off this drawing

N

PSA STUDIO LIMITED RIBA Chartered Practice 27 Tredgar Road, London E3 2EH Email: hello@psa-studio.com	Drawing name: Block plans EXISTING + PROPOSED		
	Date: 2024/04/02	Job no: 92305	Drawing no: (PL) 02
	Scale: 1:500@A3	Revision: A	Drawn by: AS
	Project name: Lower Ricks		

PSA