



Proposed Garage

Scale 1 : 100 2000mm


Elevations

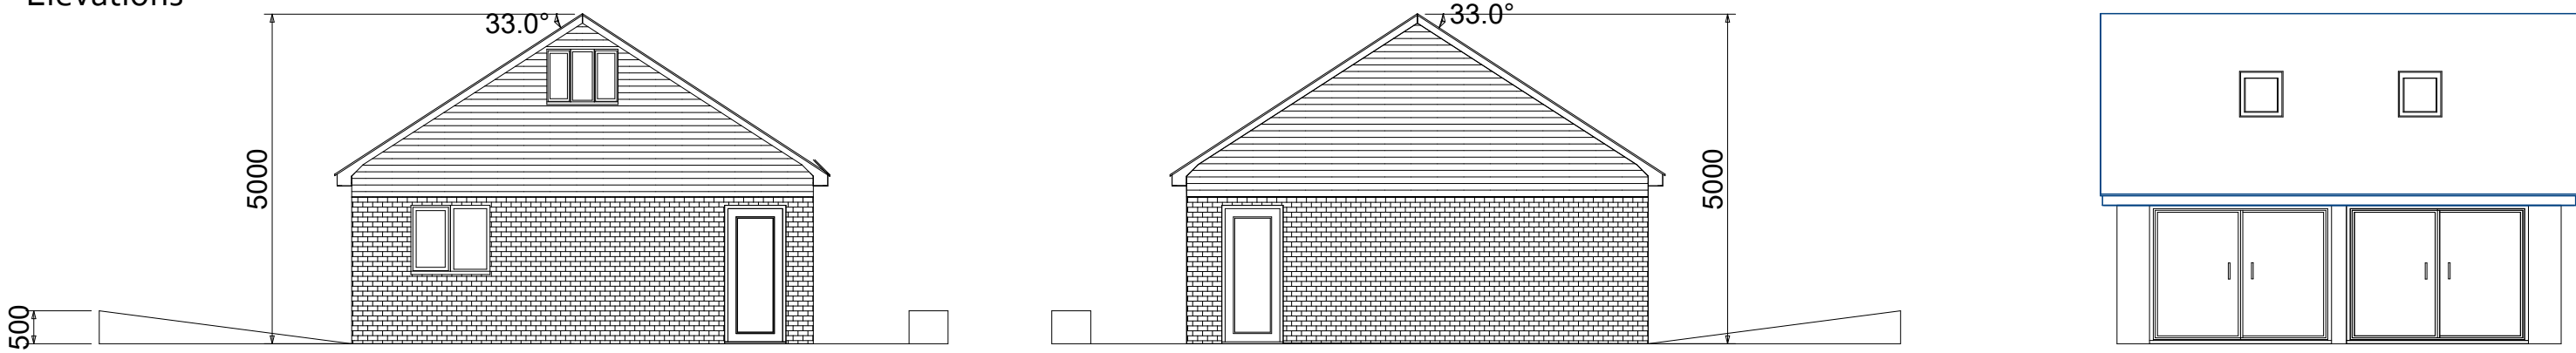

Garage layout and 1st floor office

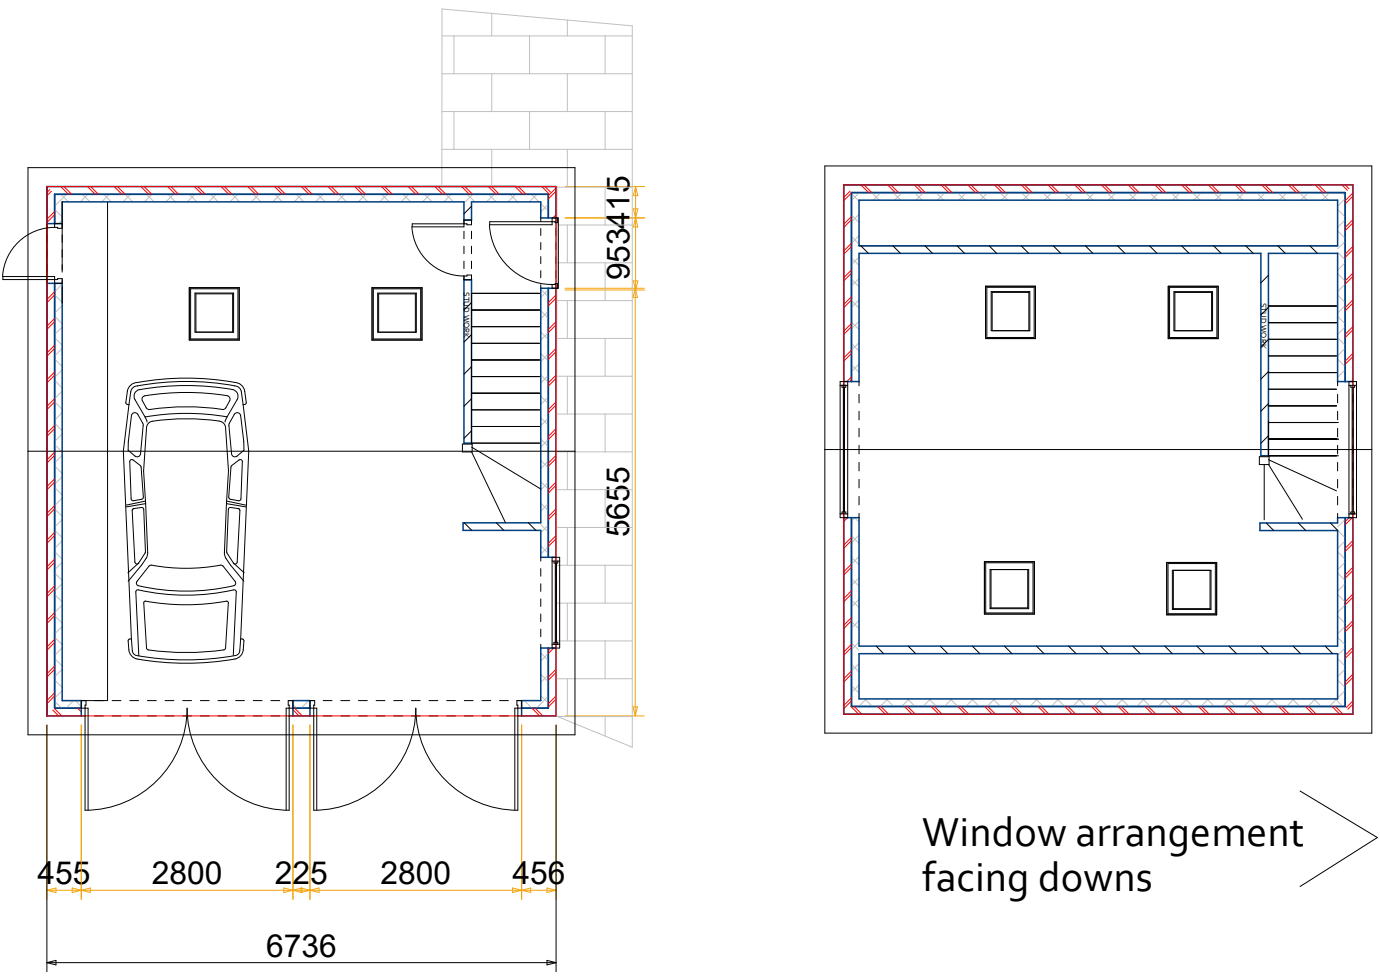

Section Drawing

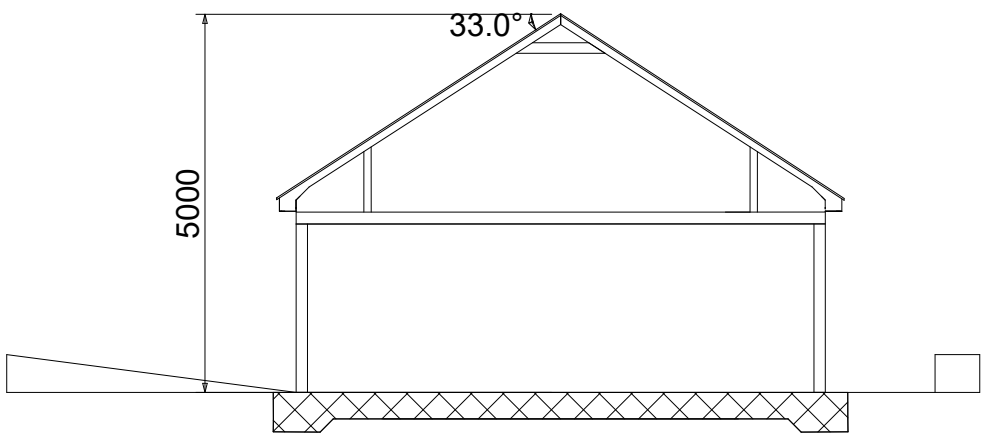

Client - Ark Wingrove & Natalie de la Porte

Address - Nulli Secundus,
Church Lane,
Albourne,
Hassocks,
BN6 9BY.

Page Size - A3 2000mm