




The copyright of this drawing is vested with Constorphine + Wright Ltd and must not be copied or reproduced without the consent of the company.
Figured dimensions only to be taken from this drawing. DO NOT SCALE.
All contractors must visit the site and be responsible for checking all setting out dimensions and notifying the architect of any discrepancies prior to any manufacture or construction work.

KEY
PLANNING APPLICATION
BOUNDARY

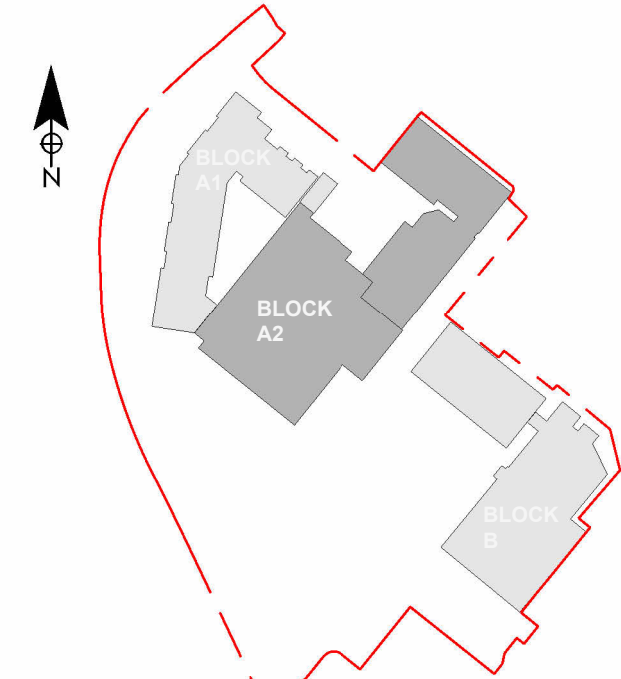

Key Plan
1 : 2500

PN2 NMA Planning Application - Initial Issue
Rev Description

30.01.2026 GB RP
16.05.2025 CW RP
Date Drw CHK

Client:
New River REIT

Project:
The Martlets, Burgess Hill

Drawing Title:
Block A1 + A2 Level 05

Drawing Status:
PLANNING

Constorphine + Wright

London Studio
21-27 Lamb's Conduit Street, Holborn, London, WC1N 3NL
020 7642 9000

constorphine-wright.com

Drawing No:
BHL-CWA-ZZ-05-DR-A-0328.

Project No: 250180
Drawn: CW
Checked: RP
Rev: A0
Scale: As Indicated

Revision
P02

Date
16.05.2025.