



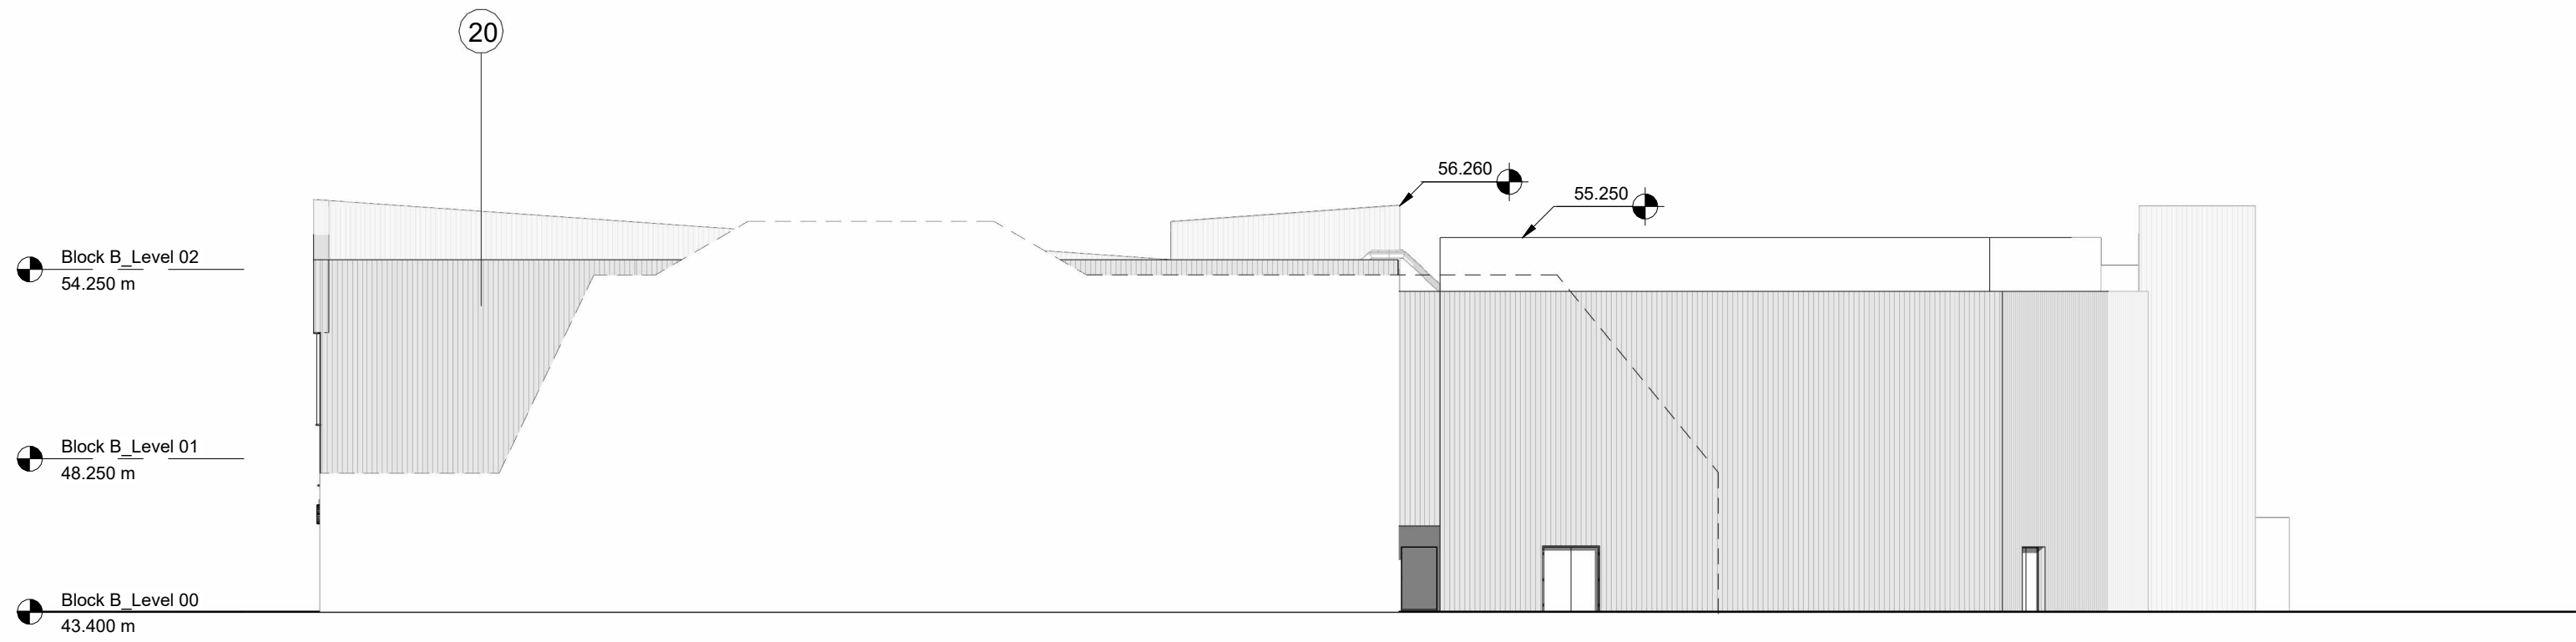

1 B South West
1 : 200

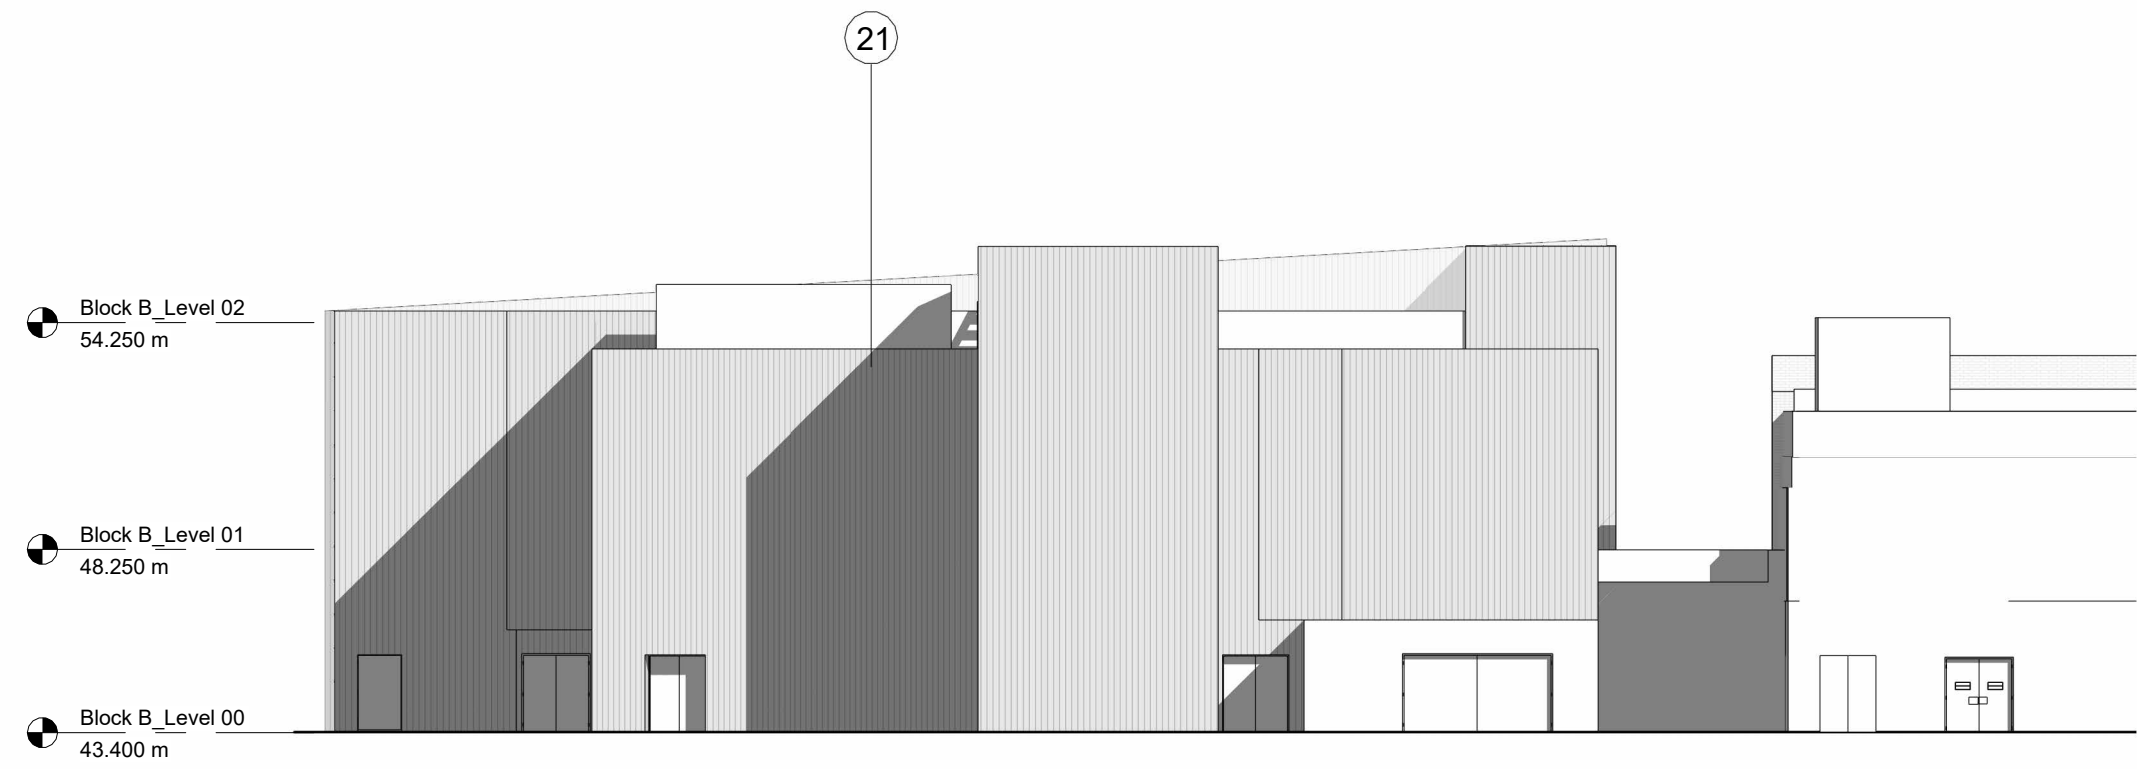


2 B South East
1 : 200




3 B North East
1 : 200



4 B North West
1 : 200

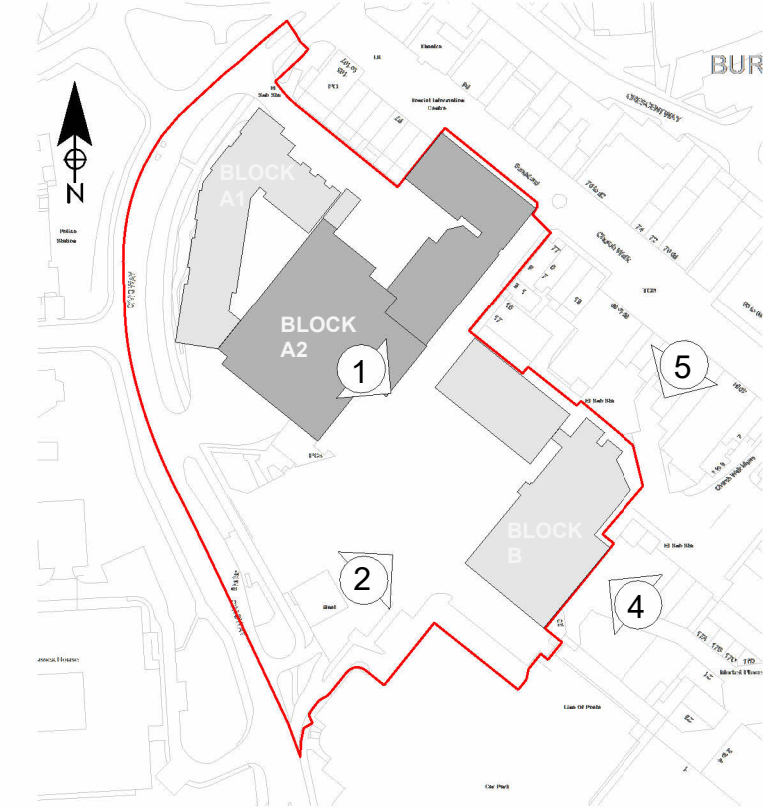

- MATERIALS KEY**
- 01 BRICKWORK - BUFF MULTI
 - 02 FEATURE BRICKWORK - BUFF MULTI
 - 03 ALUMINIUM GLAZING FRAMES - LIGHT GREY
 - 04 SHOPFRONT PLASTER STONE EFFECT
 - 05 DIAMOND PATTERN FEATURE BRICKWORK
 - 06 GLAZED SHOPFRONT
 - 07 METAL CLADDING
 - 08 SIGNAGE
 - 09 PPC ALUMINIUM LOUVRE
 - 10 MASONRY FEATURE WALL
 - 11 STONE EFFECT PANEL
 - 12 PANEL ALUMINIUM CLAD CANOPY
 - 13 METAL RAINSCREEN CLADDING - GREY
 - 14 FEATURE BRICKWORK - RED MULTI
 - 15 STONE FEATURE DETAIL
 - 16 ALUMINIUM GLAZING FRAMES - GREY
 - 17 ALUMINIUM LOUVRE PANEL / LOUVRE SCREEN - GREY
 - 18 DECORATIVE SPANDREL PANEL
 - 19 THROUGH COLOUR RENDER - WHITE
 - 20 PPC SINUSOIDAL METAL CLADDING
 - 21 GLAZED BALUSTRADE
 - 22 ILLUMINATED CINEMA CANOPY
 - 23 LARGE FORMAT PPC SINUSOIDAL METAL CLADDING
 - 24 LASER CUT RAINSCREEN CLADDING
 - 25 BRICKWORK RED MULTI
 - 26 FEATURE BRICKWORK RED MULTI

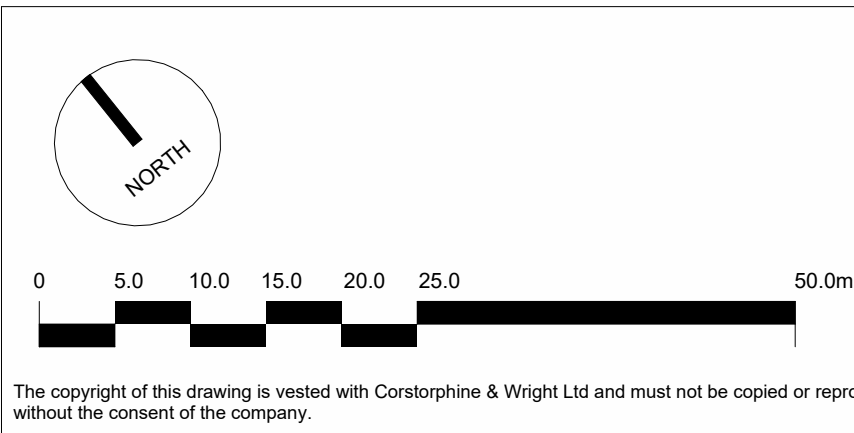

P04	NMA Planning Application - Initial Issue	30.01.2026	GB	RP
P03	Planning Issue. Updated to incorporate comments from MSDC.	25.07.2025	AA	RP
P02	S73 Planning Application Issue	16.05.2025	CW	RP
P01	Preliminary Planning	28.04.2025	PH	RP
Rev.	Description	Date	Drw.	Chk.

30.01.2026	GB	RP
25.07.2025	AA	RP
16.05.2025	CW	RP
28.04.2025	PH	RP
Date	Drw.	Chk.

Client:
New River REIT

Project:
The Martlets, Burgess Hill

Drawing Title:
Block B Proposed Elevations

Drawing Status:
PLANNING

Corstorphine & Wright

London Studio
21-27 Lamb's Conduit Street, Holborn, London, WC1N 3NL
020 7842 0820
corstorphine-wright.com

Drawing No.
BHL-CWA-ZZ-ZZ-DR-A-0342

Project No.
250180

Drawn
ND

Checked
RP

Size
A1

Scale
As indicated

Date
05/13/25

Revision
P04