




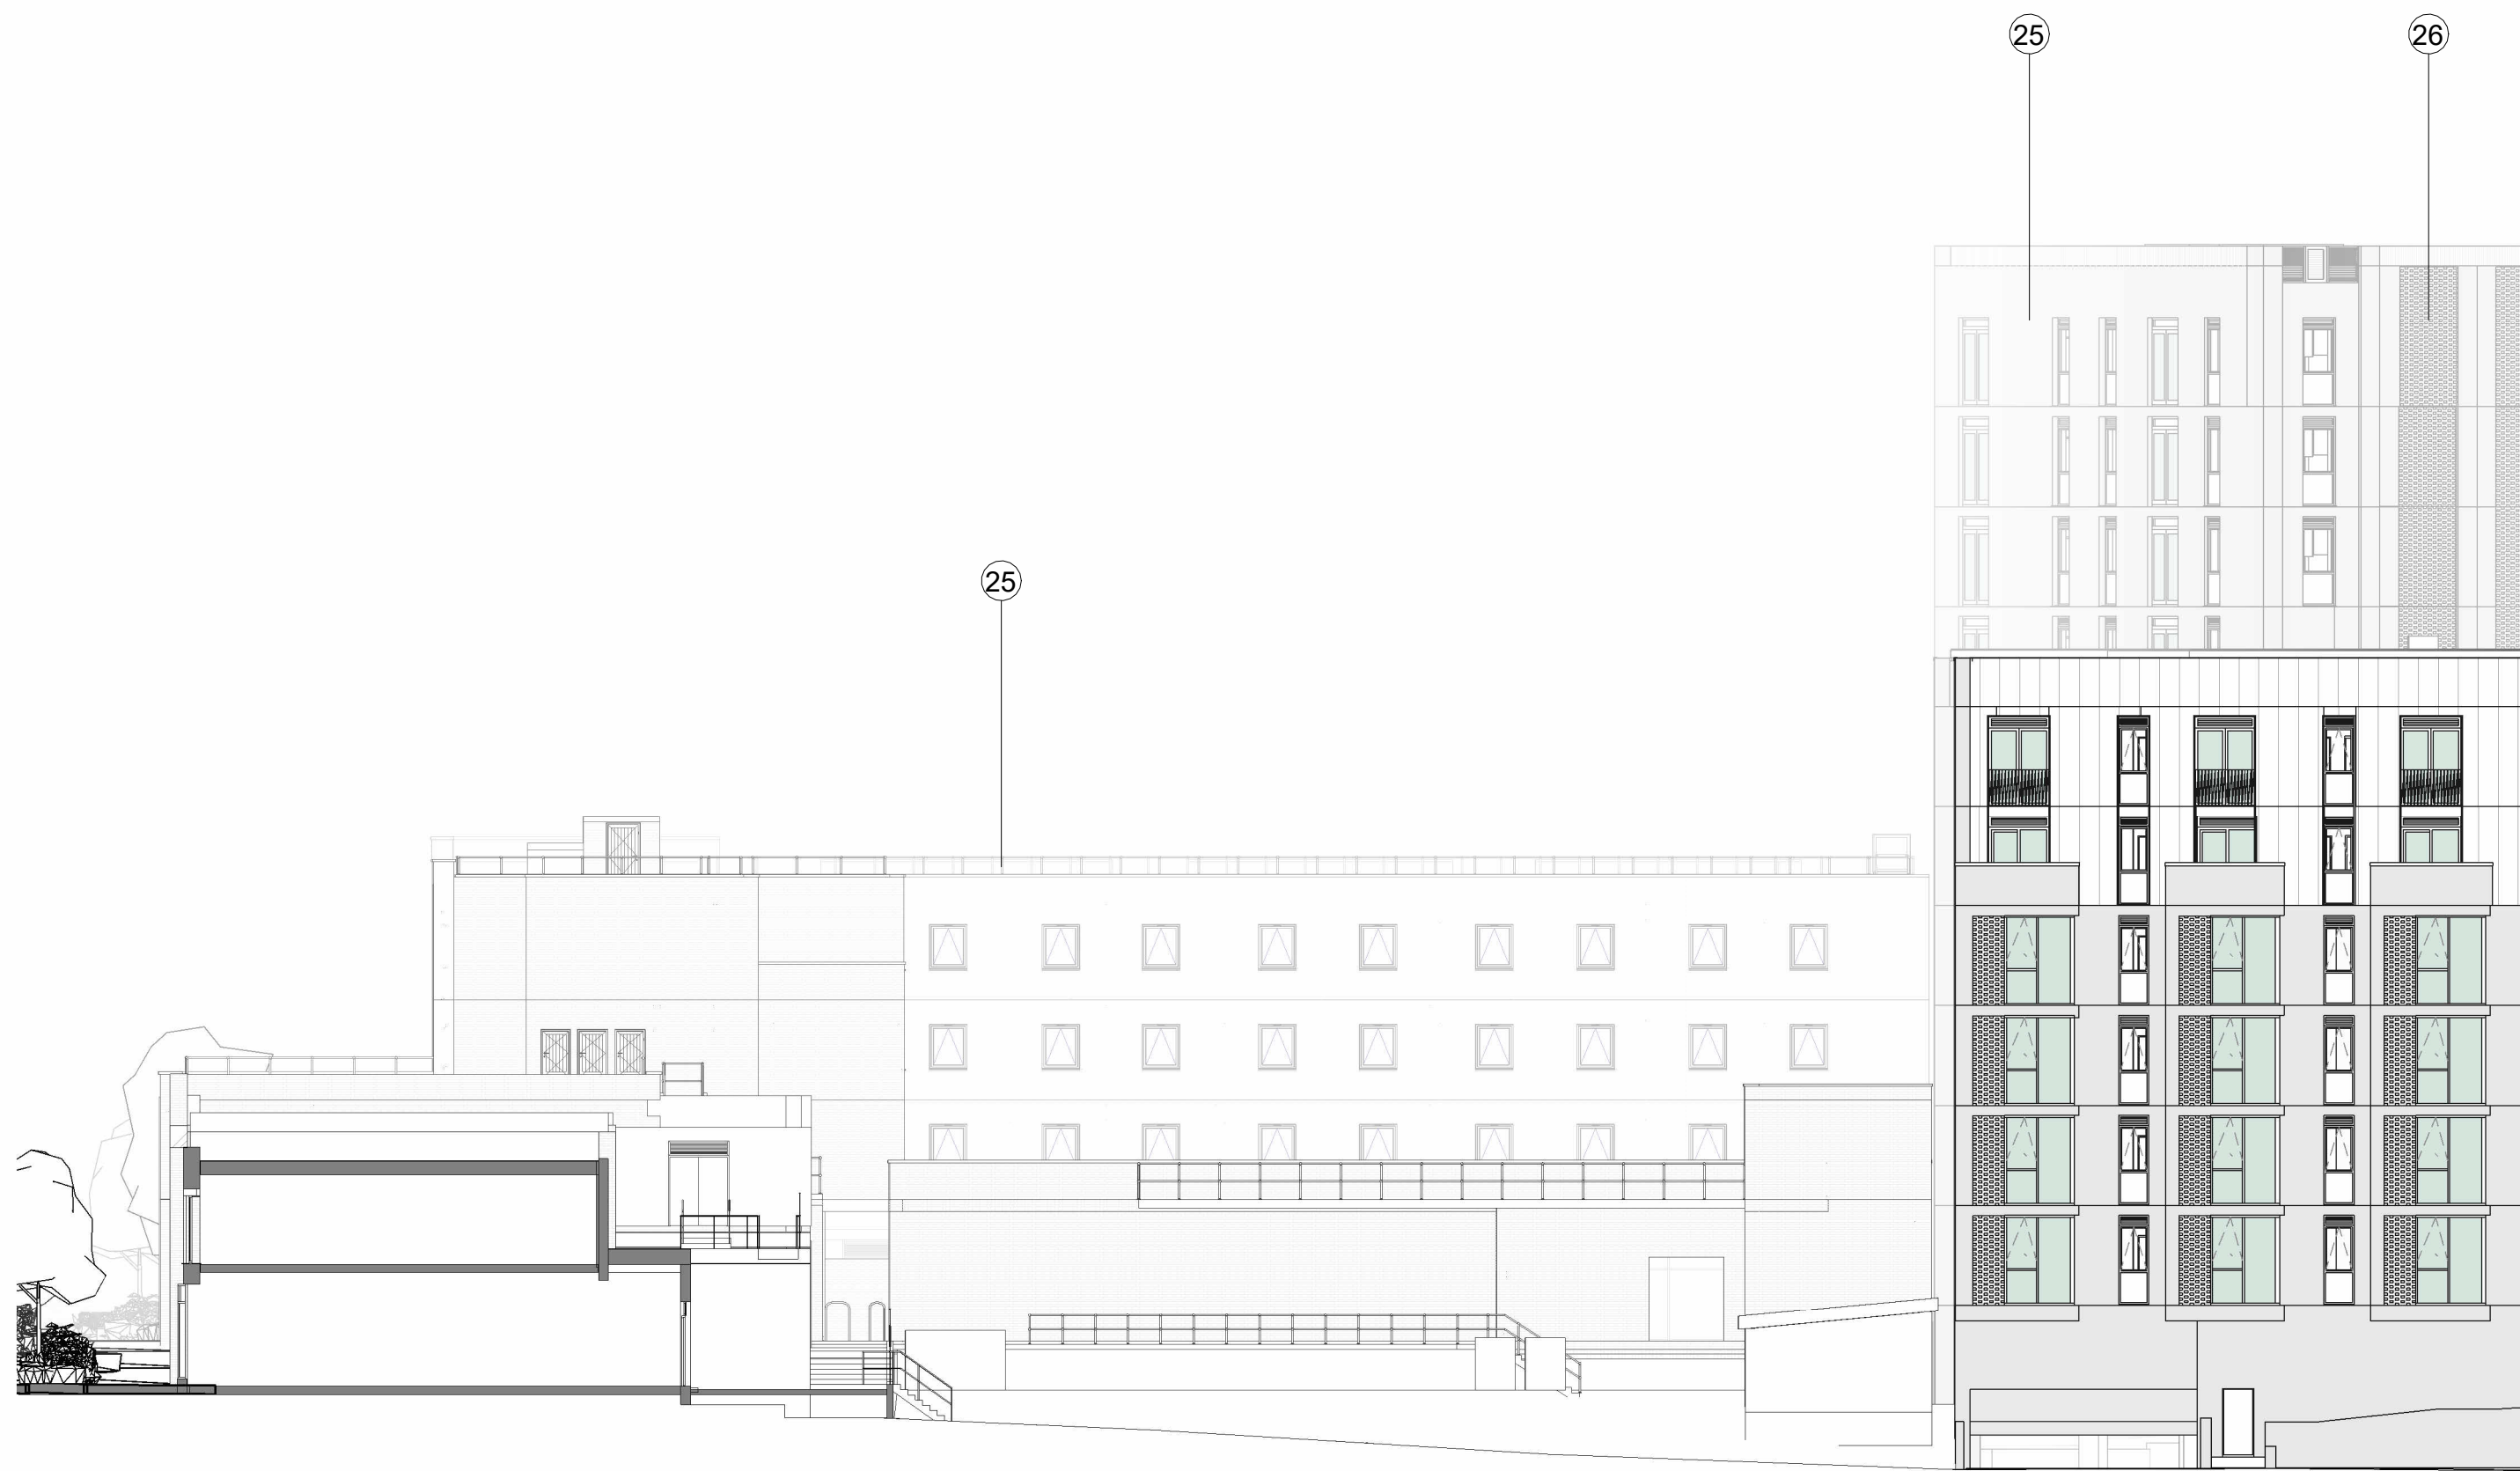

A Section A-A
1 : 200

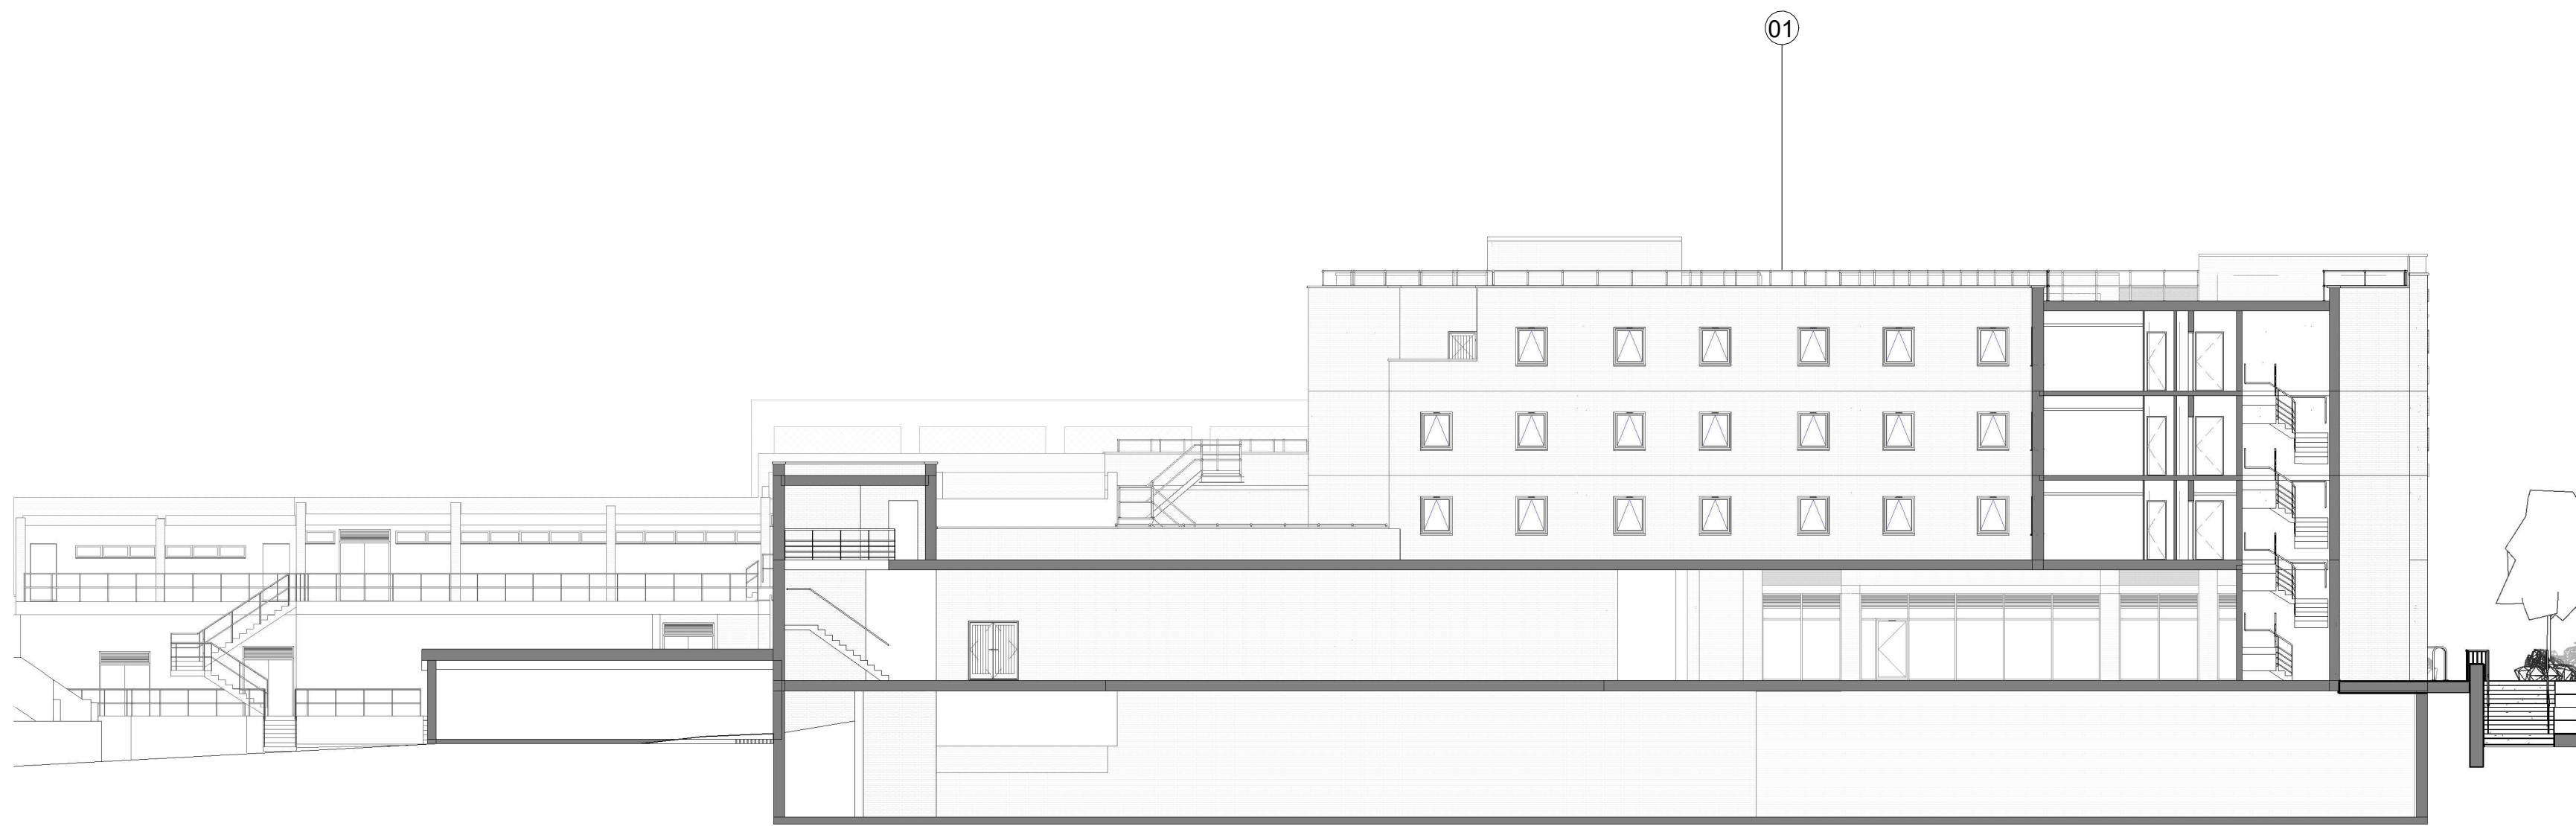


B Section B-B
1 : 200

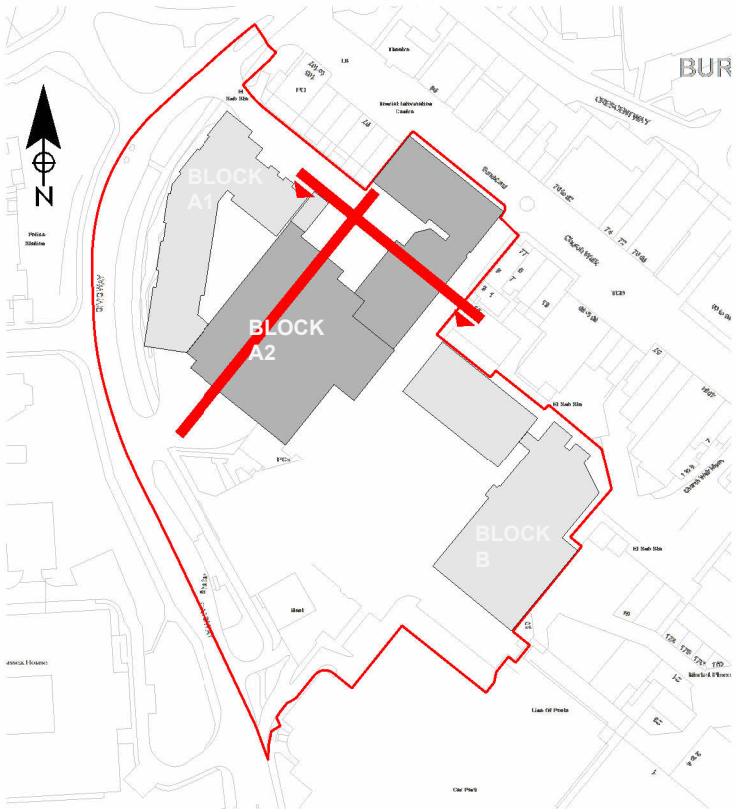

Key Plan - A2 Sections
1 : 2500

MATERIALS KEY

- 01 BRICKWORK - BUFF MULTI
- 02 FEATURE BRICKWORK - BUFF MULTI
- 03 ALUMINIUM GLAZING FRAMES - LIGHT GREY
- 04 SHOPFRONT PLASTER STONE EFFECT
- 05 DIAMOND PATTERN FEATURE BRICKWORK
- 06 GLAZED SHOPFRONT
- 07 METAL CLADDING
- 08 SIGNAGE
- 09 PPC ALUMINIUM LOUVRE
- 10 MASONRY FEATURE WALL
- 11 STONE EFFECT PANEL
- 12 PANEL ALUMINIUM CLAD CANOPY
- 13 METAL RAINSCREEN CLADDING - GREY
- 14 FEATURE BRICKWORK - RED MULTI
- 15 STONE FEATURE DETAIL
- 16 ALUMINIUM GLAZING FRAMES - GREY
- 17 ALUMINIUM LOUVRE PANEL / LOUVRE SCREEN - GREY
- 18 DECORATIVE SPANDREL PANEL
- 19 THROUGH COLOUR RENDER - WHITE
- 20 PPC SINUSOIDAL METAL CLADDING
- 21 GLAZED BALUSTRADE
- 22 ILLUMINATED CINEMA CANOPY
- 23 LARGE FORMAT PPC SINUSOIDAL METAL CLADDING
- 24 LASER CUT RAINSCREEN CLADDING
- 25 BRICKWORK RED MULTI
- 26 FEATURE BRICKWORK RED MULTI

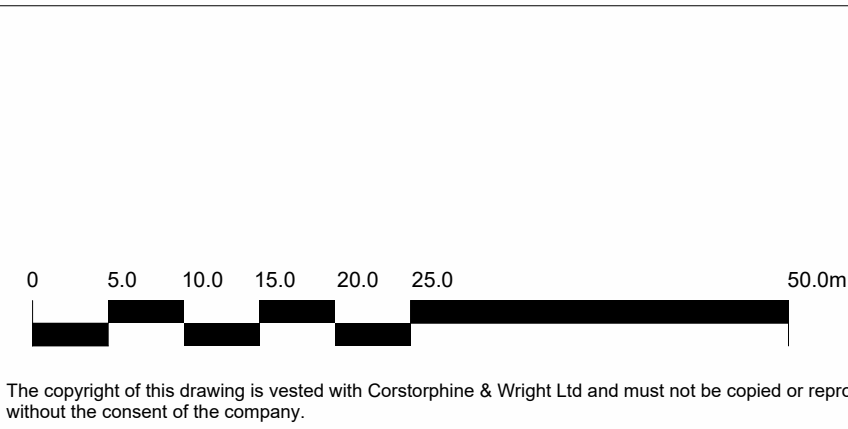

The copyright of this drawing is vested with Corstorphine & Wright Ltd and must not be copied or reproduced without the consent of the company.

P03	NMA Planning Application - Initial Issue	30.01.2026	GB	RP
P02	Planning Issue, Updated to incorporate comments from MSDC.	25.07.2025	AA	RP
P01	S73 Planning Application Issue	16.05.2025	CW	RP
Rev.	Description	Date	Drw.	Chk.

30.01.2026	GB	RP
25.07.2025	AA	RP
16.05.2025	CW	RP
Date	Drw.	Chk.

Client:
New River REIT

Project:
The Martlets, Burgess Hill

Drawing Title:
Block A2 Proposed Sections

Drawing Status:
PLANNING

Corstorphine & Wright

London Studio
21-27 Lam's Conduit Street, Holborn, London, WC1N 3NL
020 7842 0820

corstorphine-wright.com

Drawing No.
BHL-CWA-ZZ-ZZ-DR-A-0344

Project No.	Drawn	Checked	Size	Scale	Date
250180	PH	RP	A1	As indicated	28.04.2025



Revision
P03