



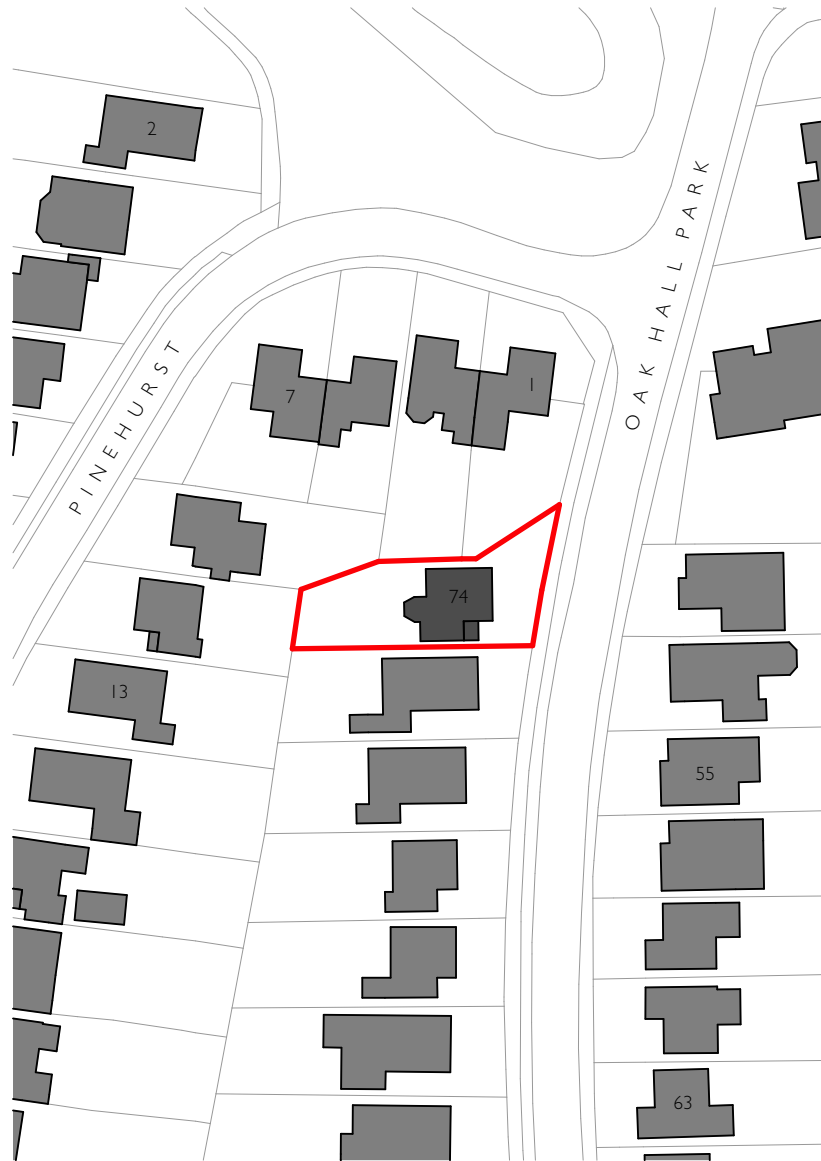


Ordnance Survey, (c) Crown Copyright 2025. All rights reserved. Licence number 100022432

— Site Boundary



Site Location Plan

Scale 1:1,000 @ A3

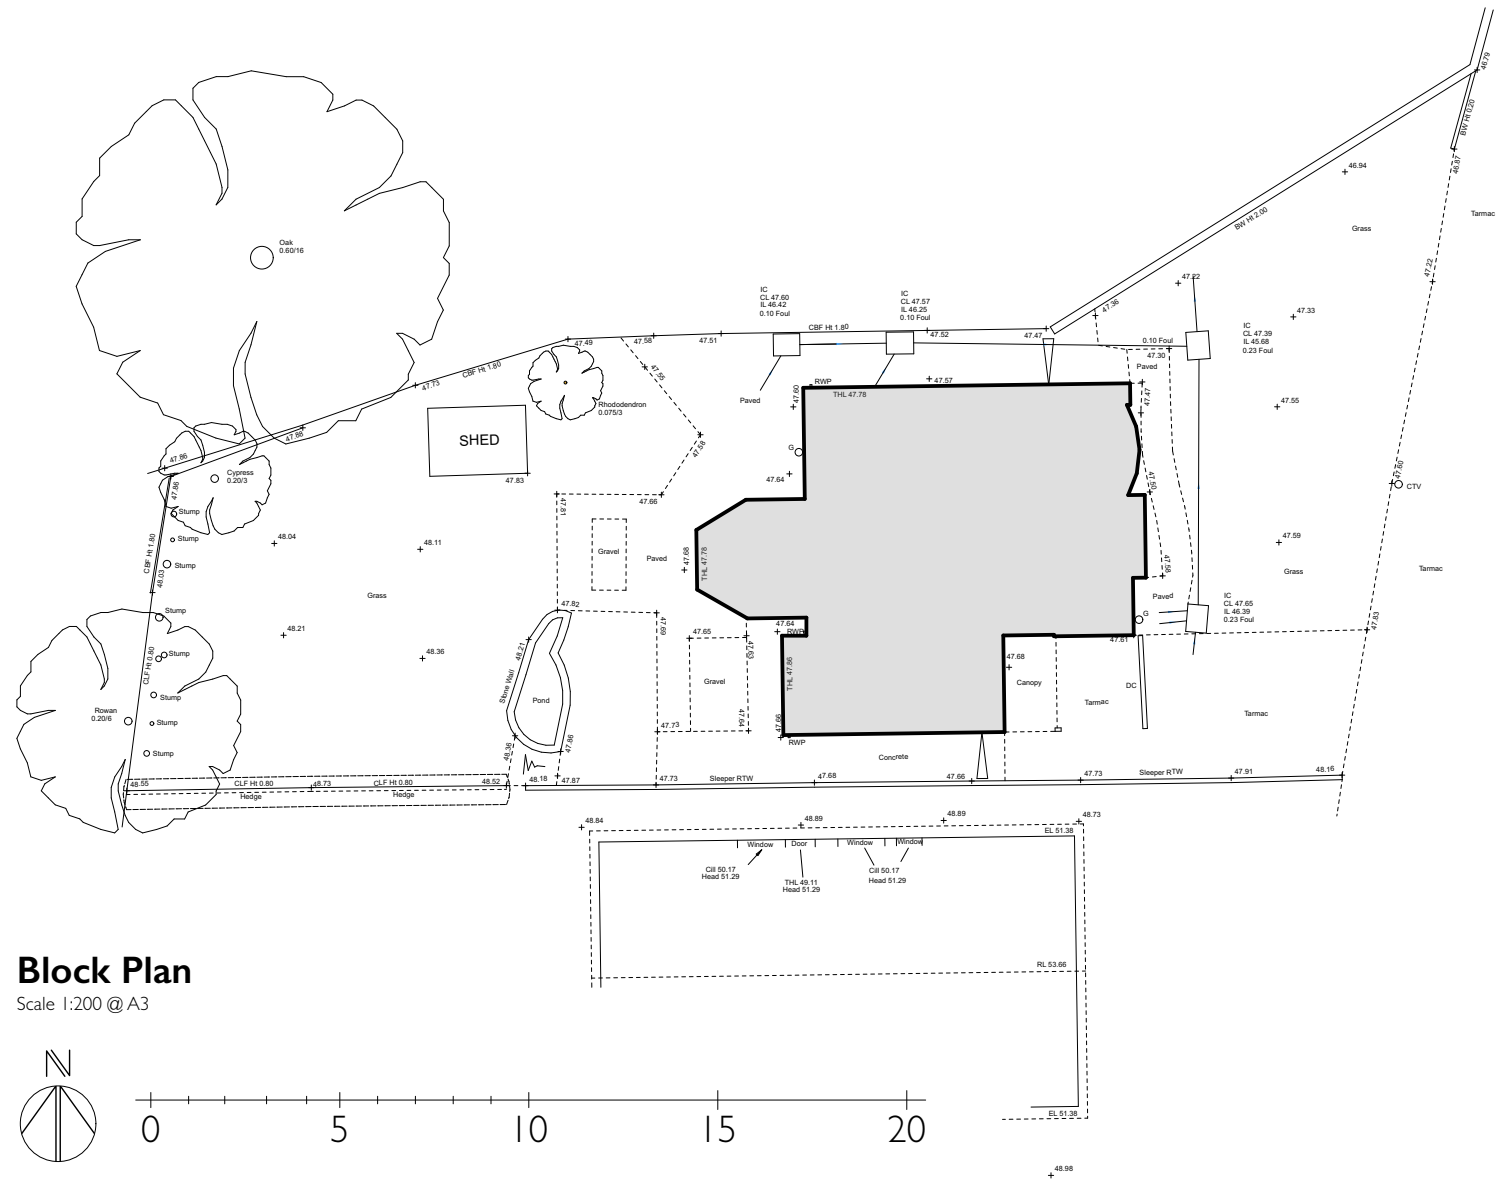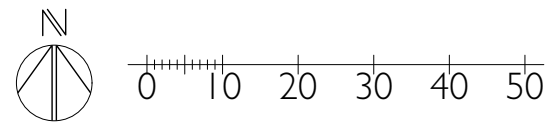

Block Plan

Scale 1:200 @ A3

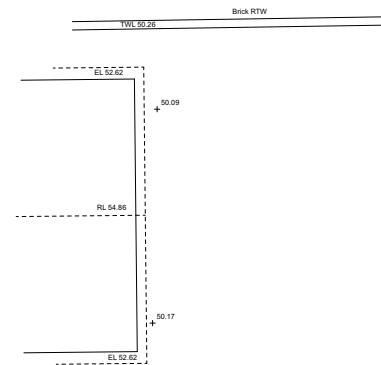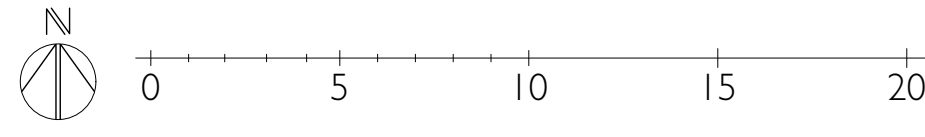

PMR
ARCHITECTURE



Client: Clover Design & Build
Project: 74 Oak Hall Park, Burgess Hill, RH15 0DB
Drawing Title: Site Location and Block Plan
Drawing No: 25.II_PL_001
Revision:
Date: June 2025
Status: PLANNING
Scale: 1:1000, 1:200 @ A3

Sheridan House
112 - 116 Western Road
Hove, BN3 1DD
01273 980820
brighton@pmr-architecture.co.uk
www.pmr-architecture.co.uk