



NOTES:  
ALL LEVELS, ANGLES AND DIMENSIONS TO BE CHECKED  
ON SITE PRIOR TO COMMENCEMENT OF WORKS.

THIS DRAWING IS TO BE READ IN CONJUNCTION WITH ALL  
RELEVANT BARKER ASSOCIATES DRAWINGS, SCHEMATICS,  
ARCHITECTS, STRUCTURAL AND ALL OTHER SERVICES  
DRAWINGS, SPECIFICATIONS AND SCHEDULES.

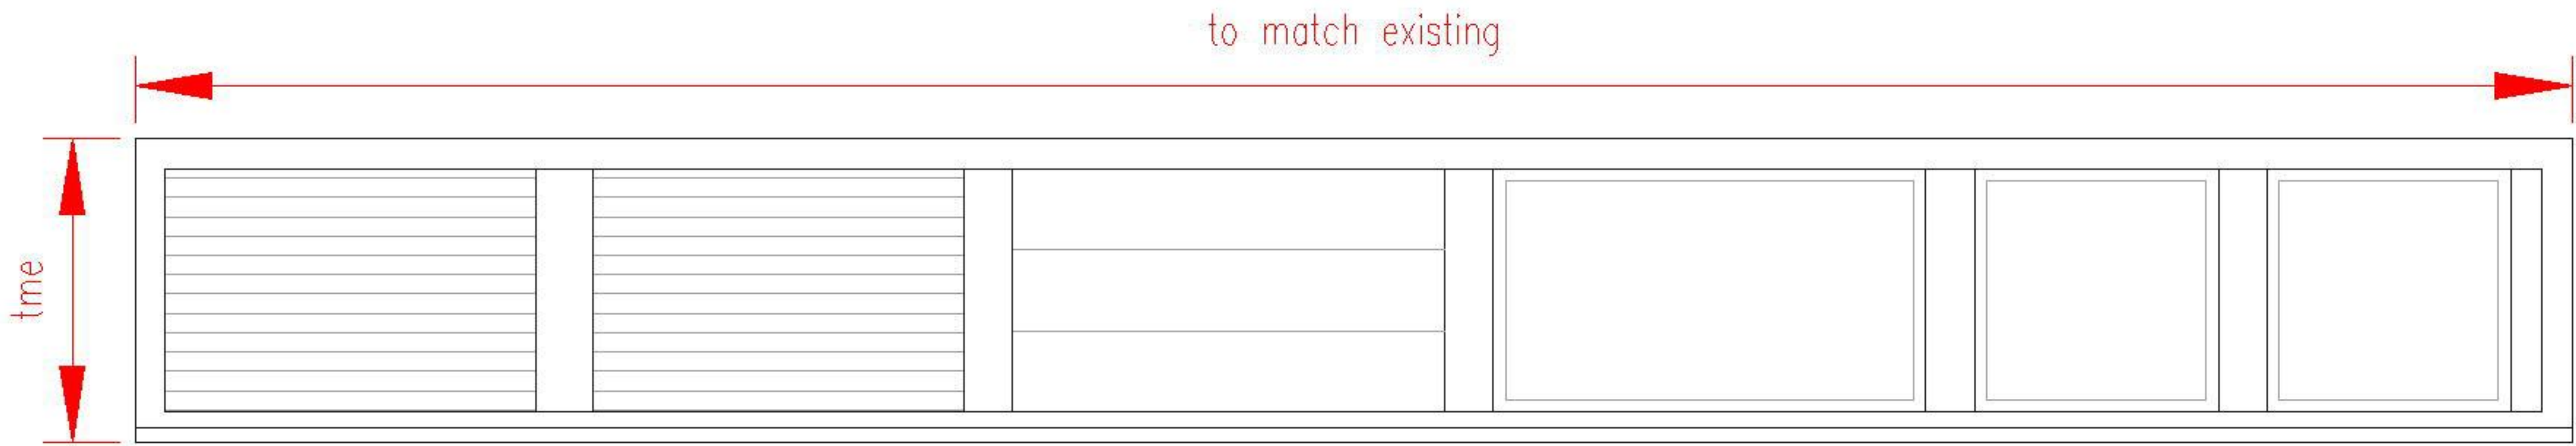


External elevation

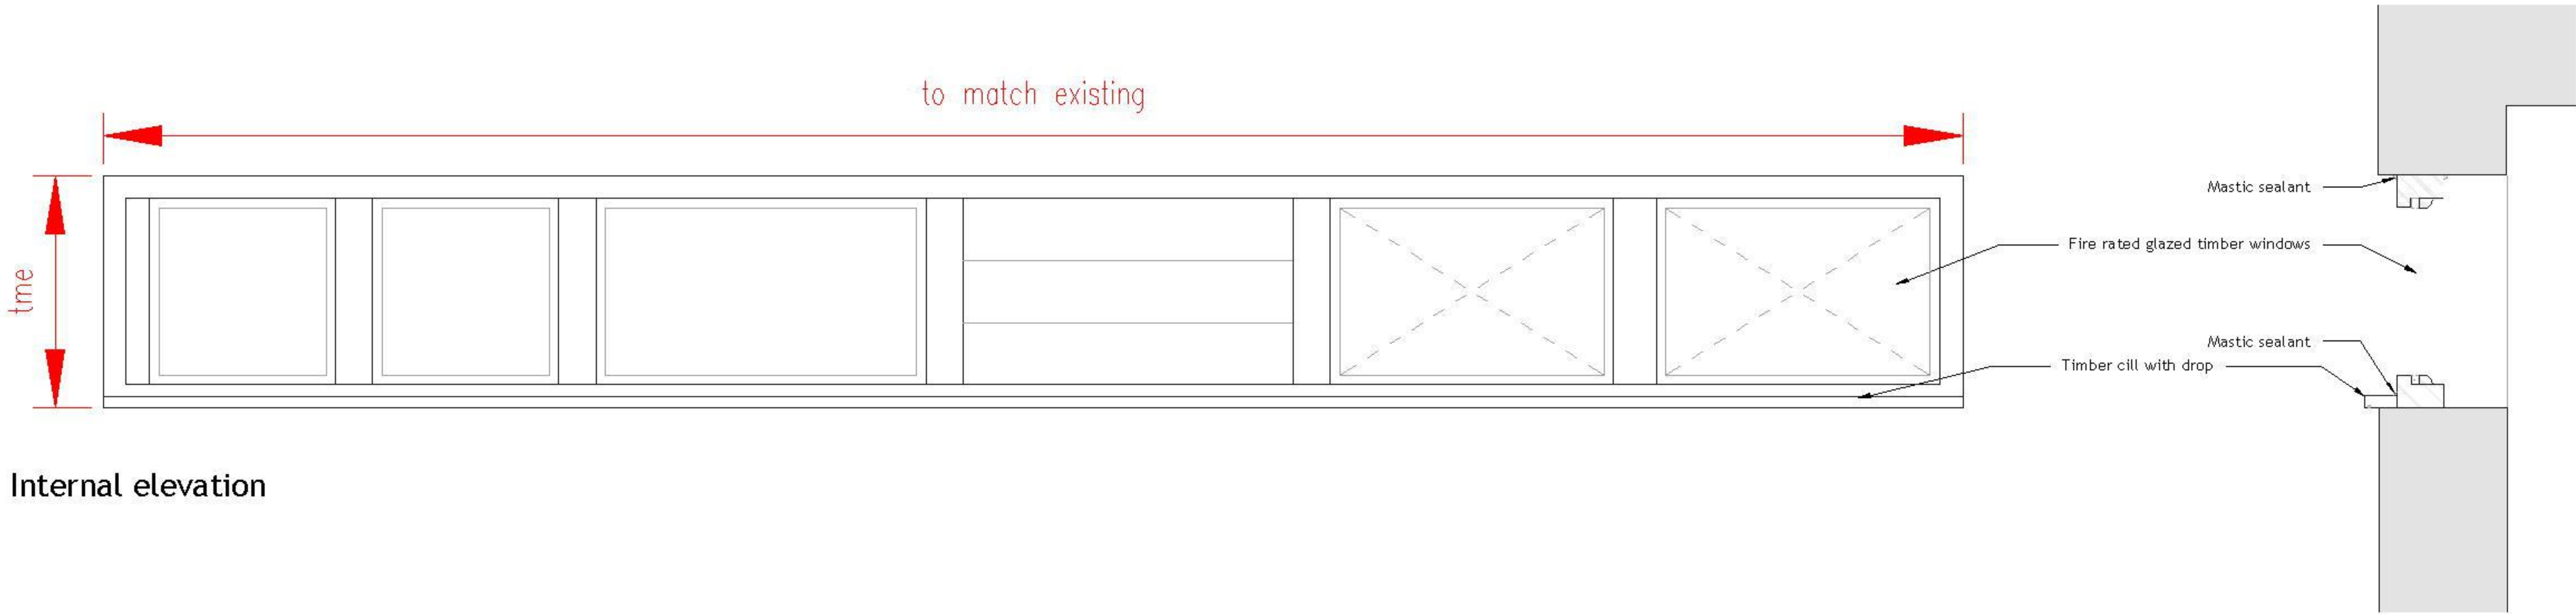


Internal elevation

Section\_typical details

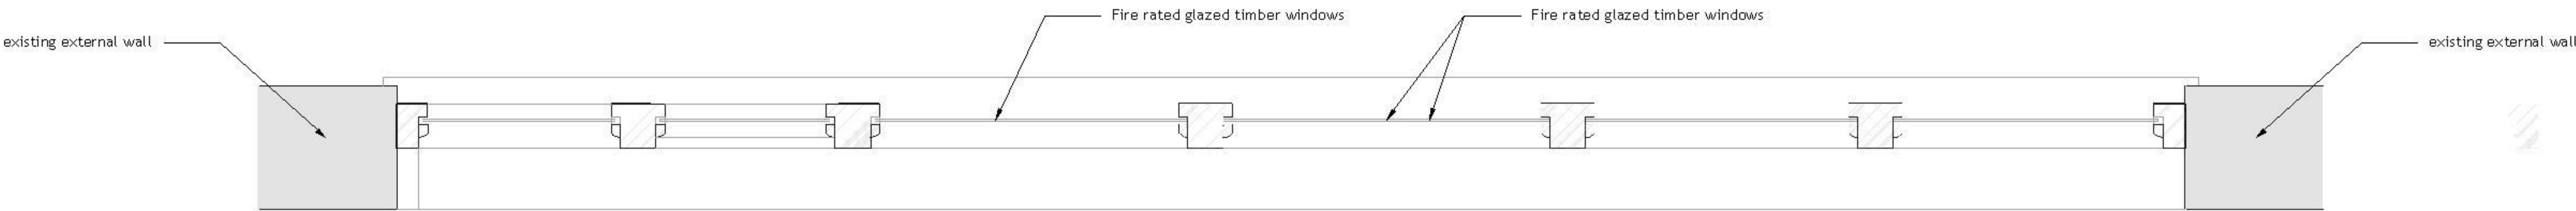

Plan\_Jamb detail

EXISTING HIGH LEVEL WINDOW  
Scale 1:10

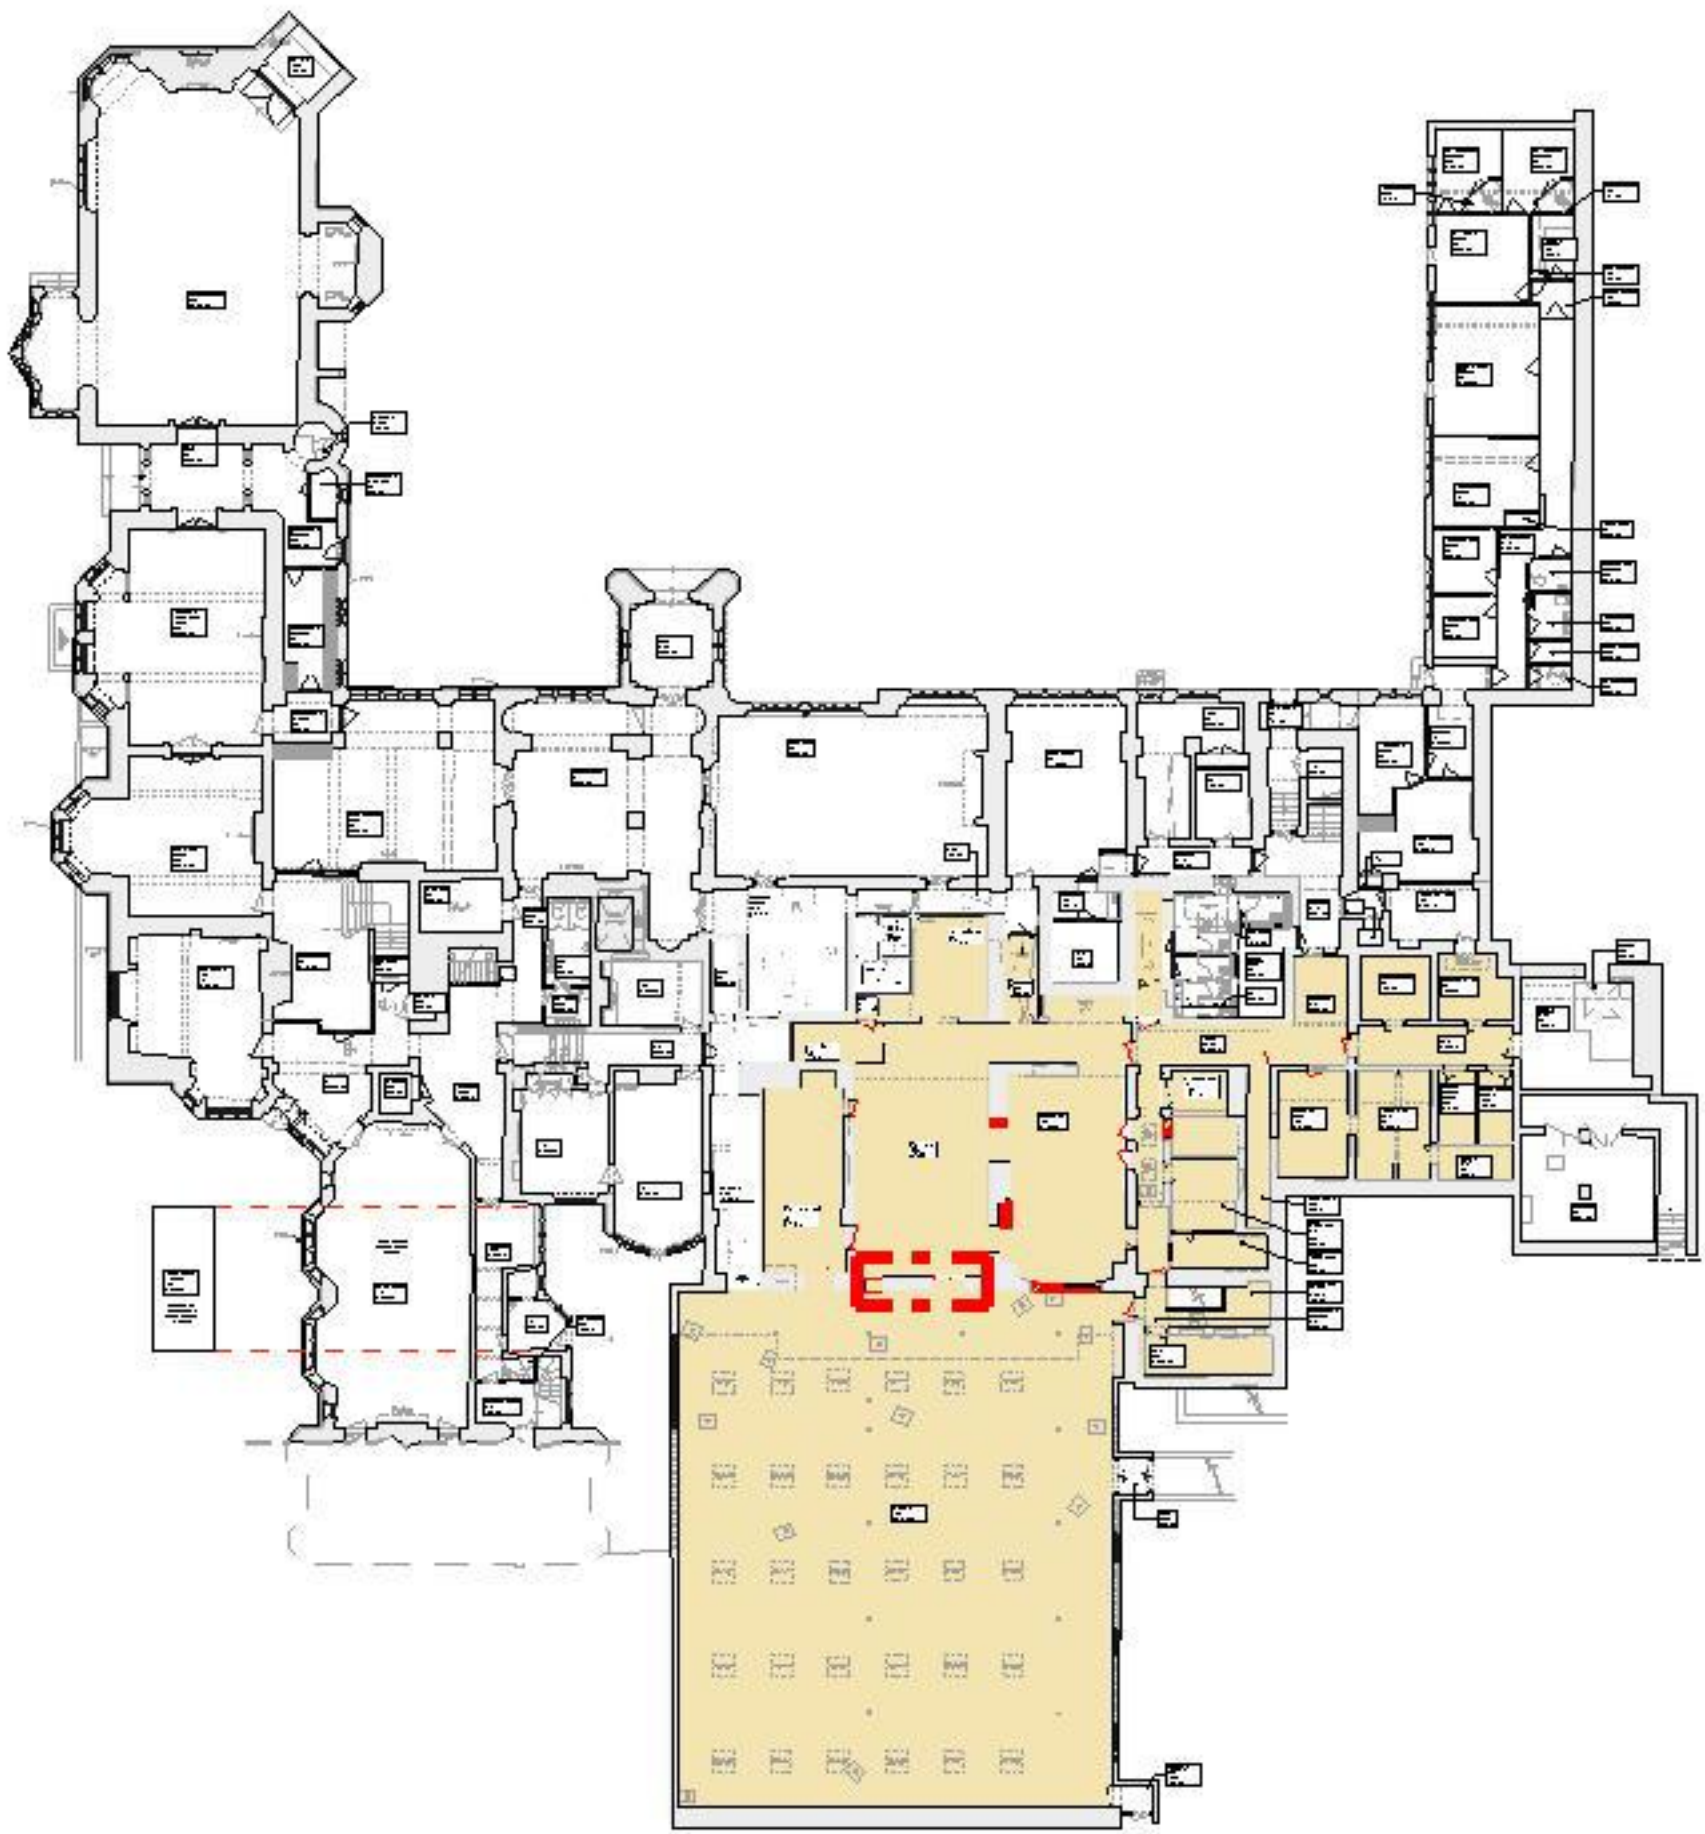

0 0.1 0.2 0.3 0.4 0.5 Scale 1:10 1 (metres)

|   |                     |          |            |
|---|---------------------|----------|------------|
| Drawing status:   |                     |          |            |
| PLANNING and LBC   |                     |          |            |
| P01   | Issued for approval | 11/06/25 | JM         |
| Rev   | Description         | Date     | By         |
|  Majesty House, Avenue West Skyline 120, Braintree Essex, CM77 7AA<br>T: 01279 647111<br>W: www.barker-associates.co.uk<br>E: mail@barker-associates.co.uk<br>© THIS DRAWING IS A COPYRIGHT OF BARKER ASSOCIATES. |                     |          |            |
| Client<br>WORTH SCHOOL   |                     |          |            |
| Project Title<br>KITCHEN FIRE DAMAGE REINSTATEMENT at<br>Worth School<br>Paddockhurst Road, Turners Hill<br>West Sussex, RH10 4SD   |                     |          |            |
| Drawing Title<br>EXISTING<br>HIGH LEVEL WINDOWS to Kitchen   |                     |          |            |
| ARCHITECTURAL   |                     |          |            |
| Project No. P25-0252   | Date April 2025     | Drawn JM | Checked DC |
| Scale: 1:10 @A1   | Status D2           | Revision | P01        |
| Drawing Number<br>P25252-BA-A1-00-DR-A-4002   |                     |          |            |