



NOTES:
ALL LEVELS, ANGLES AND DIMENSIONS TO BE CHECKED
ON SITE PRIOR TO COMMENCEMENT OF WORKS.


THIS DRAWING IS TO BE READ IN CONJUNCTION WITH ALL
RELEVANT BARKER ASSOCIATES DRAWINGS, SCHEMATICS,
ARCHITECTS, STRUCTURAL AND ALL OTHER SERVICES
DRAWINGS, SPECIFICATIONS AND SCHEDULES.

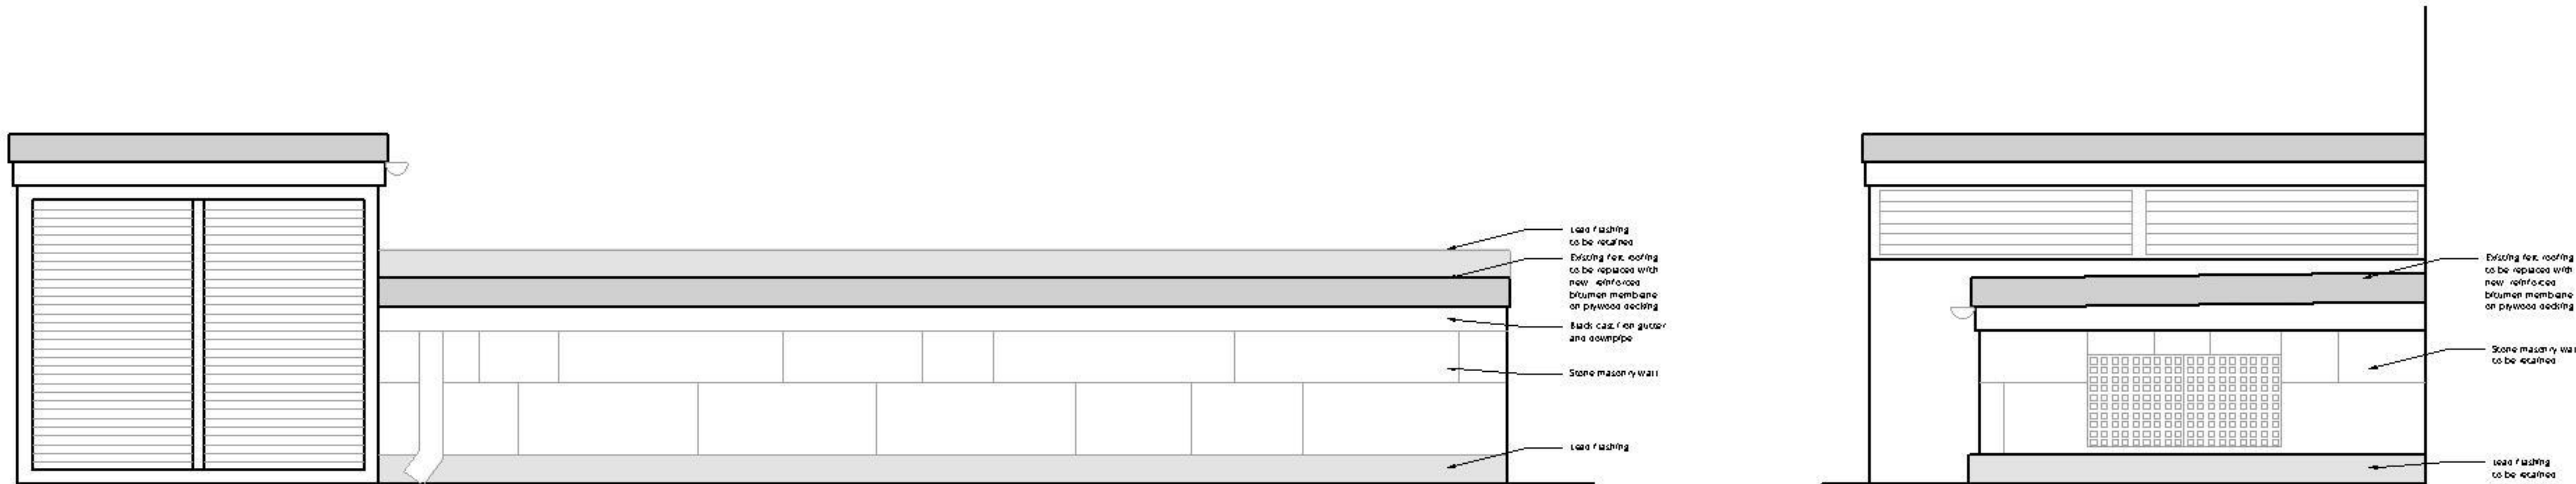


PROPOSED ROOF LANTERN 1
Scale 1:20

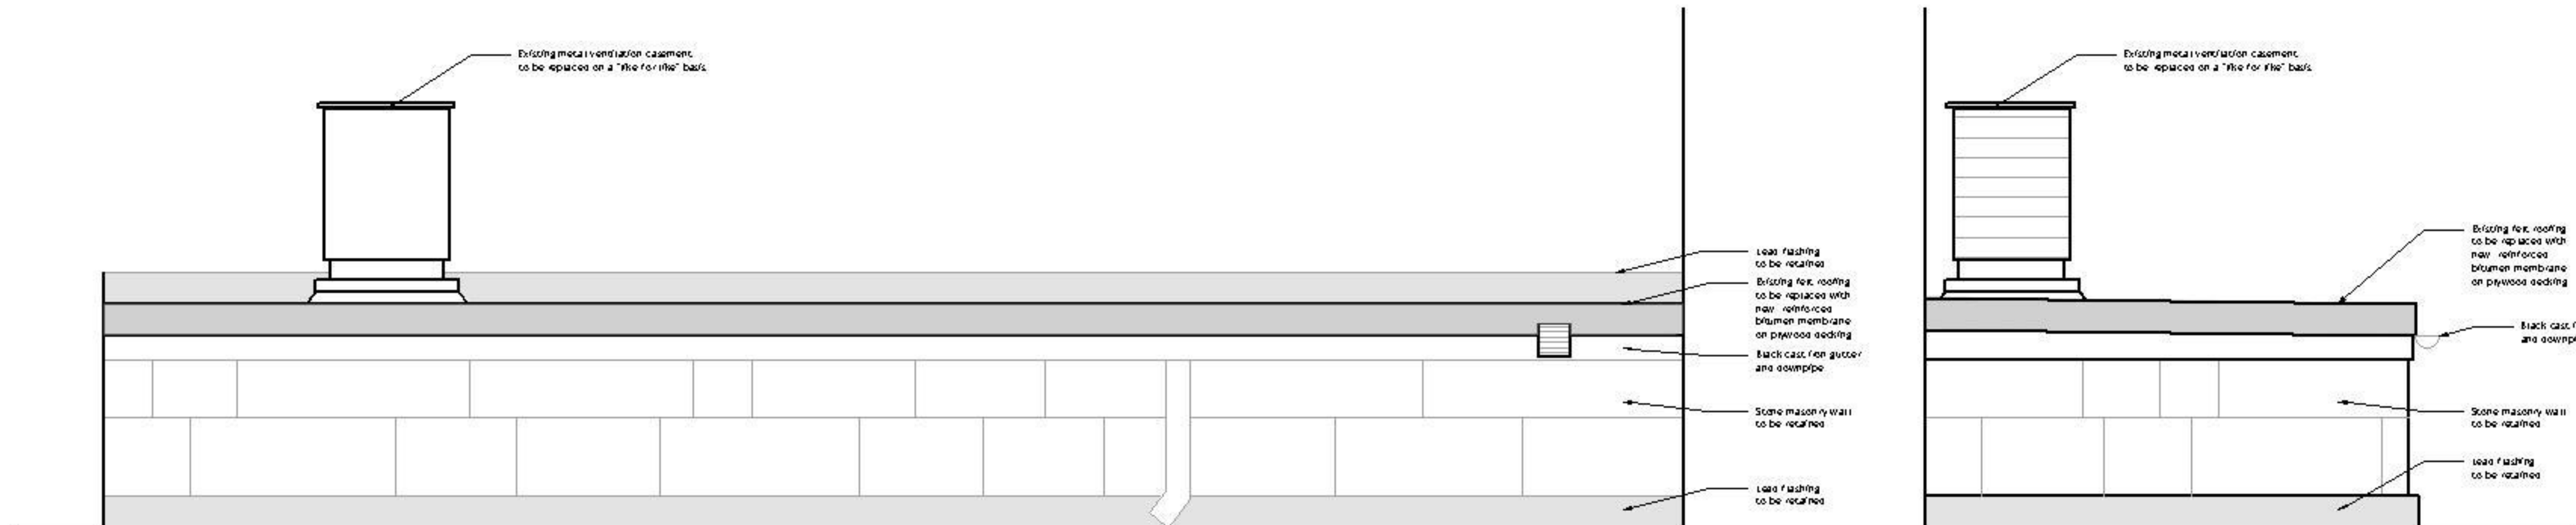

PROPOSED ROOF LANTERN 2
Scale 1:20

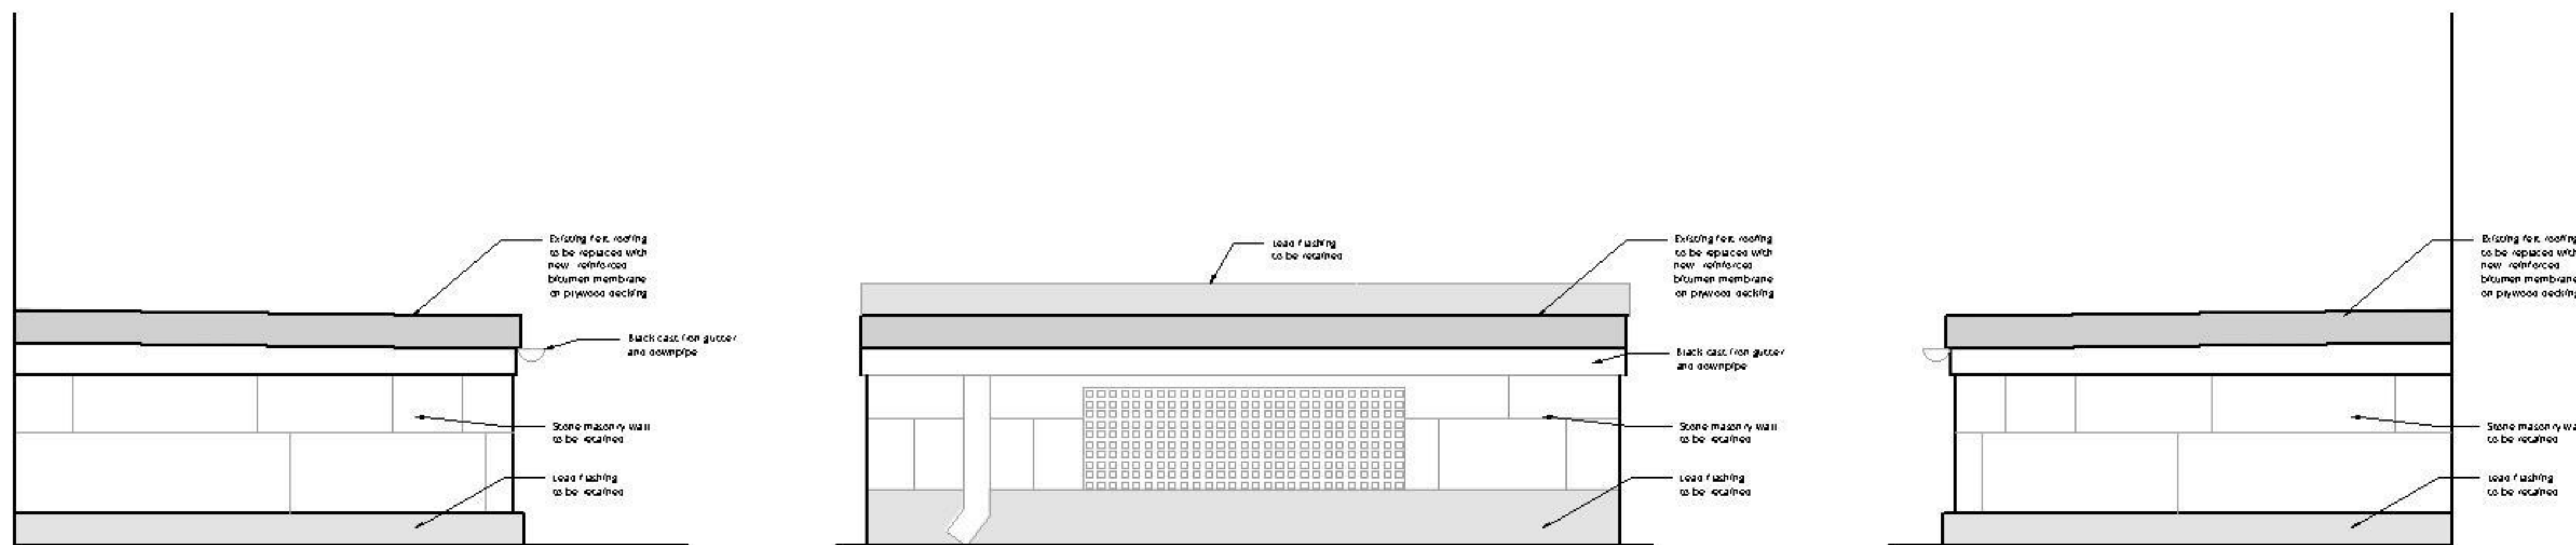

PROPOSED ROOF LANTERN 3
Scale 1:20

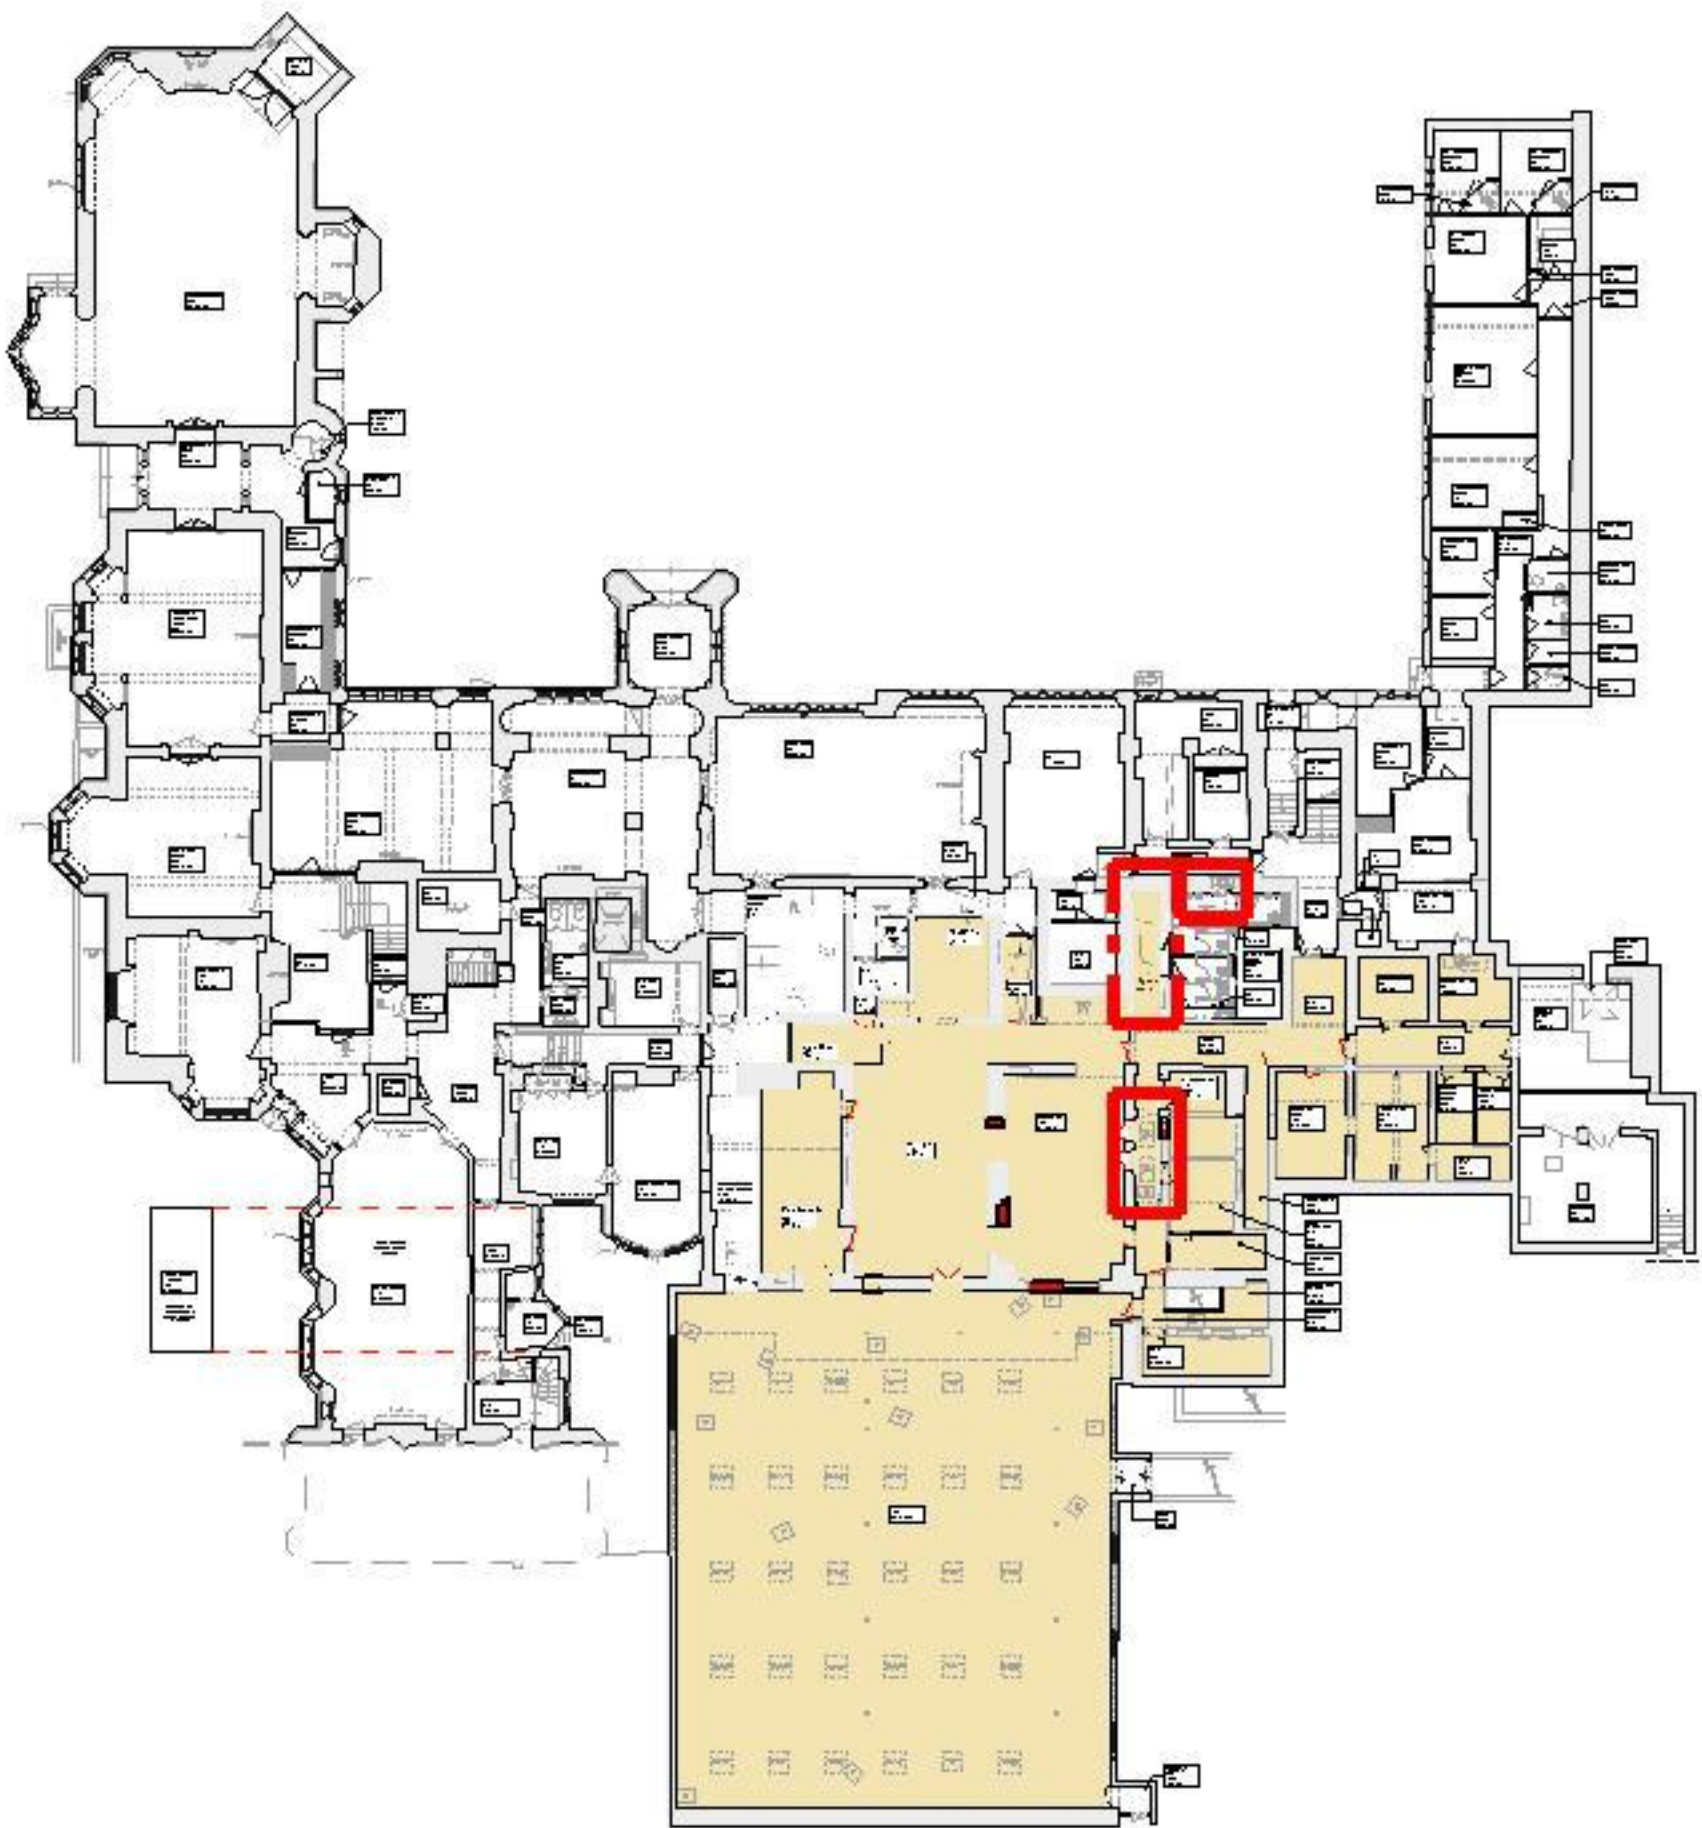

0 0.2 0.4 0.6 0.8 1
Scale 1:20
2 (metres)

Drawing Status:			
PLANNING and LBC			
Rev	Description	Date	By
P02	Issued for Planning and LBC	03/06/25	JM
P01	Issued for approval	20/05/25	JM



Majesty House, Avenue West Skyline 120,
Braintree Essex, CM77 7AA
T: 01279 647111
W: www.barker-associates.co.uk
E: mail@barker-associates.co.uk

© THIS DRAWING IS A COPYRIGHT OF BARKER ASSOCIATES.

Client	WORTH SCHOOL
Project Title	KITCHEN FIRE DAMAGE REINSTATEMENT at Worth School Paddockhurst Road, Turners Hill West Sussex, RH10 4SD
Drawing Title	PROPOSED EXTERNAL FLAT ROOFS

ARCHITECTURAL			
Project No: P25-0252	Date: April 2025	Drawn: JM	Checked: DC
Scale: 1:20 @A1	Status: D2	Revision: P02	
Drawing Number P25252-BA-A1-00-DR-A-4005			