



NOTES:
ALL LEVELS, ANGLES AND DIMENSIONS TO BE CHECKED
ON SITE PRIOR TO COMMENCEMENT OF WORKS.

THIS DRAWING IS TO BE READ IN CONJUNCTION WITH ALL
RELEVANT BARKER ASSOCIATES DRAWINGS, SCHEMATICS,
ARCHITECTS, STRUCTURAL AND ALL OTHER SERVICES
DRAWINGS, SPECIFICATIONS AND SCHEDULES.

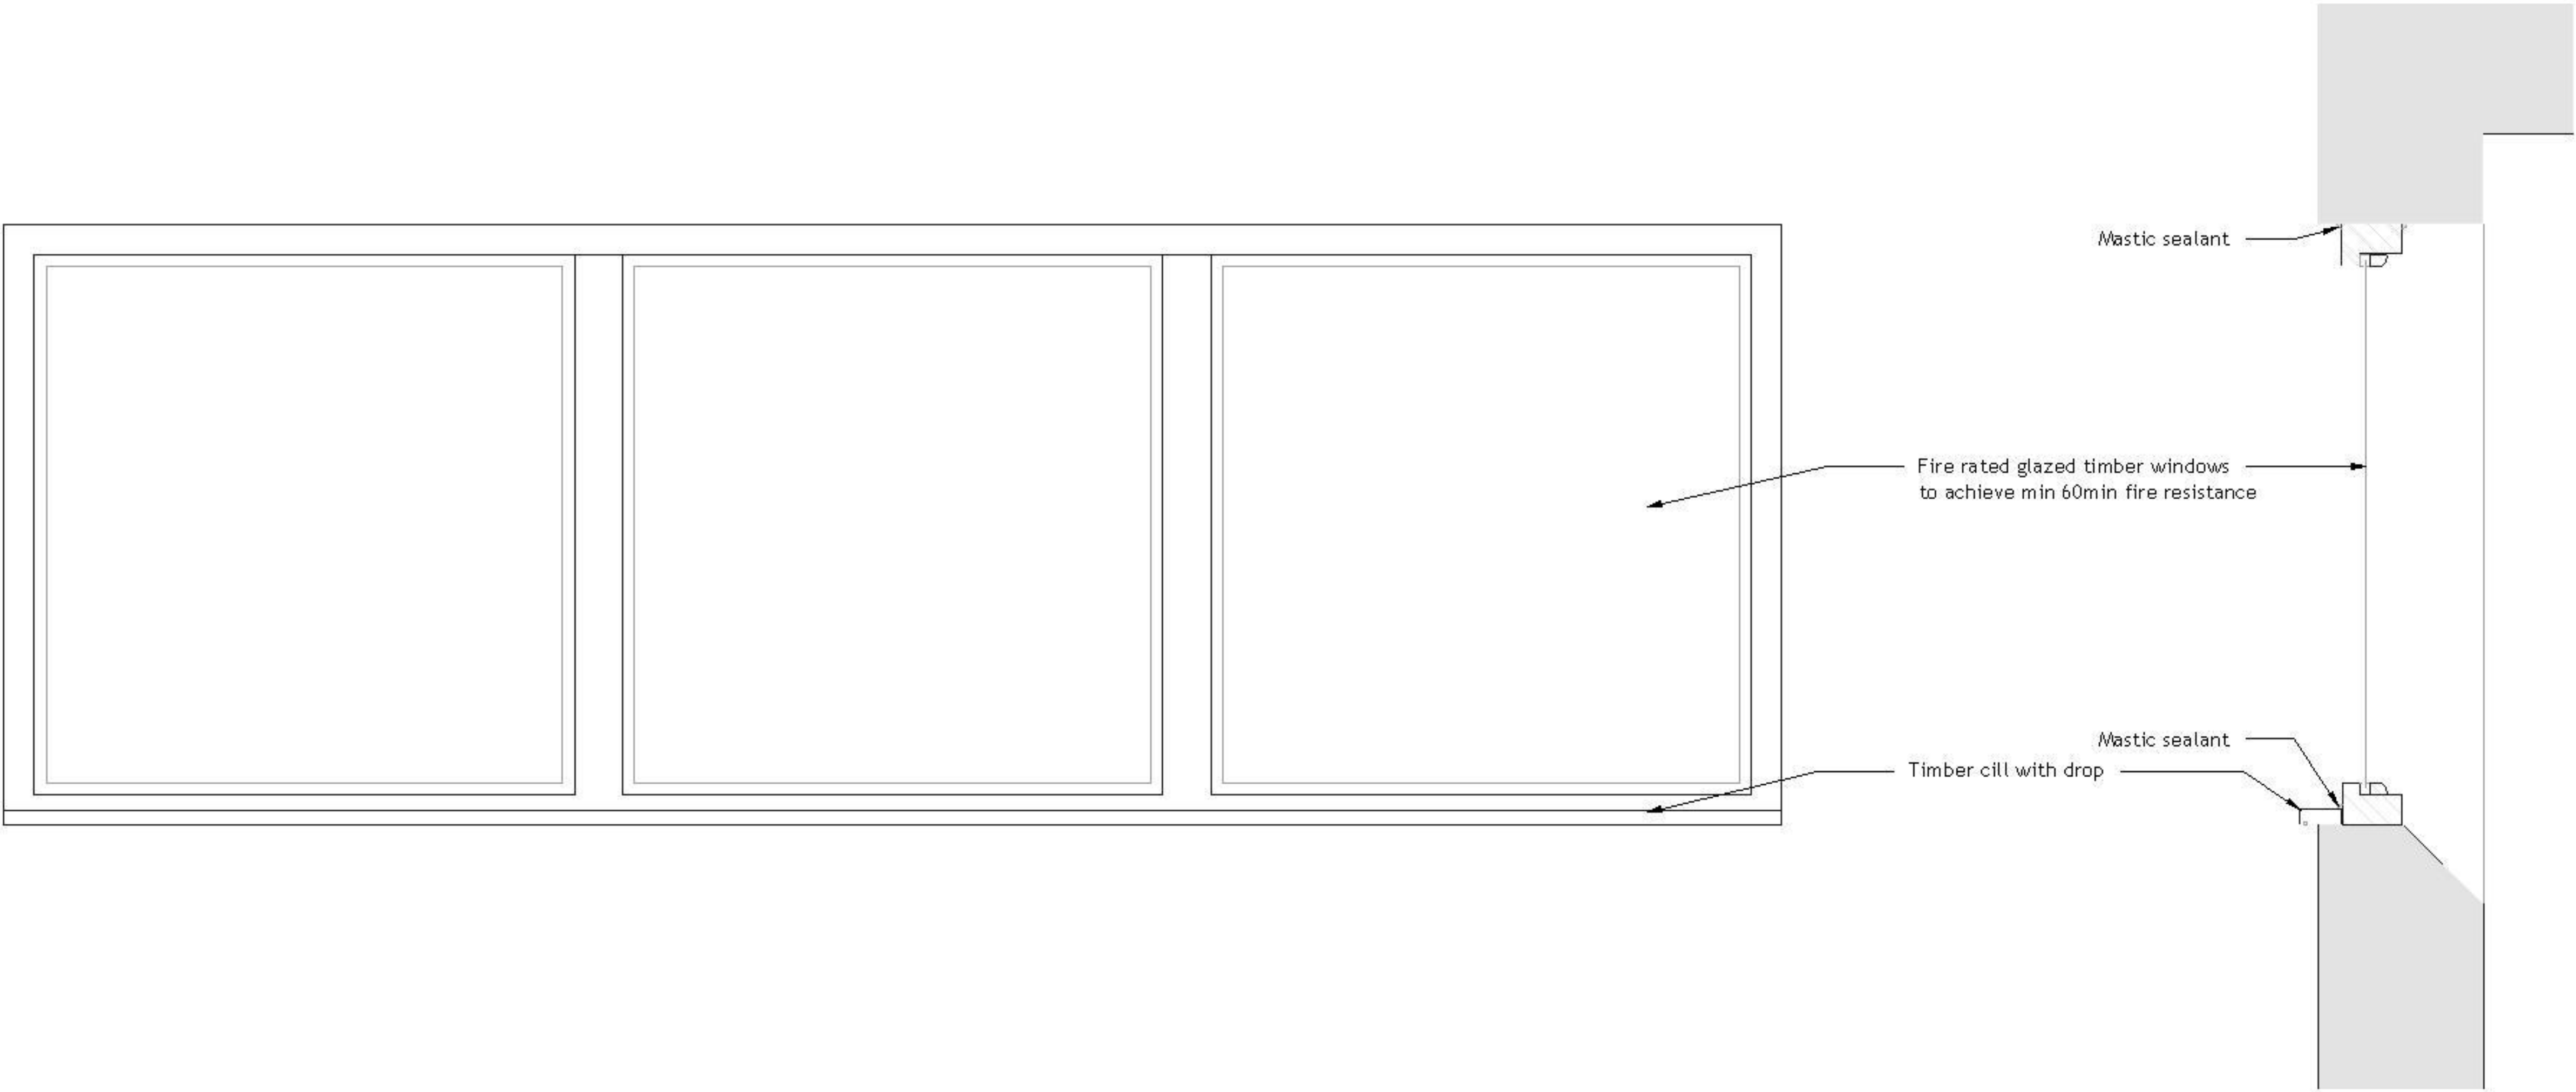


External elevation


Section_typical details

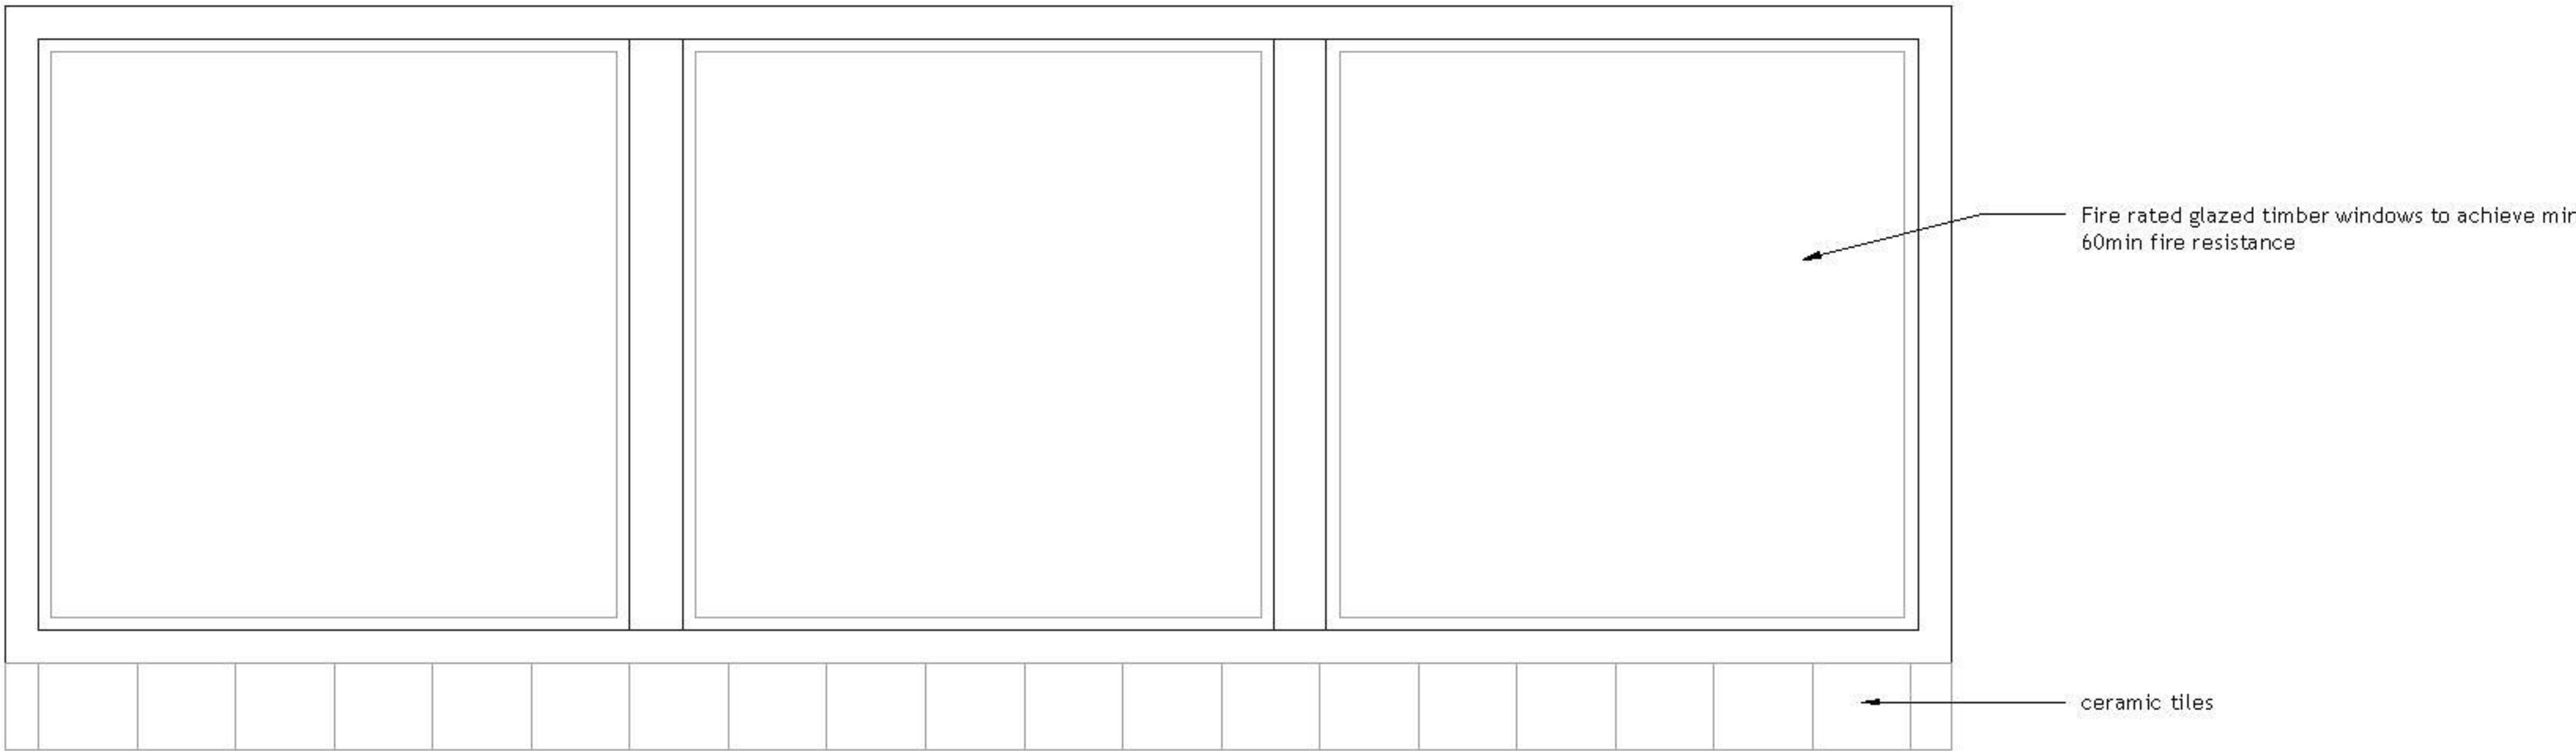


Internal elevation

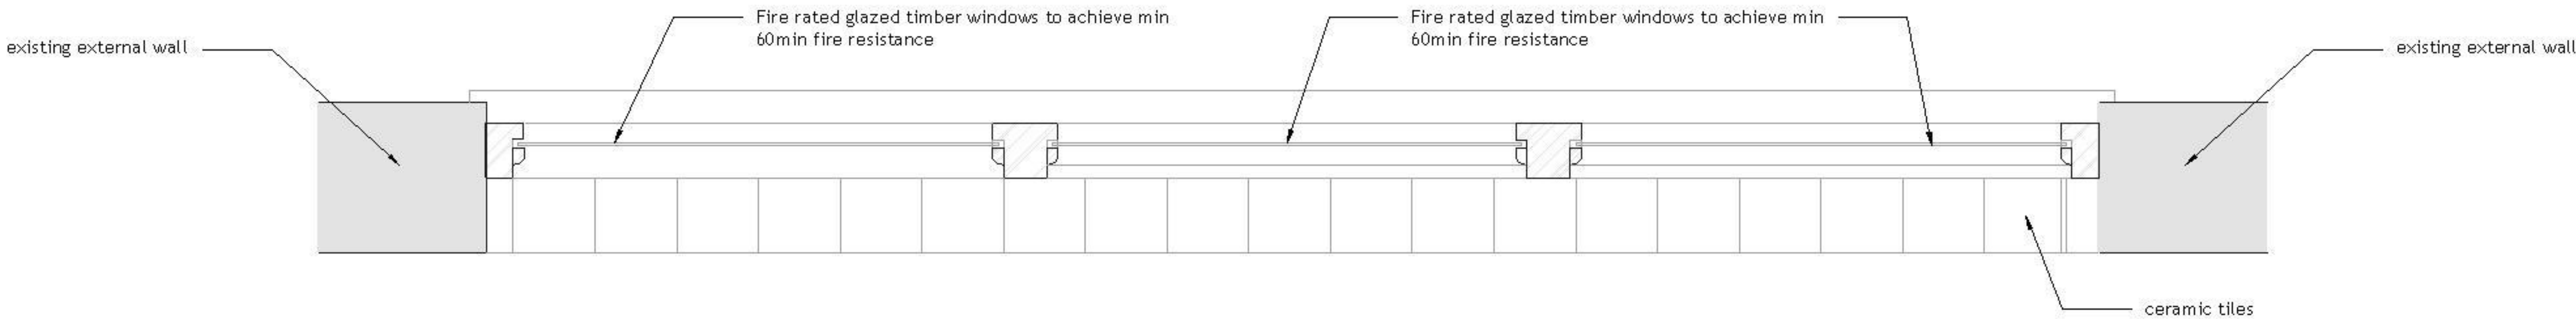

Plan_Jamb detail

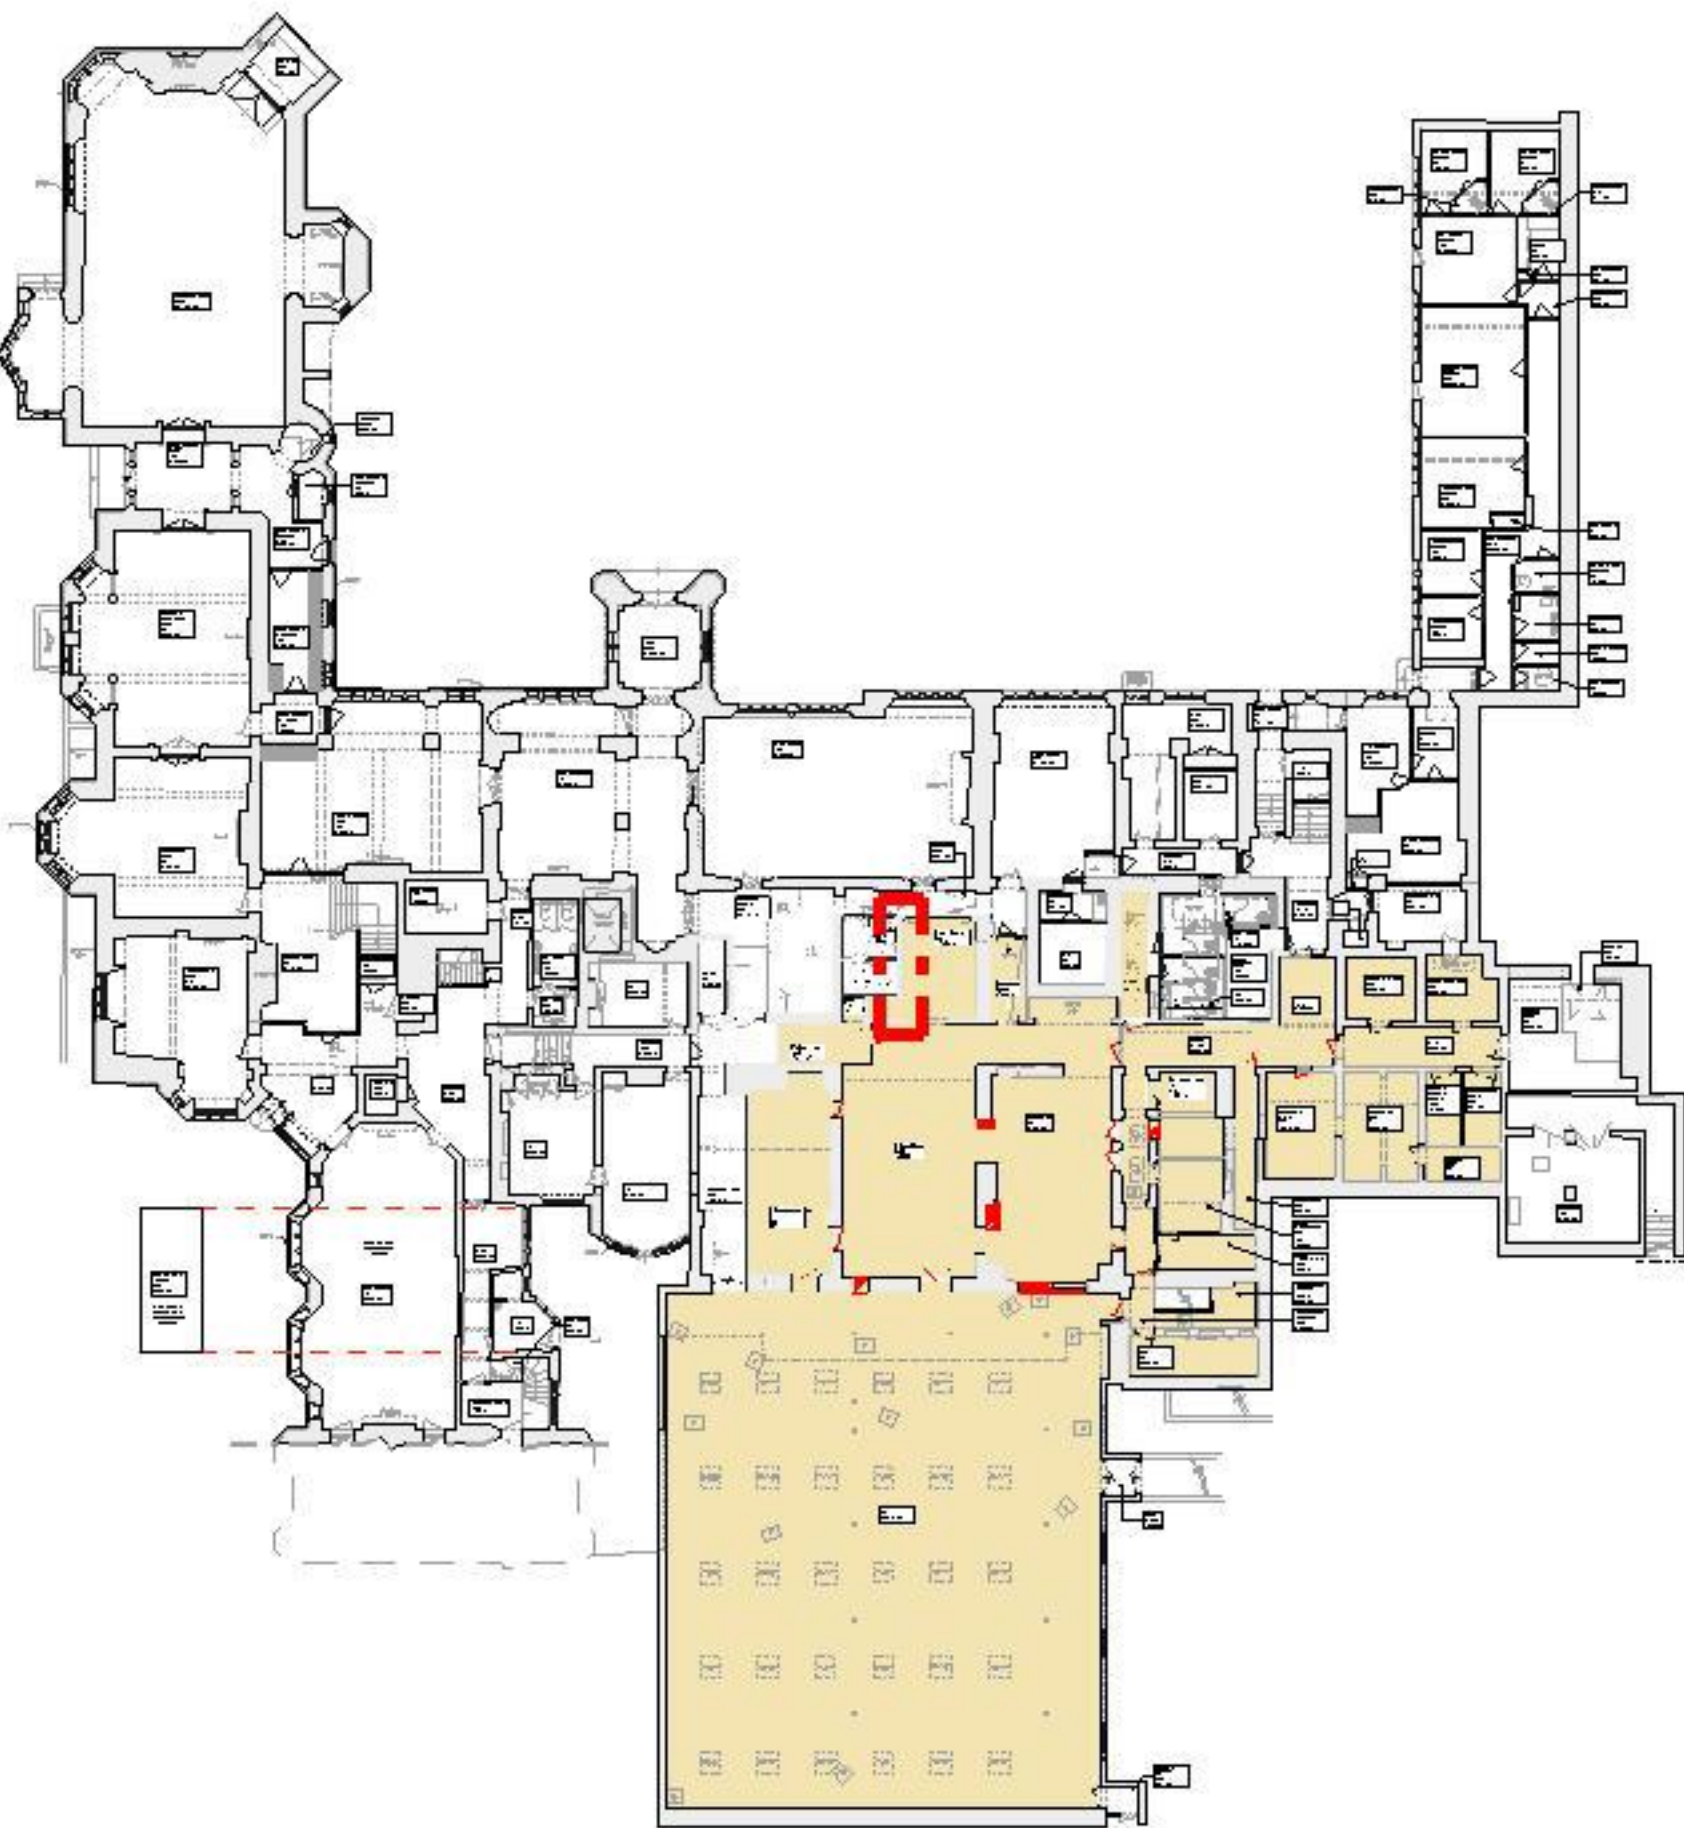

PROPOSED HIGH LEVEL WINDOW
Scale 1:10

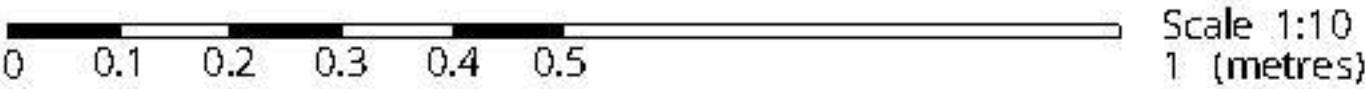

Drawing status:			
PLANNING and LBC			
Rev	Description	Date	By
P02	Issued for Planning and LBC	03/06/25	JM
P01	Issued for approval	20/05/25	JM



Majesty House, Avenue West Skyline 120,
Braintree Essex, CM77 7AA
T: 01279 647111
W: www.barker-associates.co.uk
E: mail@barker-associates.co.uk
© THIS DRAWING IS A COPYRIGHT OF BARKER ASSOCIATES.

Client
WORTH SCHOOL

Project Title
KITCHEN FIRE DAMAGE REINSTATEMENT at Worth School Paddockhurst Road, Turners Hill West Sussex, RH10 4SD

Drawing Title
PROPOSED HIGH LEVEL WINDOWS

ARCHITECTURAL			
Project No.	Date	Drawn	Checked
P25-0252	April 2025	JM	DC
Scale: 1:10 @A1		Status	Revision
		D2	P02
Drawing Number			
P25252-BA-A1-00-DR-A-4006			