



NOTES:
ALL LEVELS, ANGLES AND DIMENSIONS TO BE CHECKED
ON SITE PRIOR TO COMMENCEMENT OF WORKS.

THIS DRAWING IS TO BE READ IN CONJUNCTION WITH ALL
RELEVANT BARKER ASSOCIATES DRAWINGS, SCHEMATICS,
ARCHITECTS, STRUCTURAL AND ALL OTHER SERVICES
DRAWINGS, SPECIFICATIONS AND SCHEDULES.

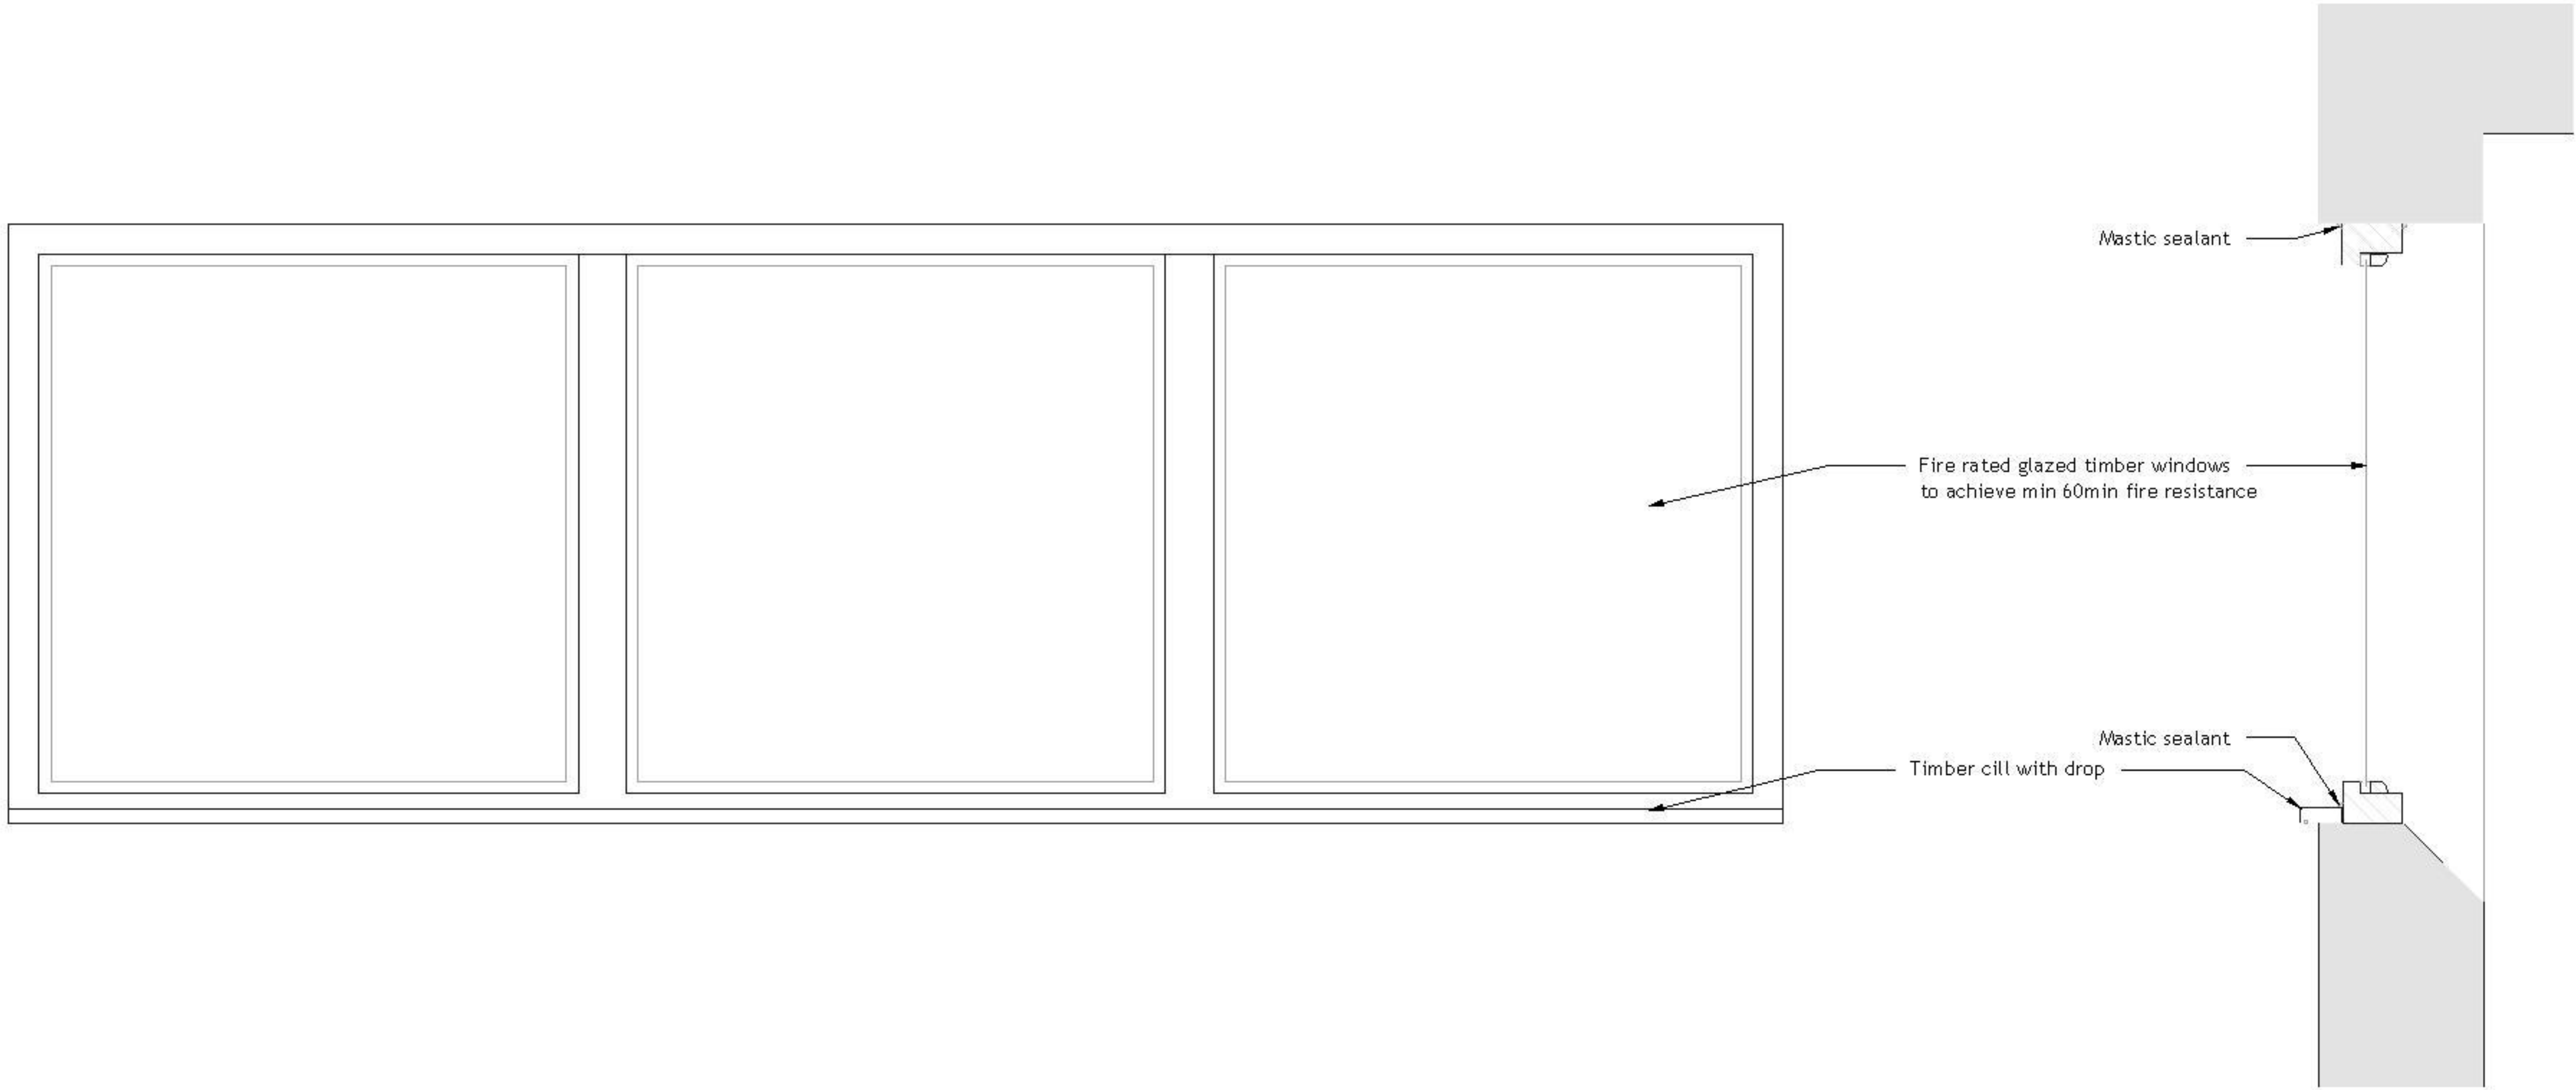


External elevation


Section_typical details

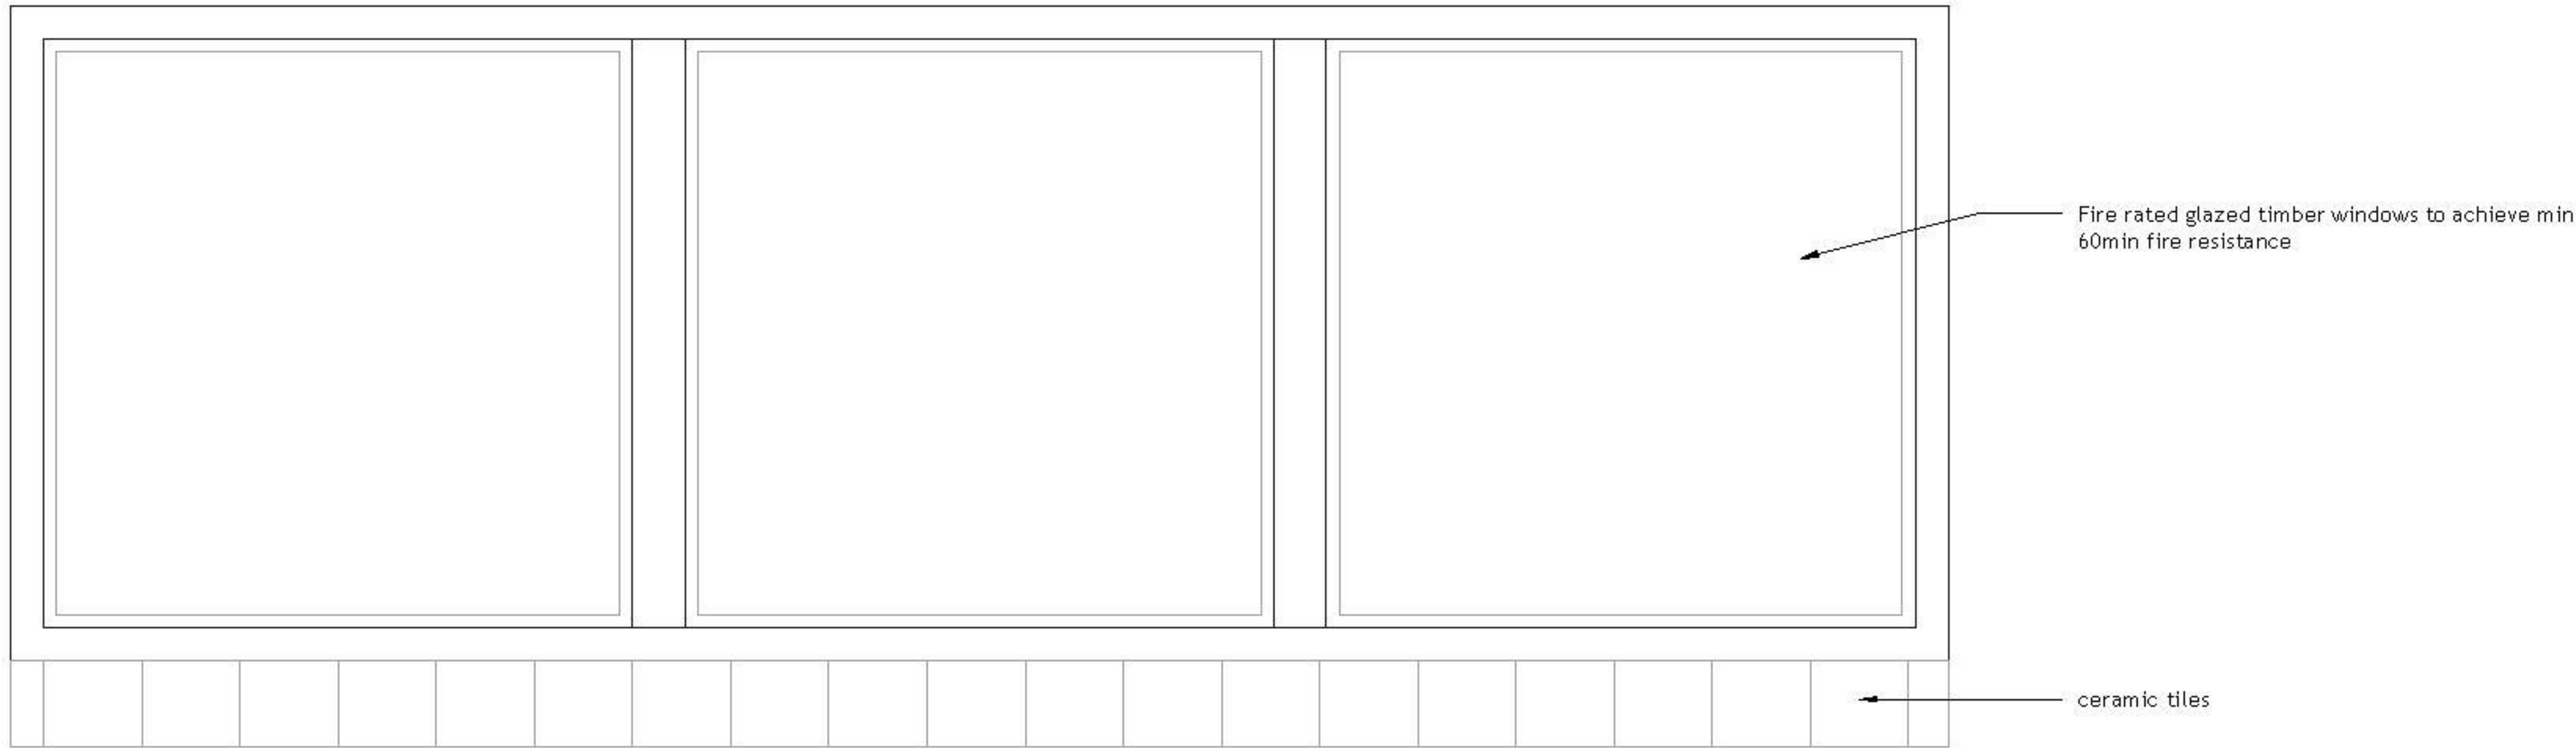


Internal elevation

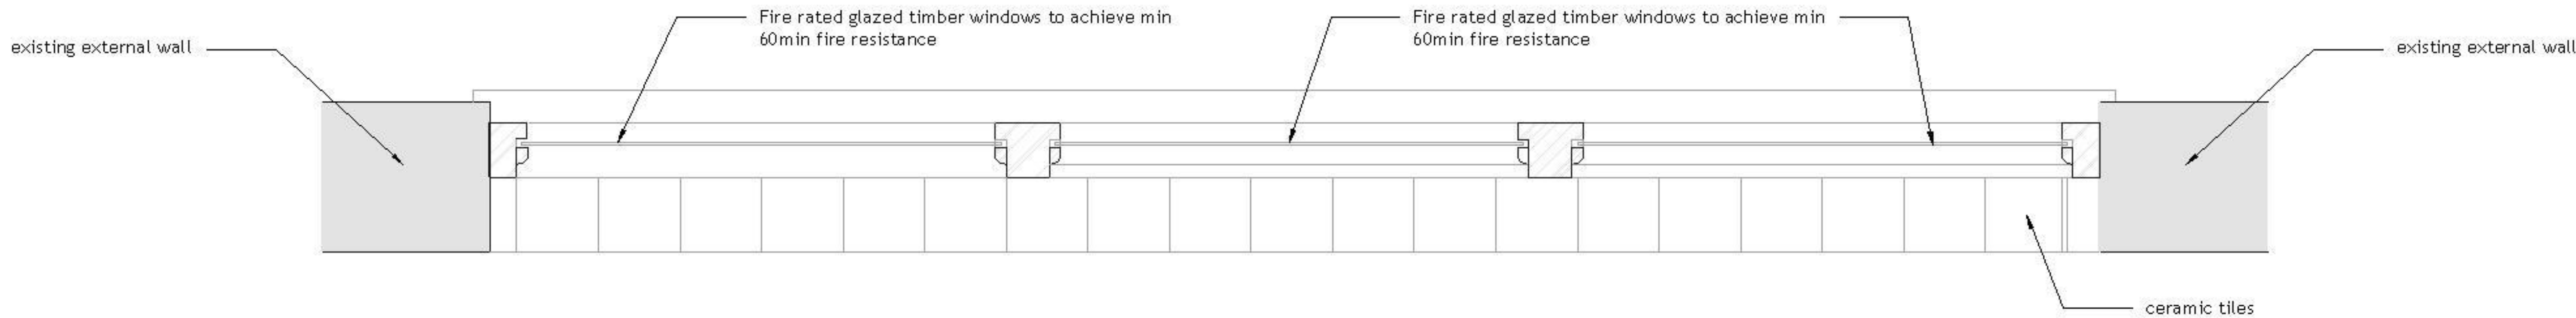

Plan_Jamb detail

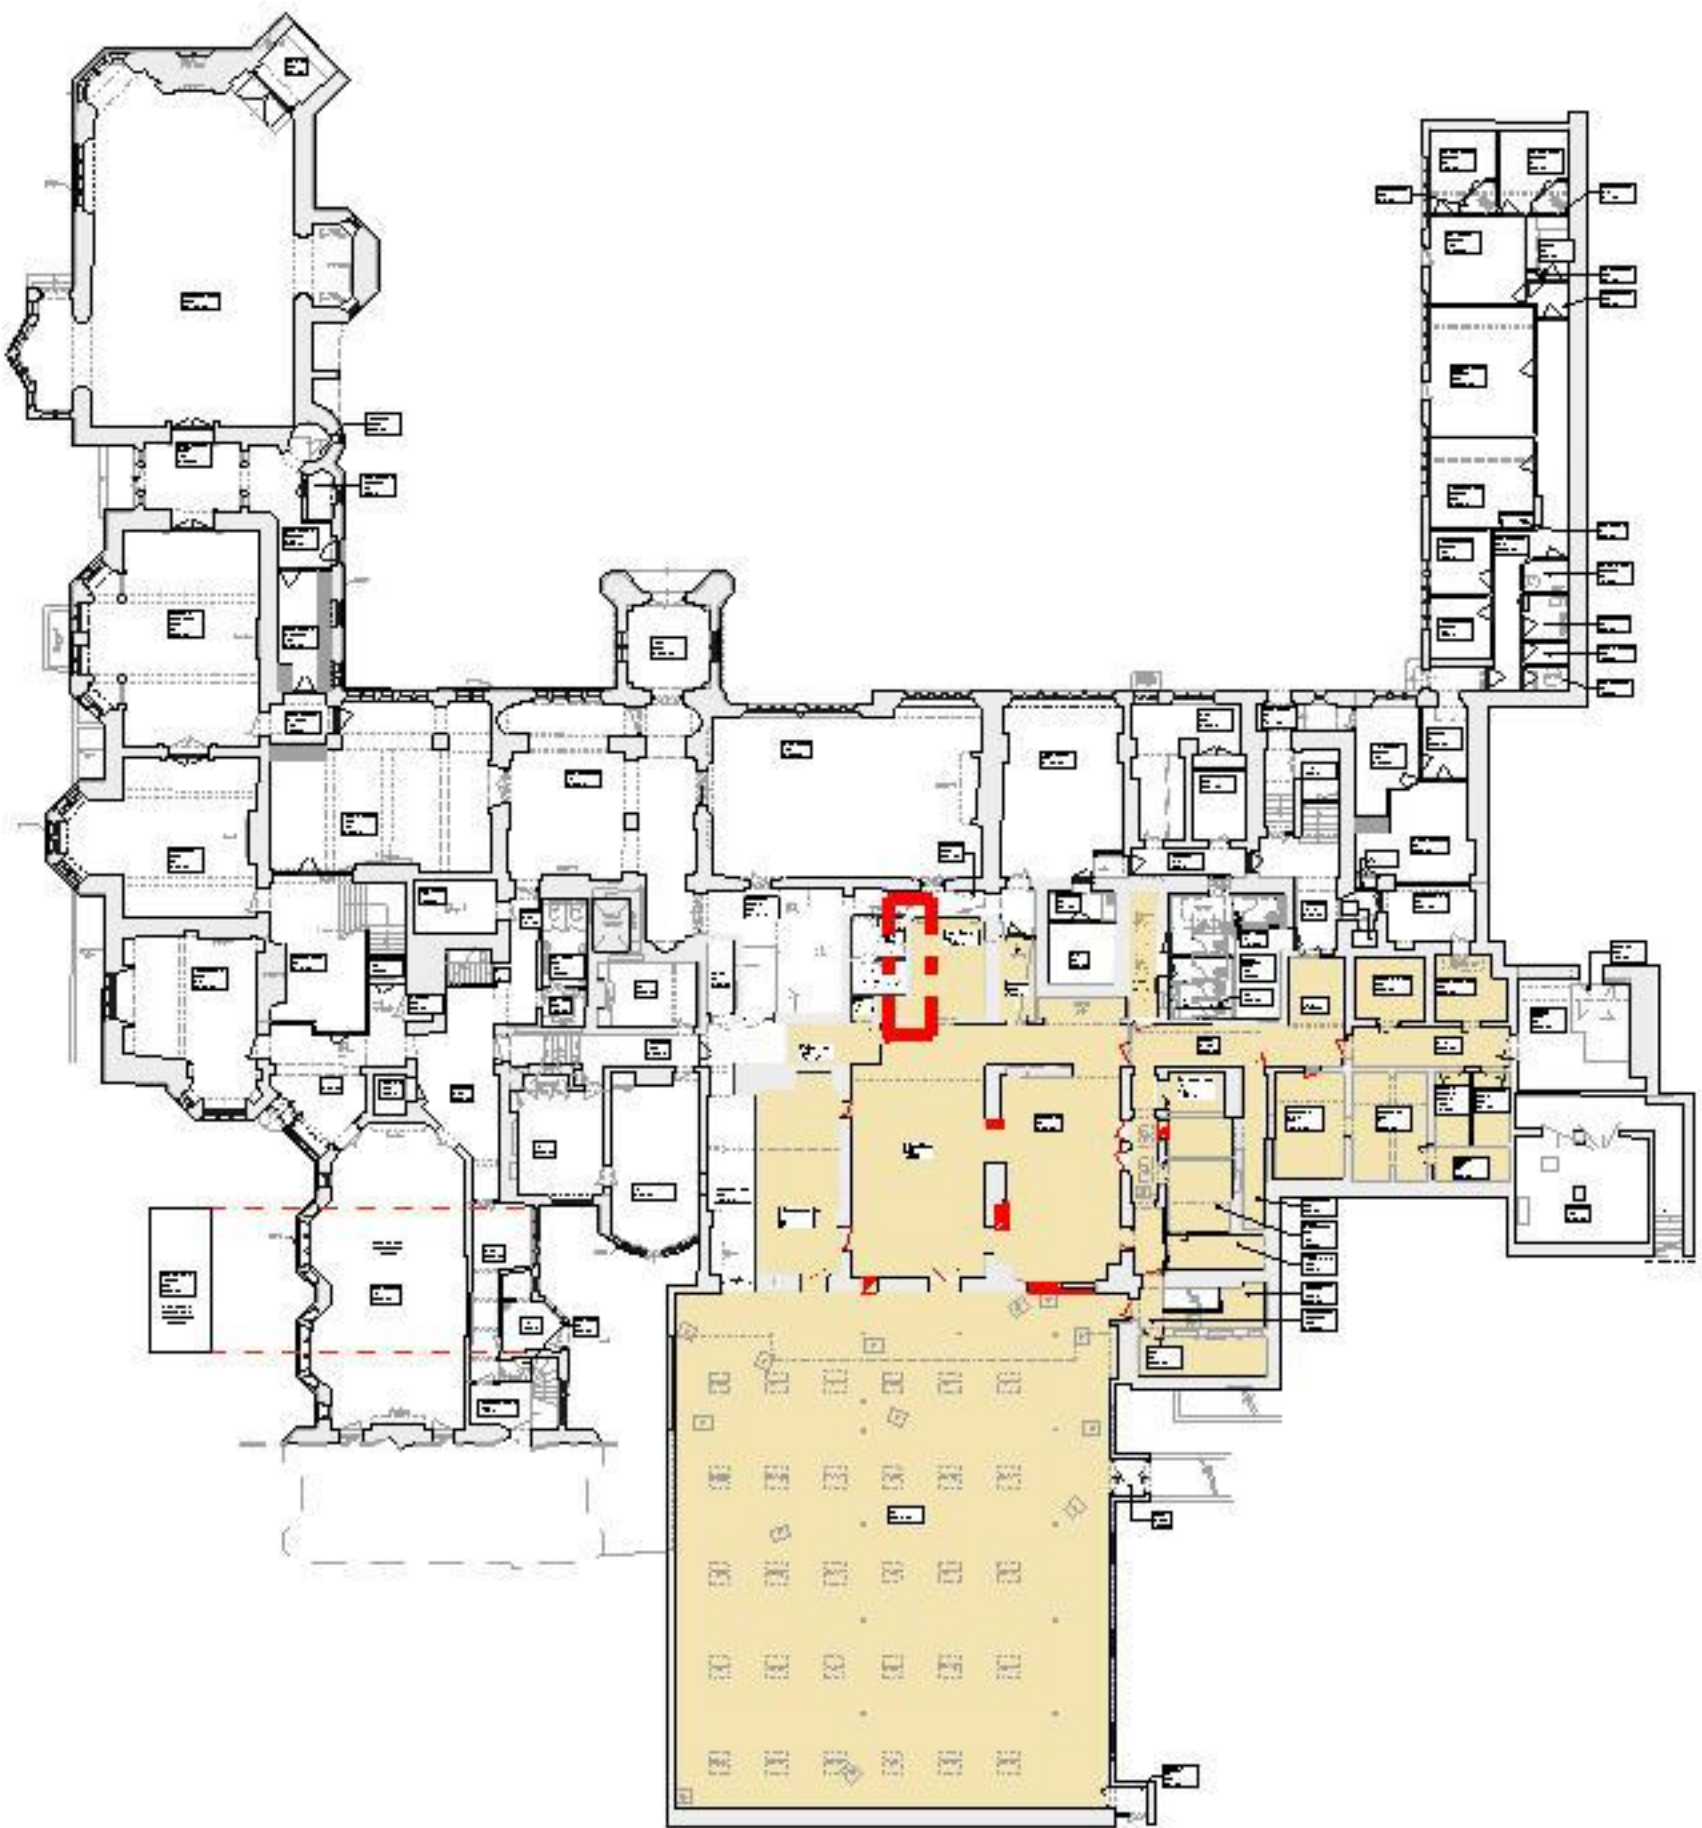

PROPOSED HIGH LEVEL WINDOW
Scale 1:10

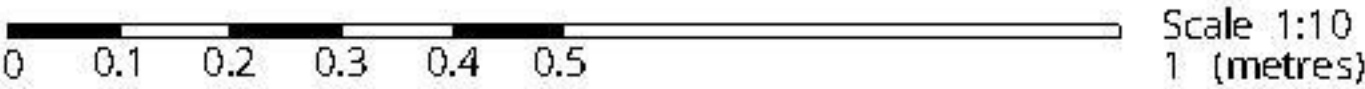

Drawing status:			
PLANNING and LBC			
P02	Issued for Planning and LBC	03/06/25	JM
P01	Issued for approval	20/05/25	JM
Rev	Description	Date	By
 Majesty House, Avenue West Skyline 120, Braintree Essex, CM77 7AA T: 01279 647111 W: www.barker-associates.co.uk E: mail@barker-associates.co.uk © THIS DRAWING IS A COPYRIGHT OF BARKER ASSOCIATES.			
Client			
WORTH SCHOOL			
Project Title			
KITCHEN FIRE DAMAGE REINSTATEMENT at Worth School Paddockhurst Road, Turners Hill West Sussex, RH10 4SD			
Drawing Title			
PROPOSED HIGH LEVEL WINDOWS			
ARCHITECTURAL			
Project No. P25-0252	Date April 2025	Drawn JM	Checked DC
Scale: 1:10 @A1	Status D2	Revision	P02
Drawing Number			
P25252-BA-A1-00-DR-A-4006			