

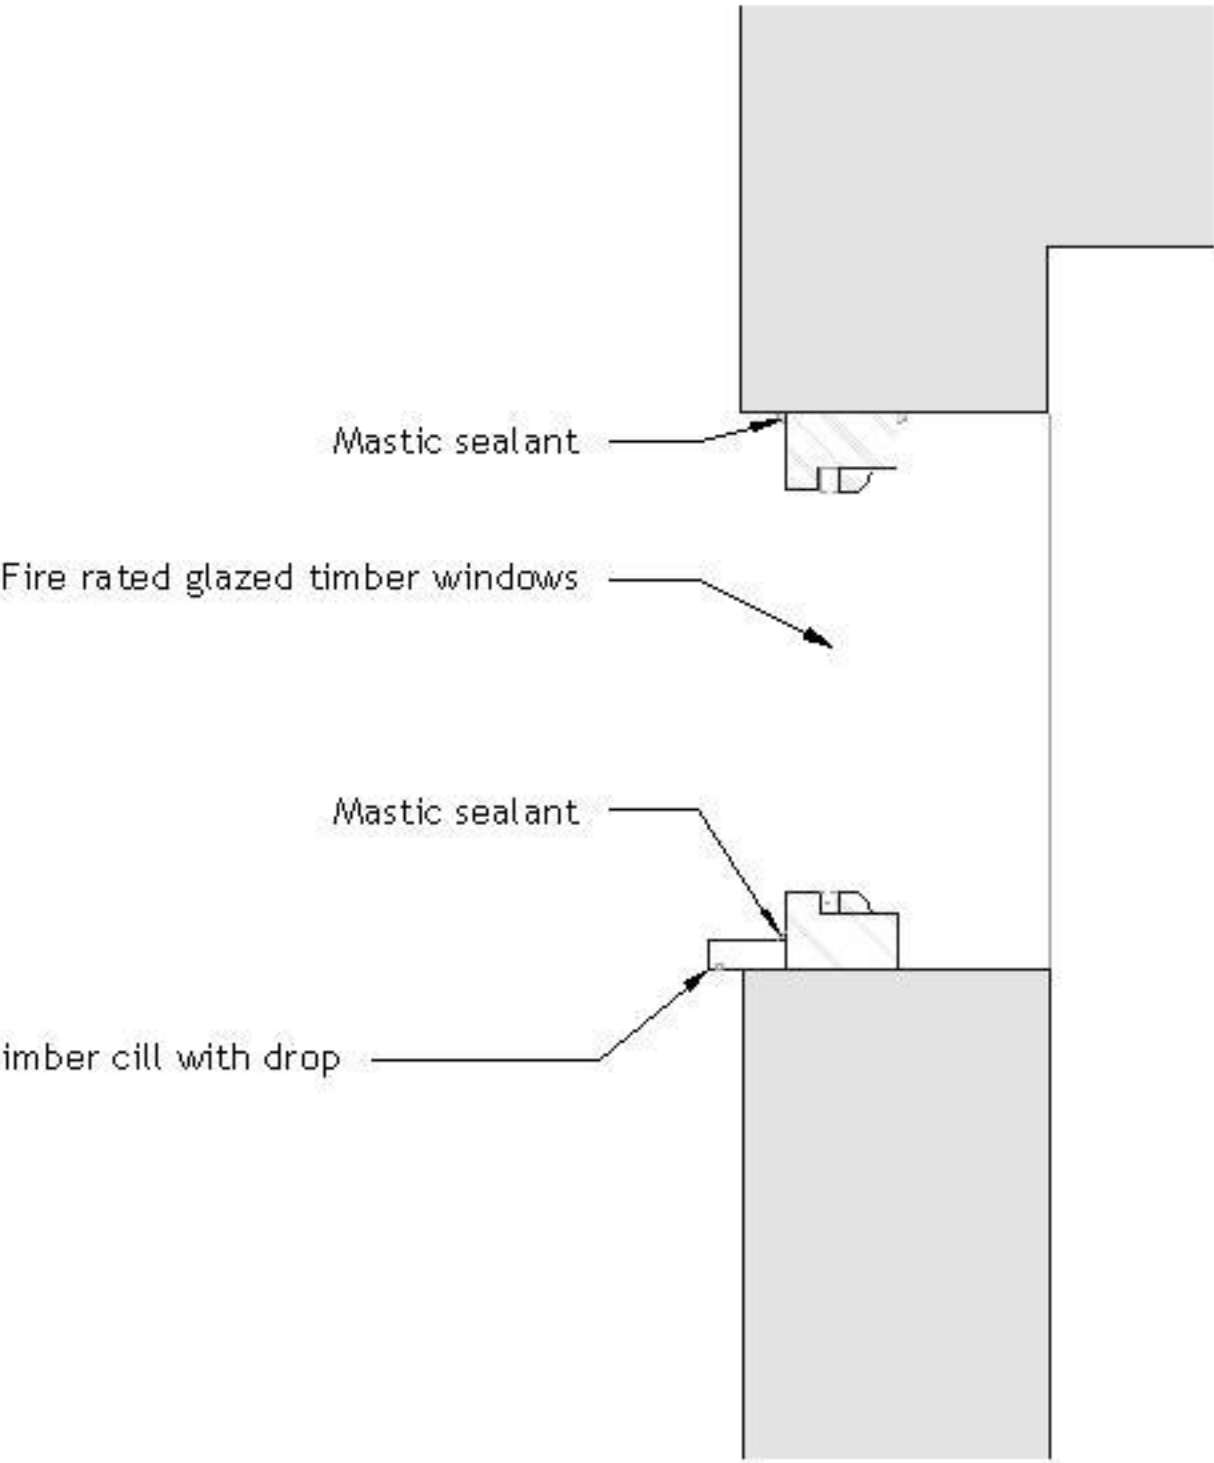
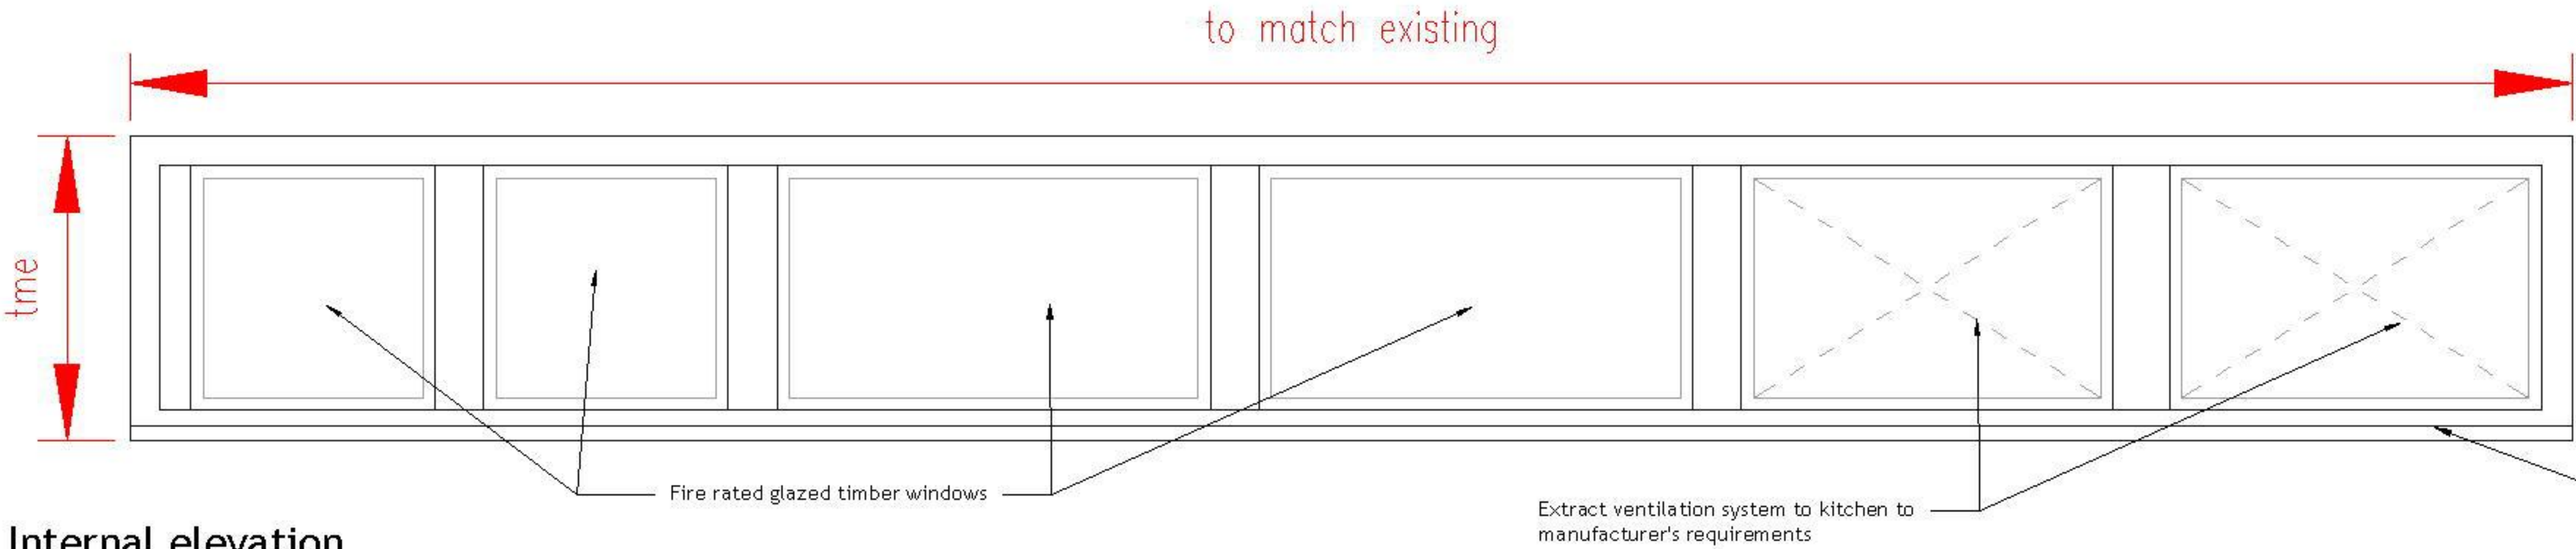


NOTES:
ALL LEVELS, ANGLES AND DIMENSIONS TO BE CHECKED
ON SITE PRIOR TO COMMENCEMENT OF WORKS.

THIS DRAWING IS TO BE READ IN CONJUNCTION WITH ALL
RELEVANT BARKER ASSOCIATES DRAWINGS, SCHEMATICS,
ARCHITECTS, STRUCTURAL AND ALL OTHER SERVICES
DRAWINGS, SPECIFICATIONS AND SCHEDULES.

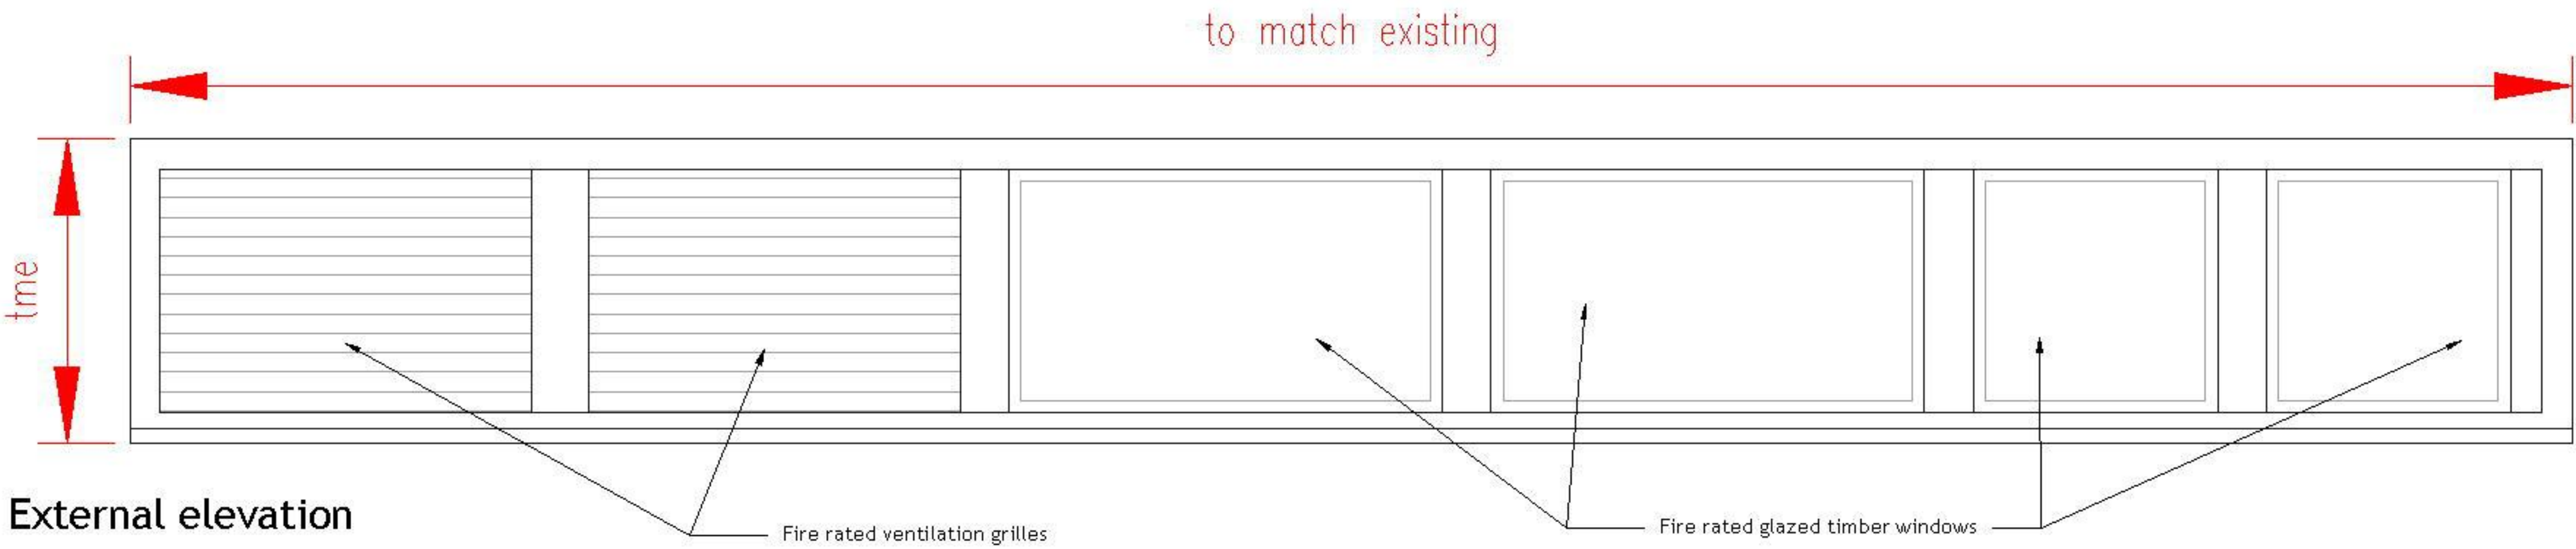


Section_typical details

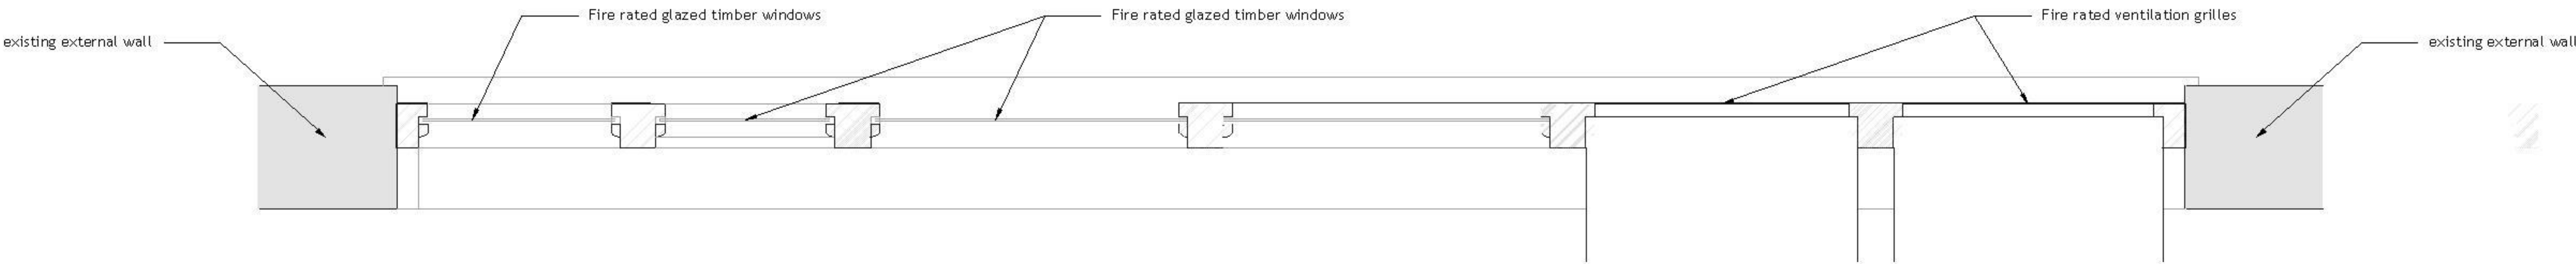

Plan_Jamb detail

PROPOSED HIGH LEVEL WINDOW
Scale 1:10

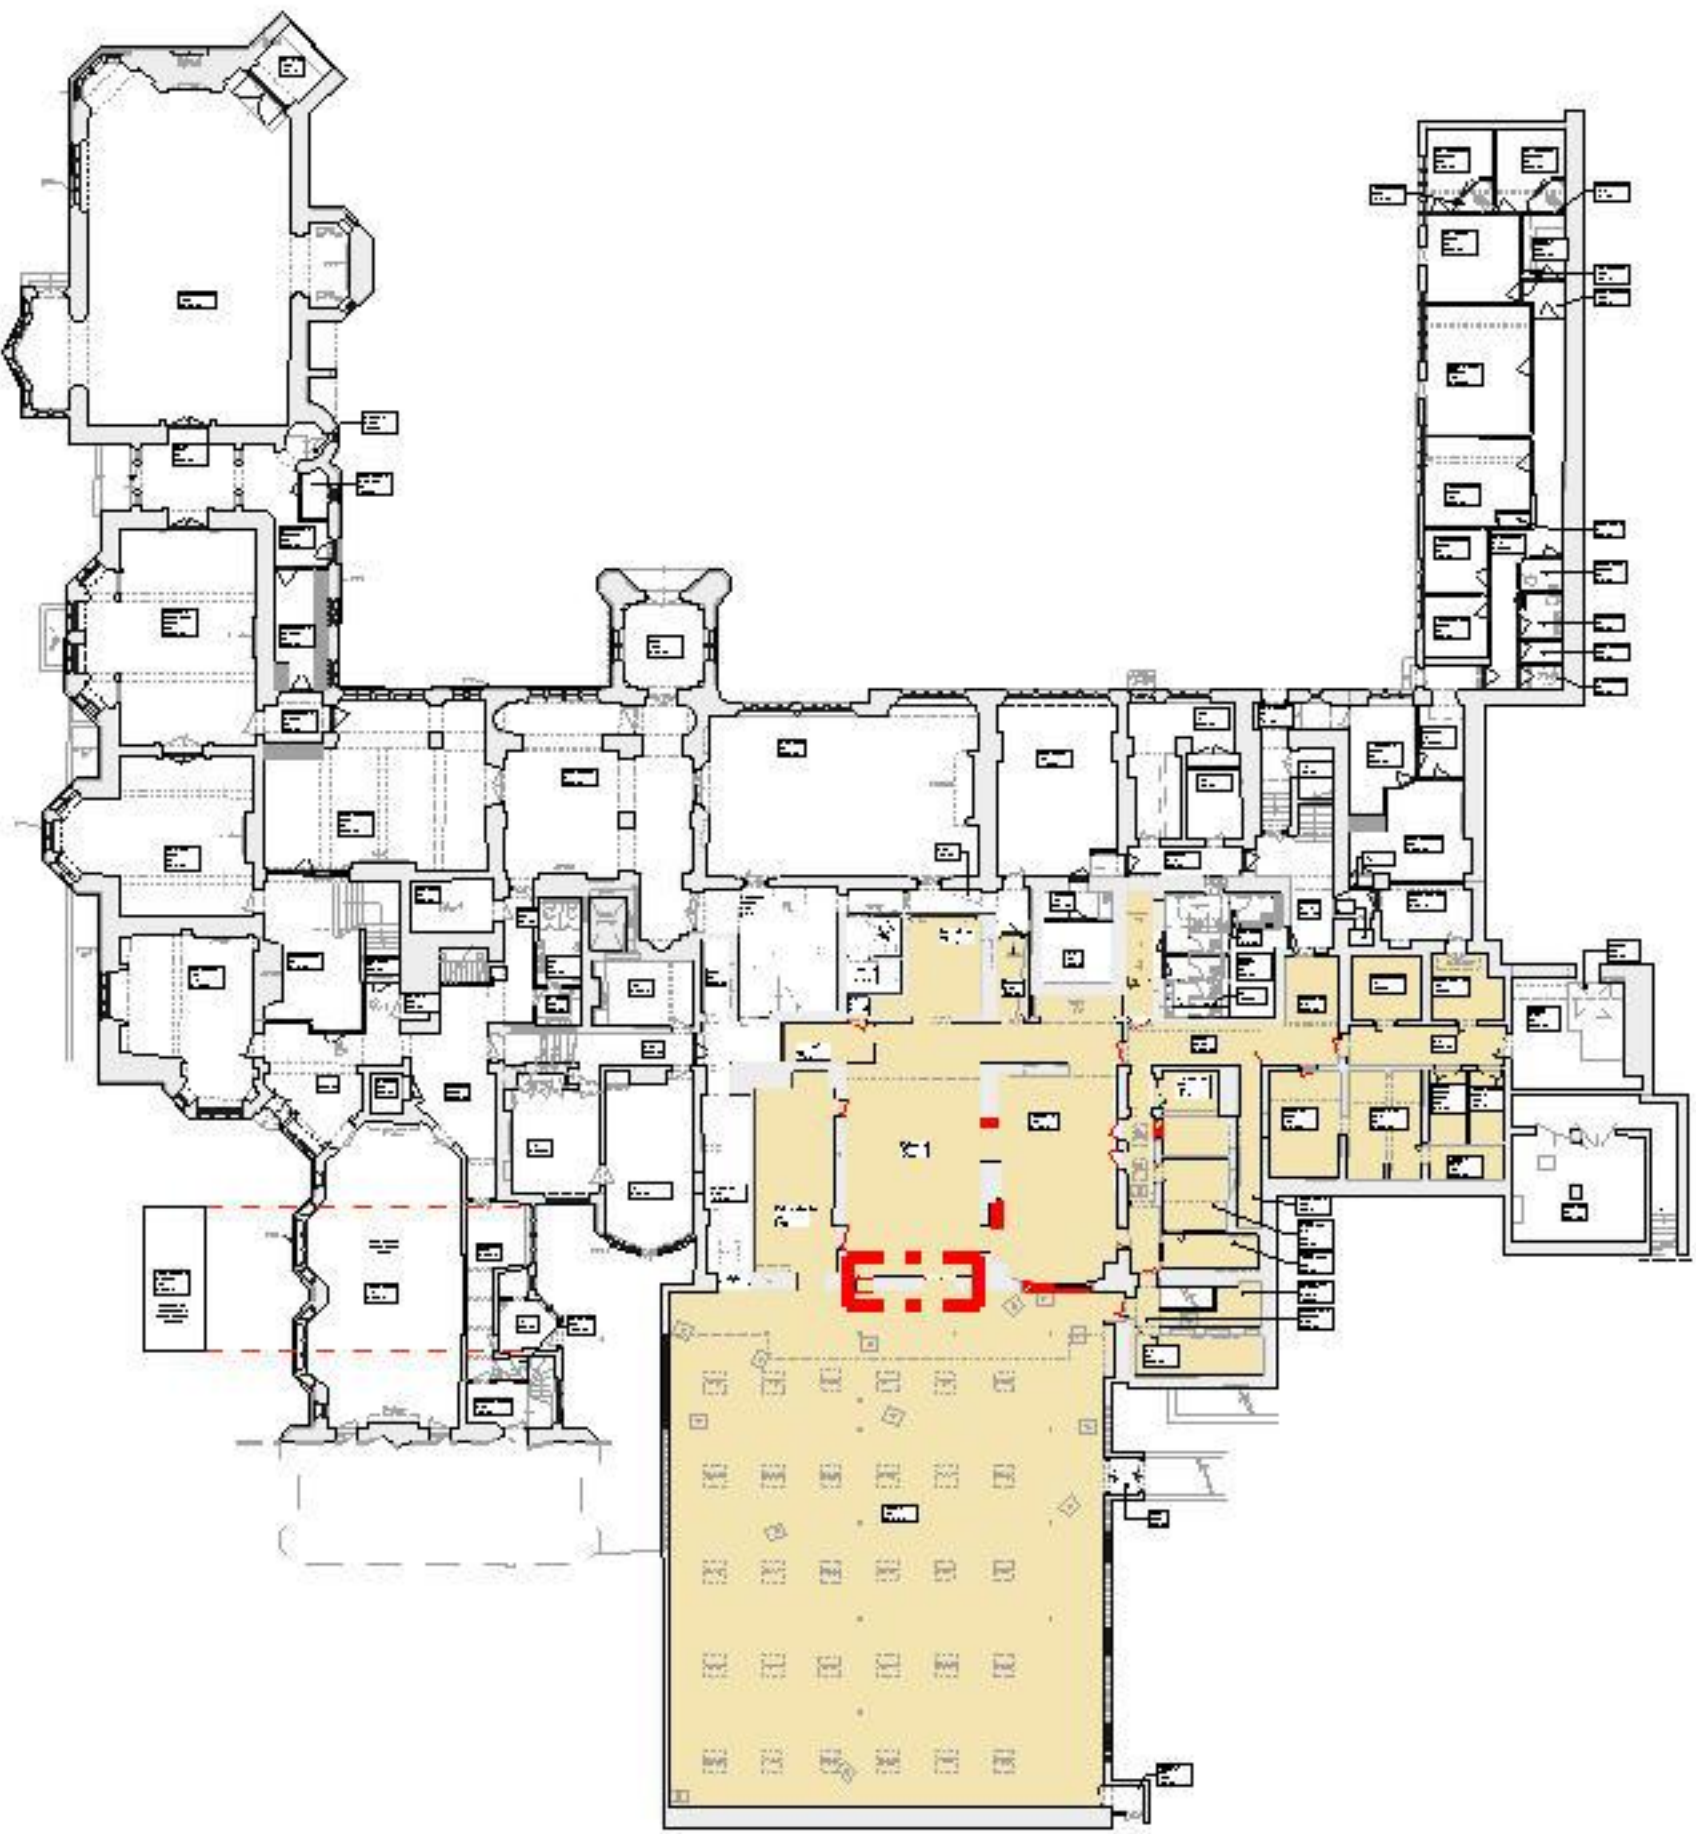

Drawing status:

PLANNING and LBC

P01	Issued for approval	11/06/25	JM
Rev	Description	Date	By

Majesty House, Avenue West Skyline 120,
Braintree Essex, CM77 7AA
T: 01279 647111
W: www.barker-associates.co.uk
E: mail@barker-associates.co.uk
© THIS DRAWING IS A COPYRIGHT OF BARKER ASSOCIATES.

Client

WORTH SCHOOL

Project Title

KITCHEN FIRE DAMAGE REINSTATEMENT at
Worth School
Paddockhurst Road, Turners Hill
West Sussex, RH10 4SD

Drawing Title

PROPOSED
HIGH LEVEL WINDOWS to Kitchen

ARCHITECTURAL

Project No. P25-0252	Date April 2025	Drawn JM	Checked DC
Scale: 1:10 @A1	Status D2	Revision	P01

Drawing Number

P25252-BA-A1-00-DR-A-4007