




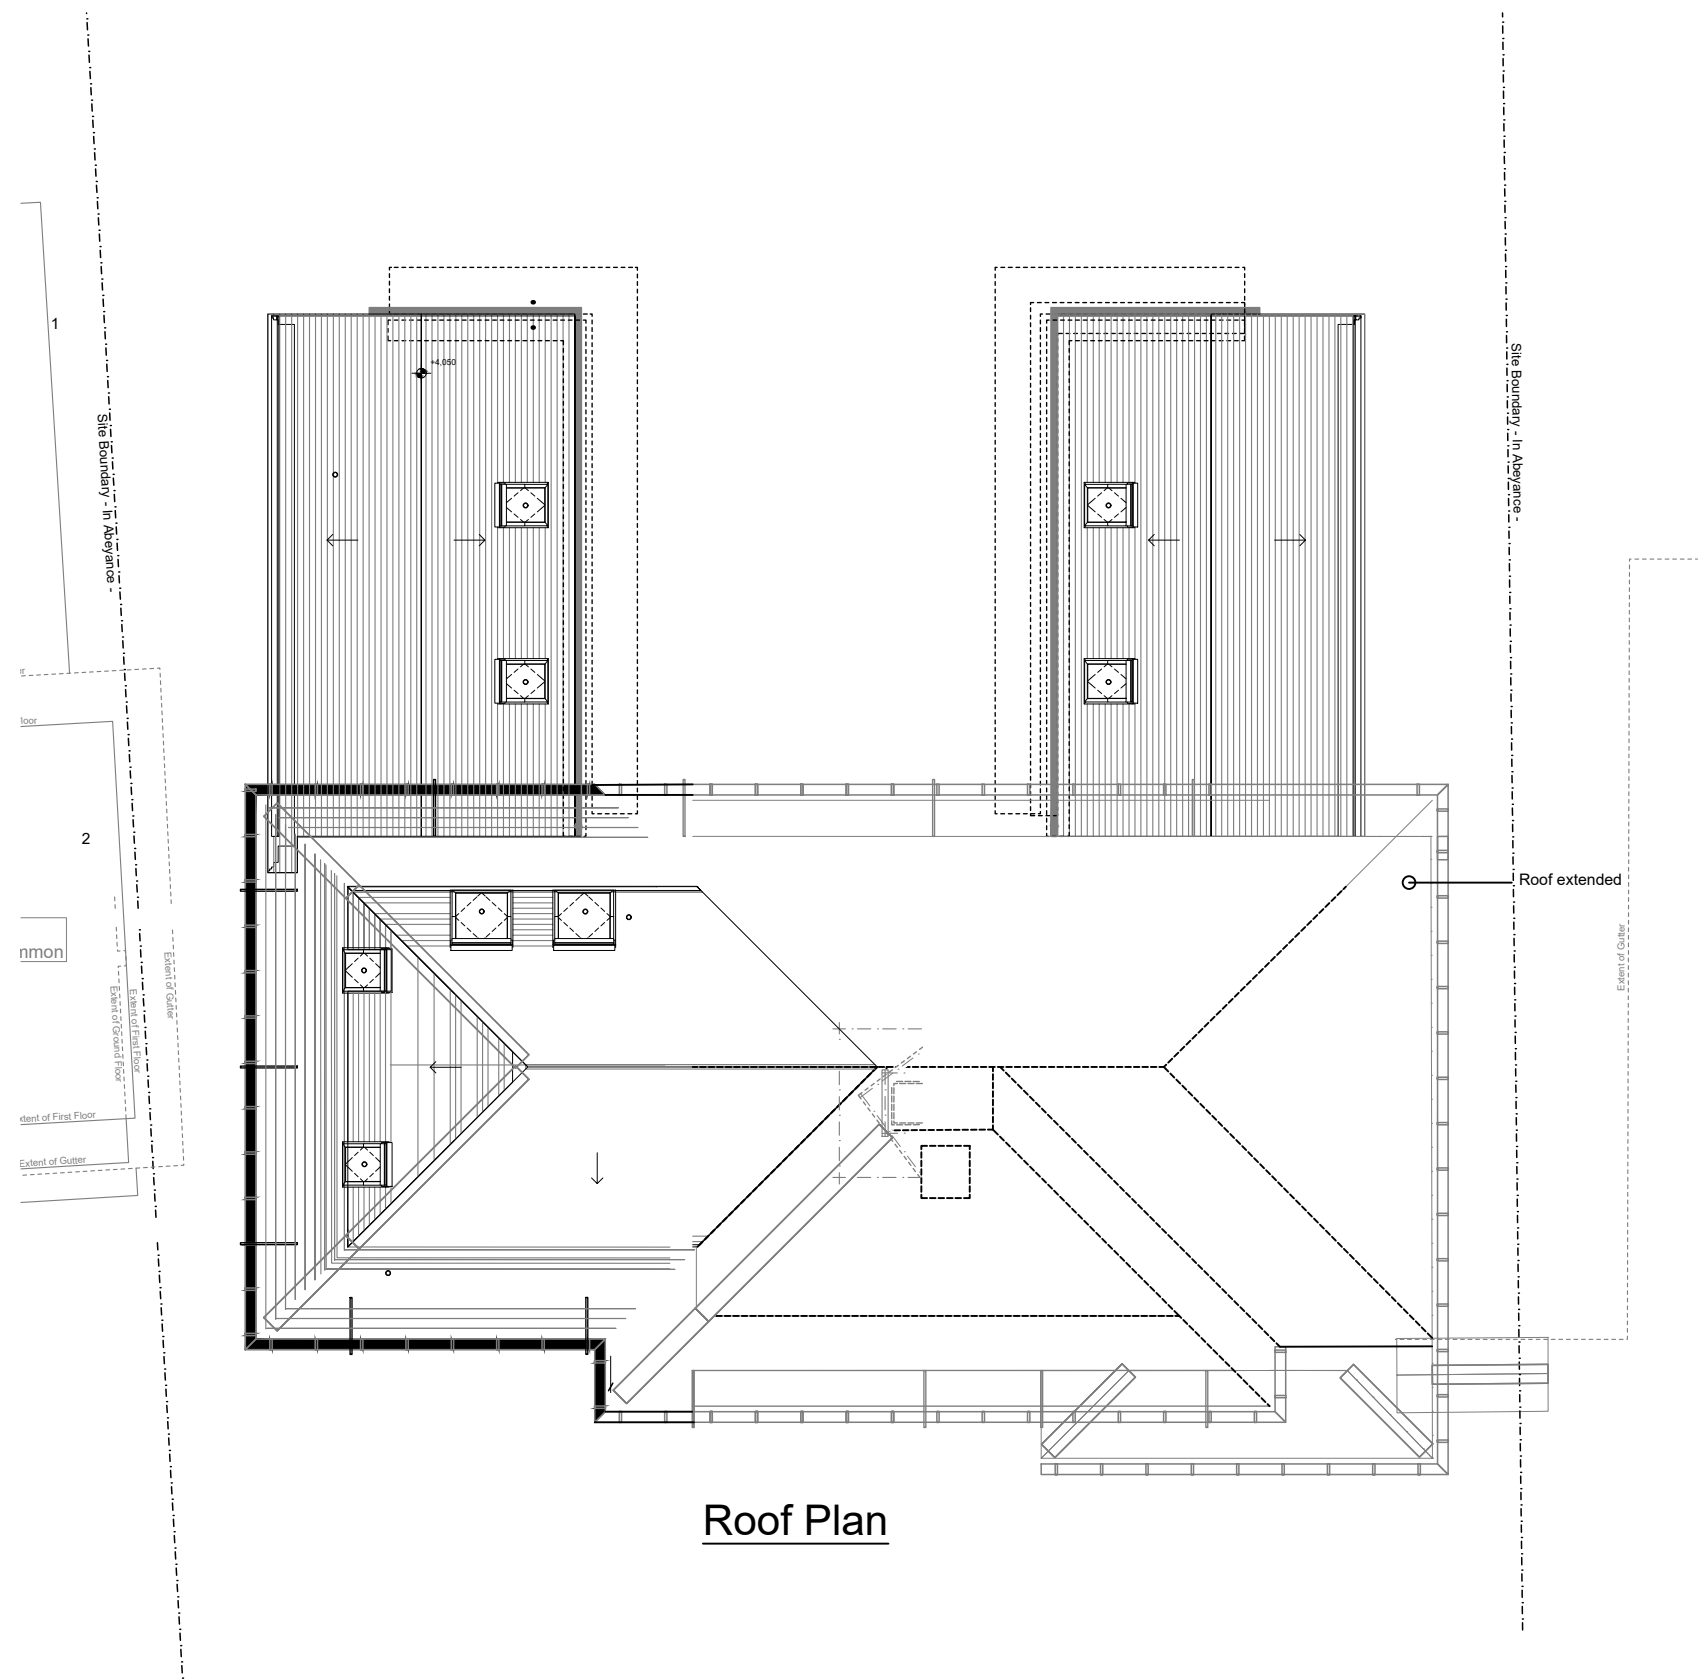

Roof Plan

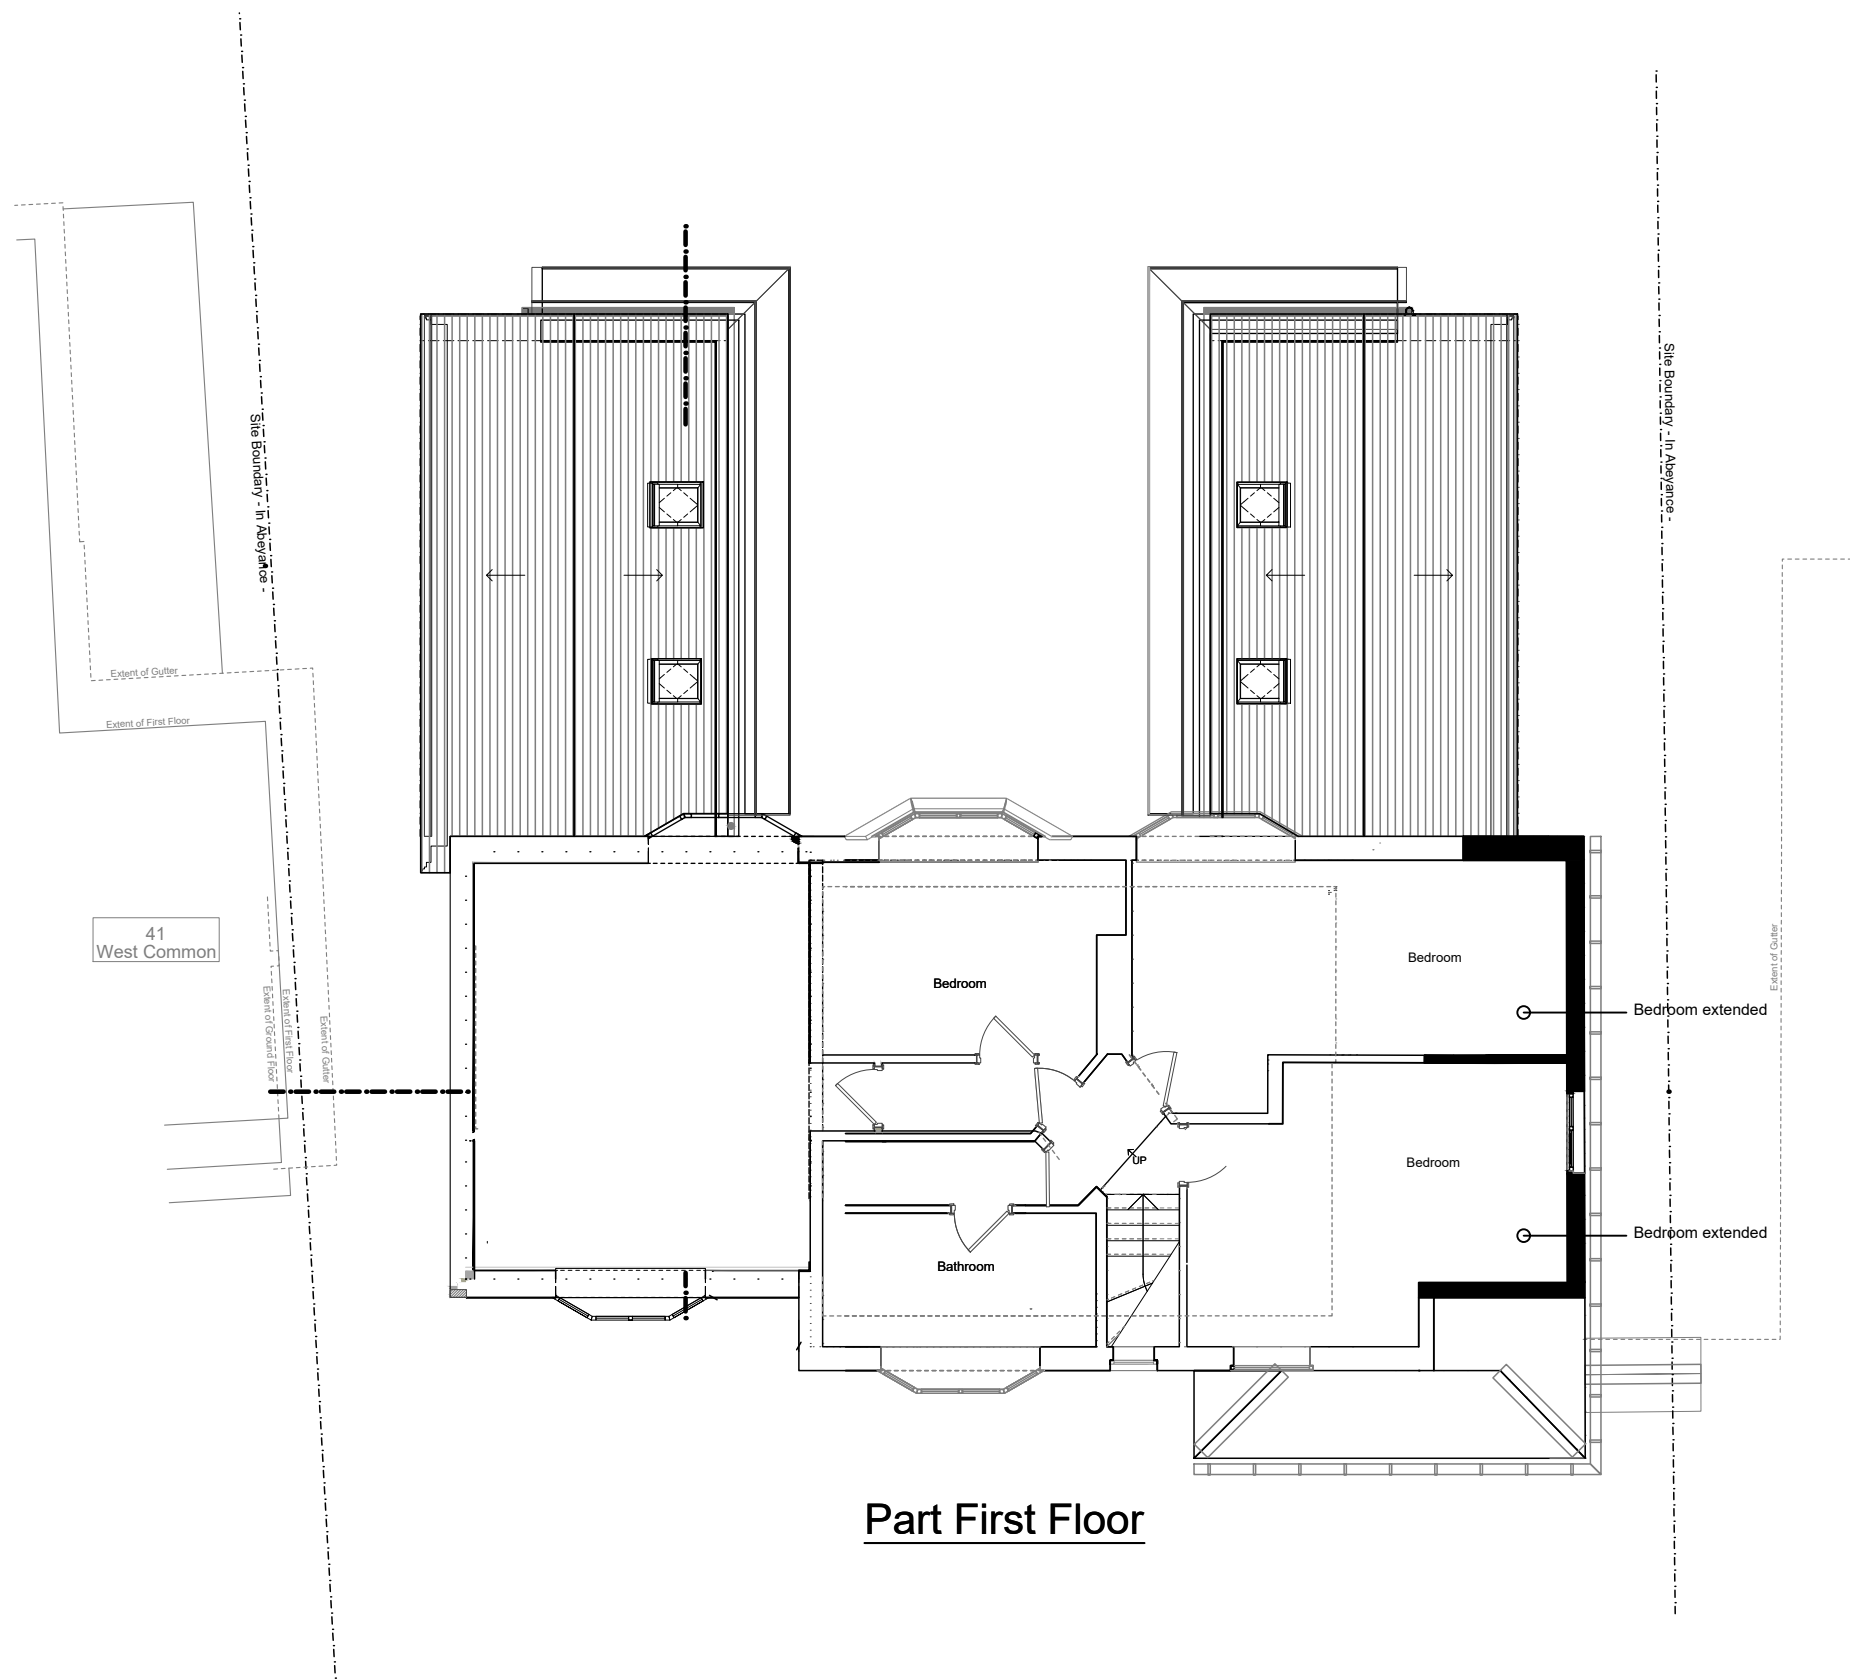

Part First Floor

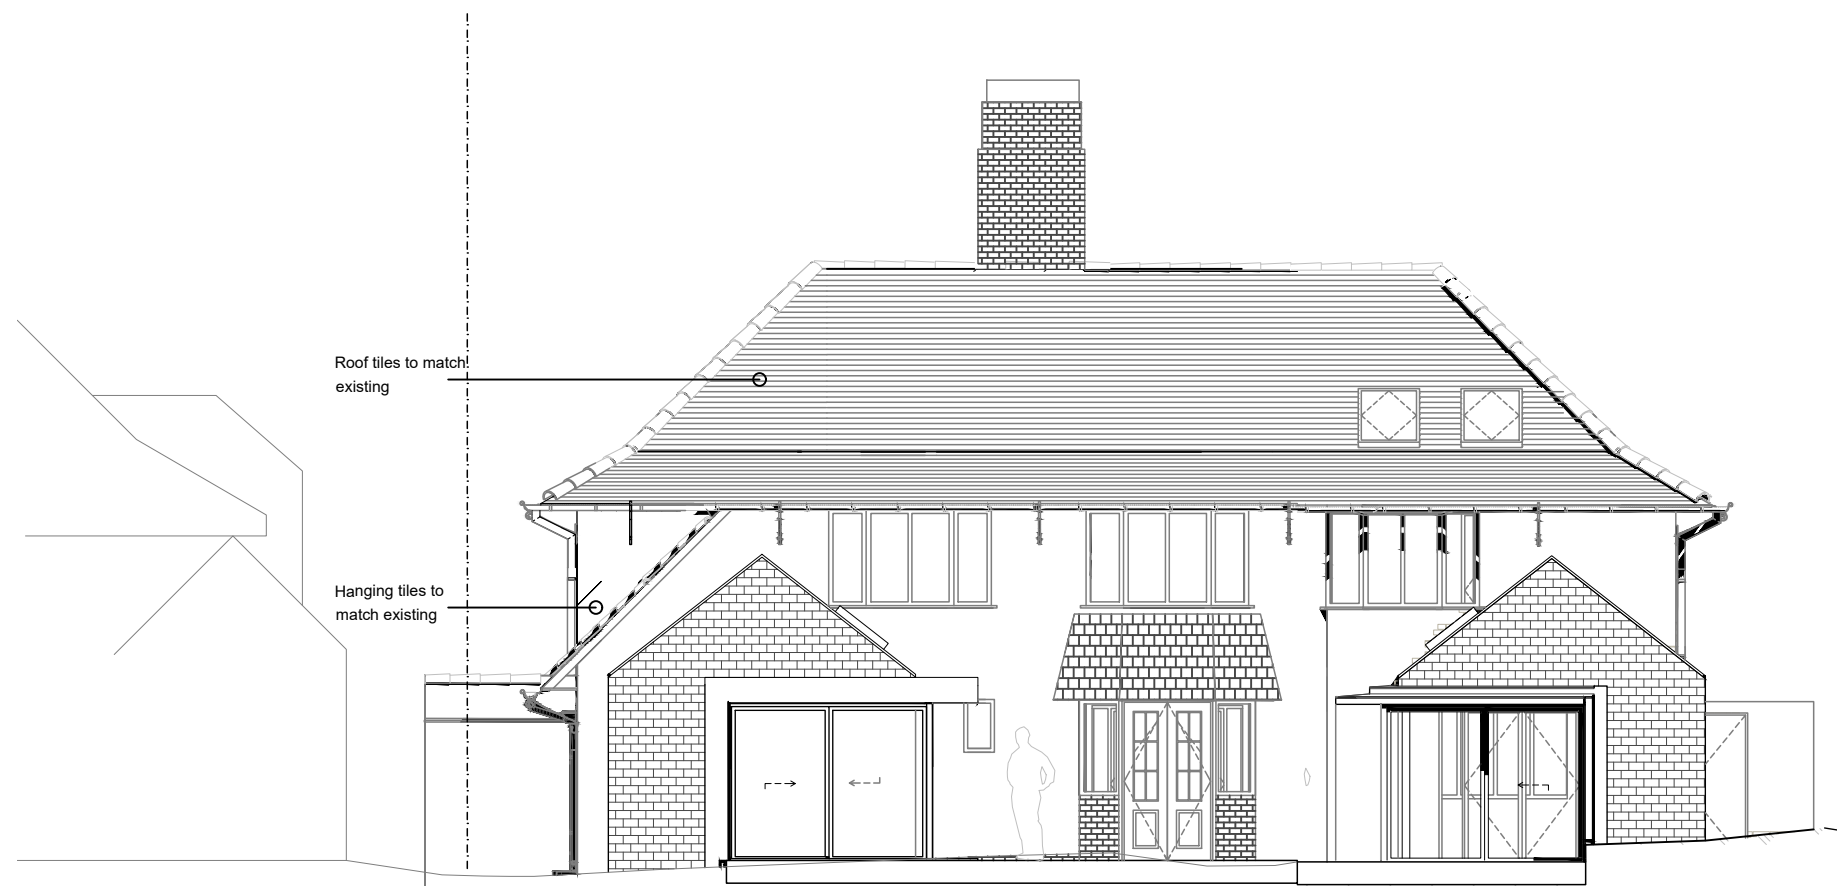

Rear Elevation



Side Elevation



Front Elevation



Side Elevation