
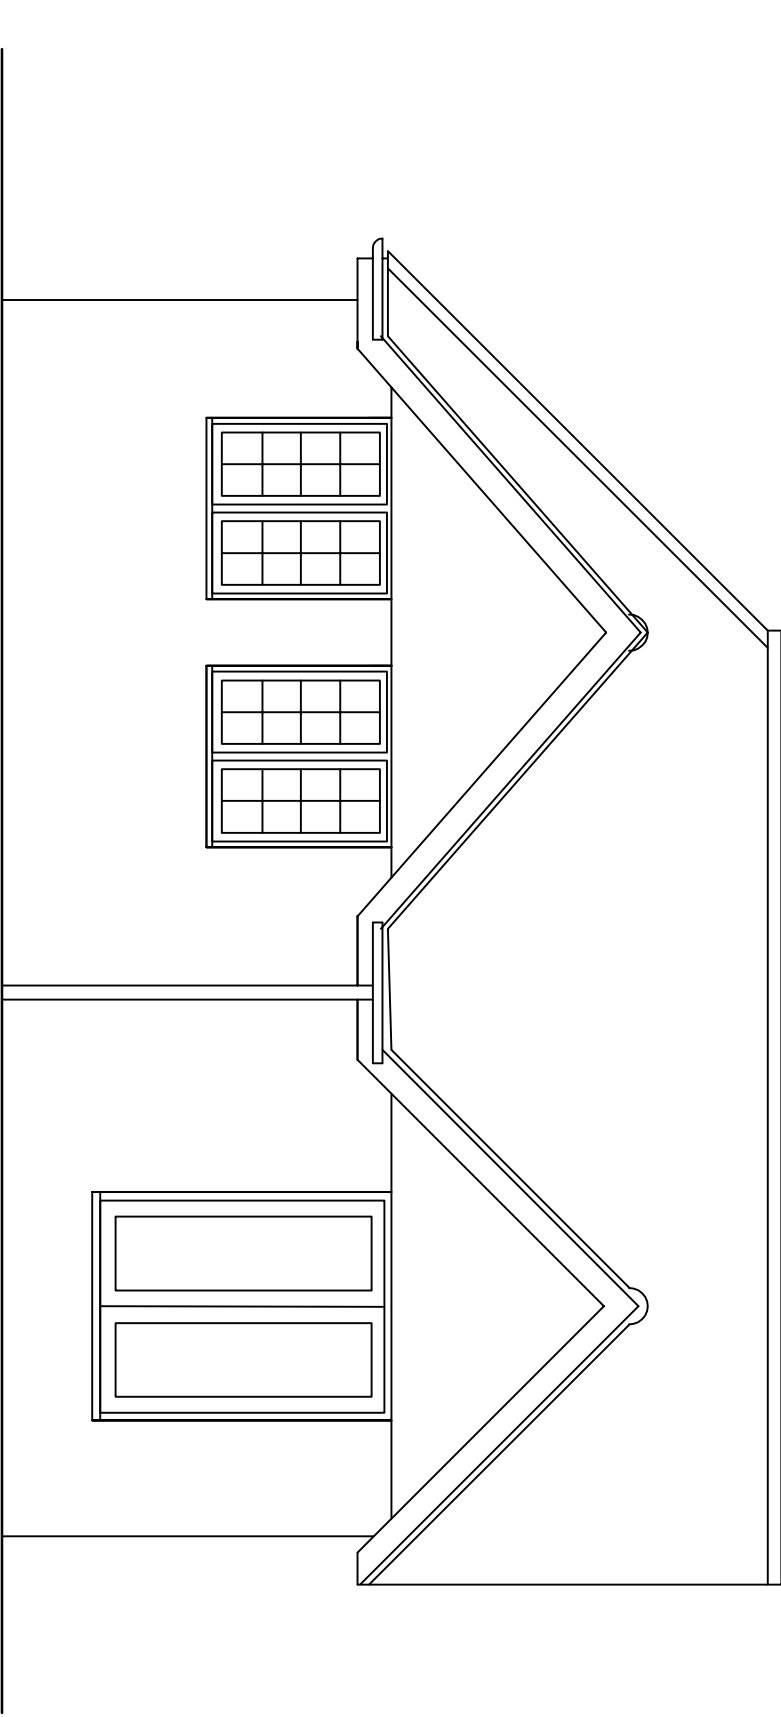
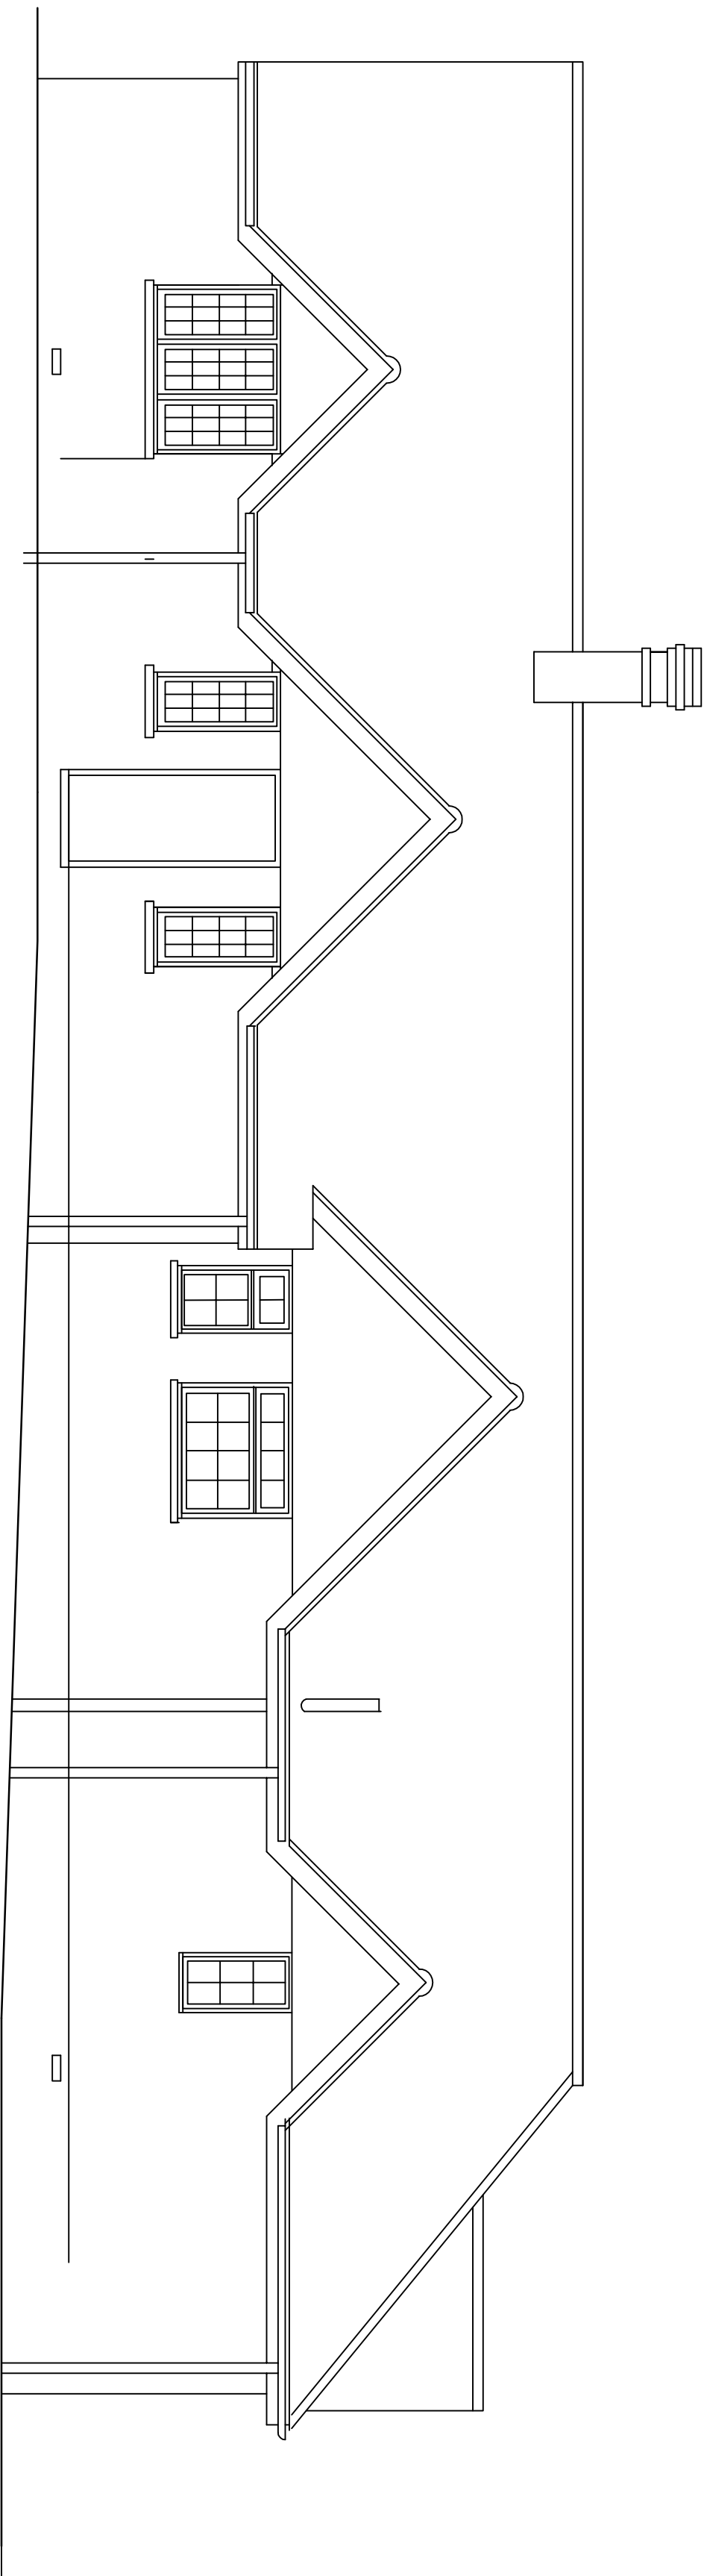
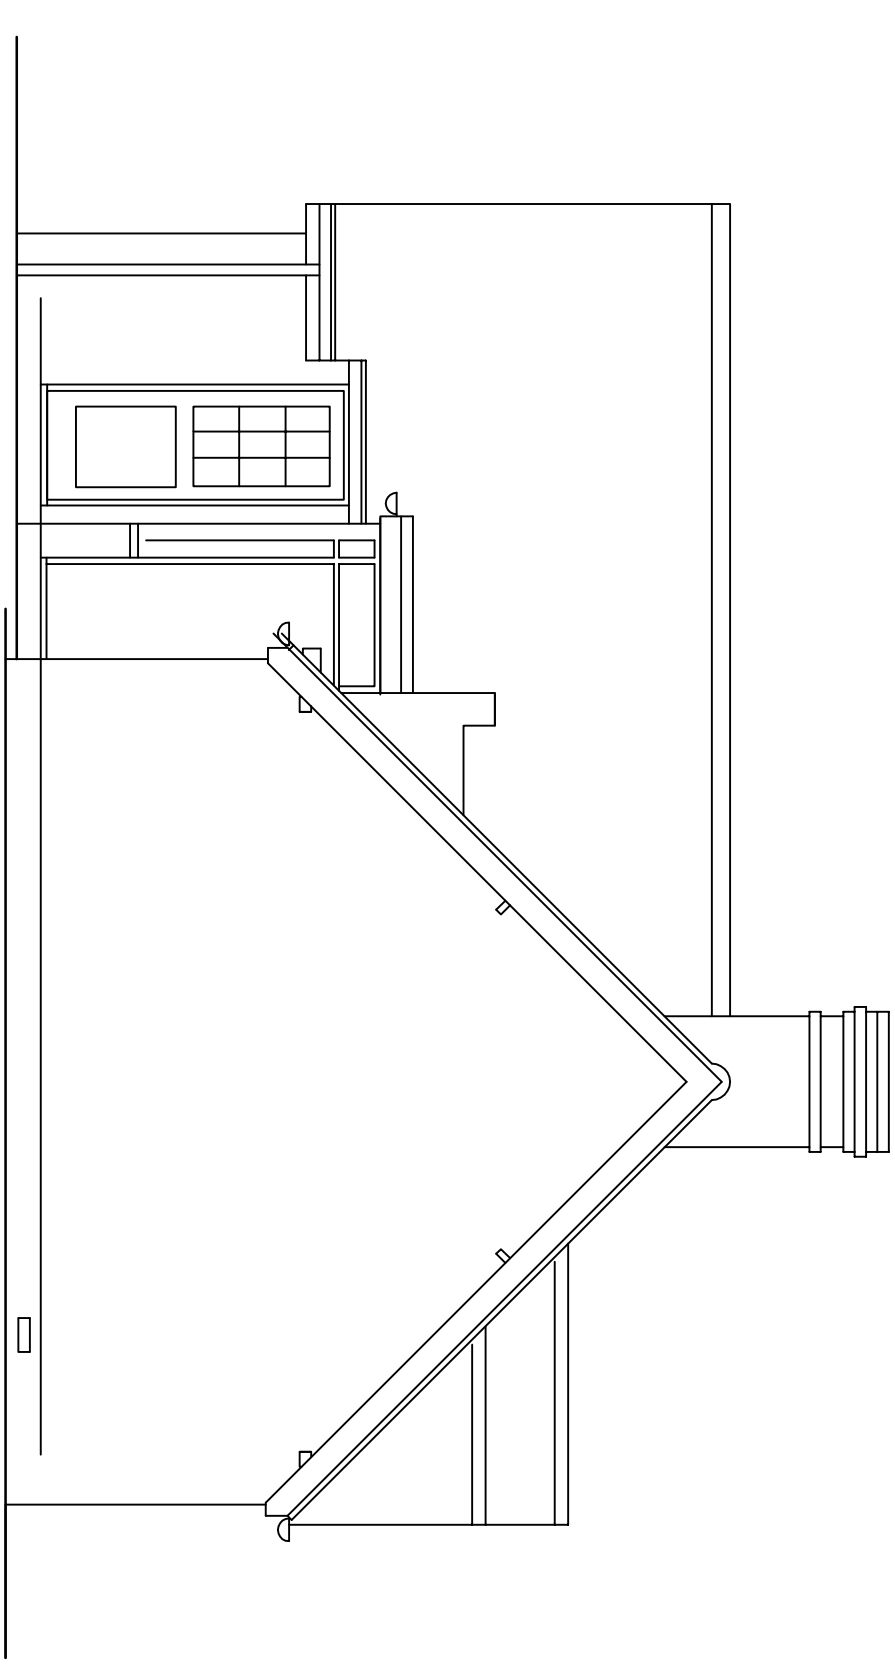


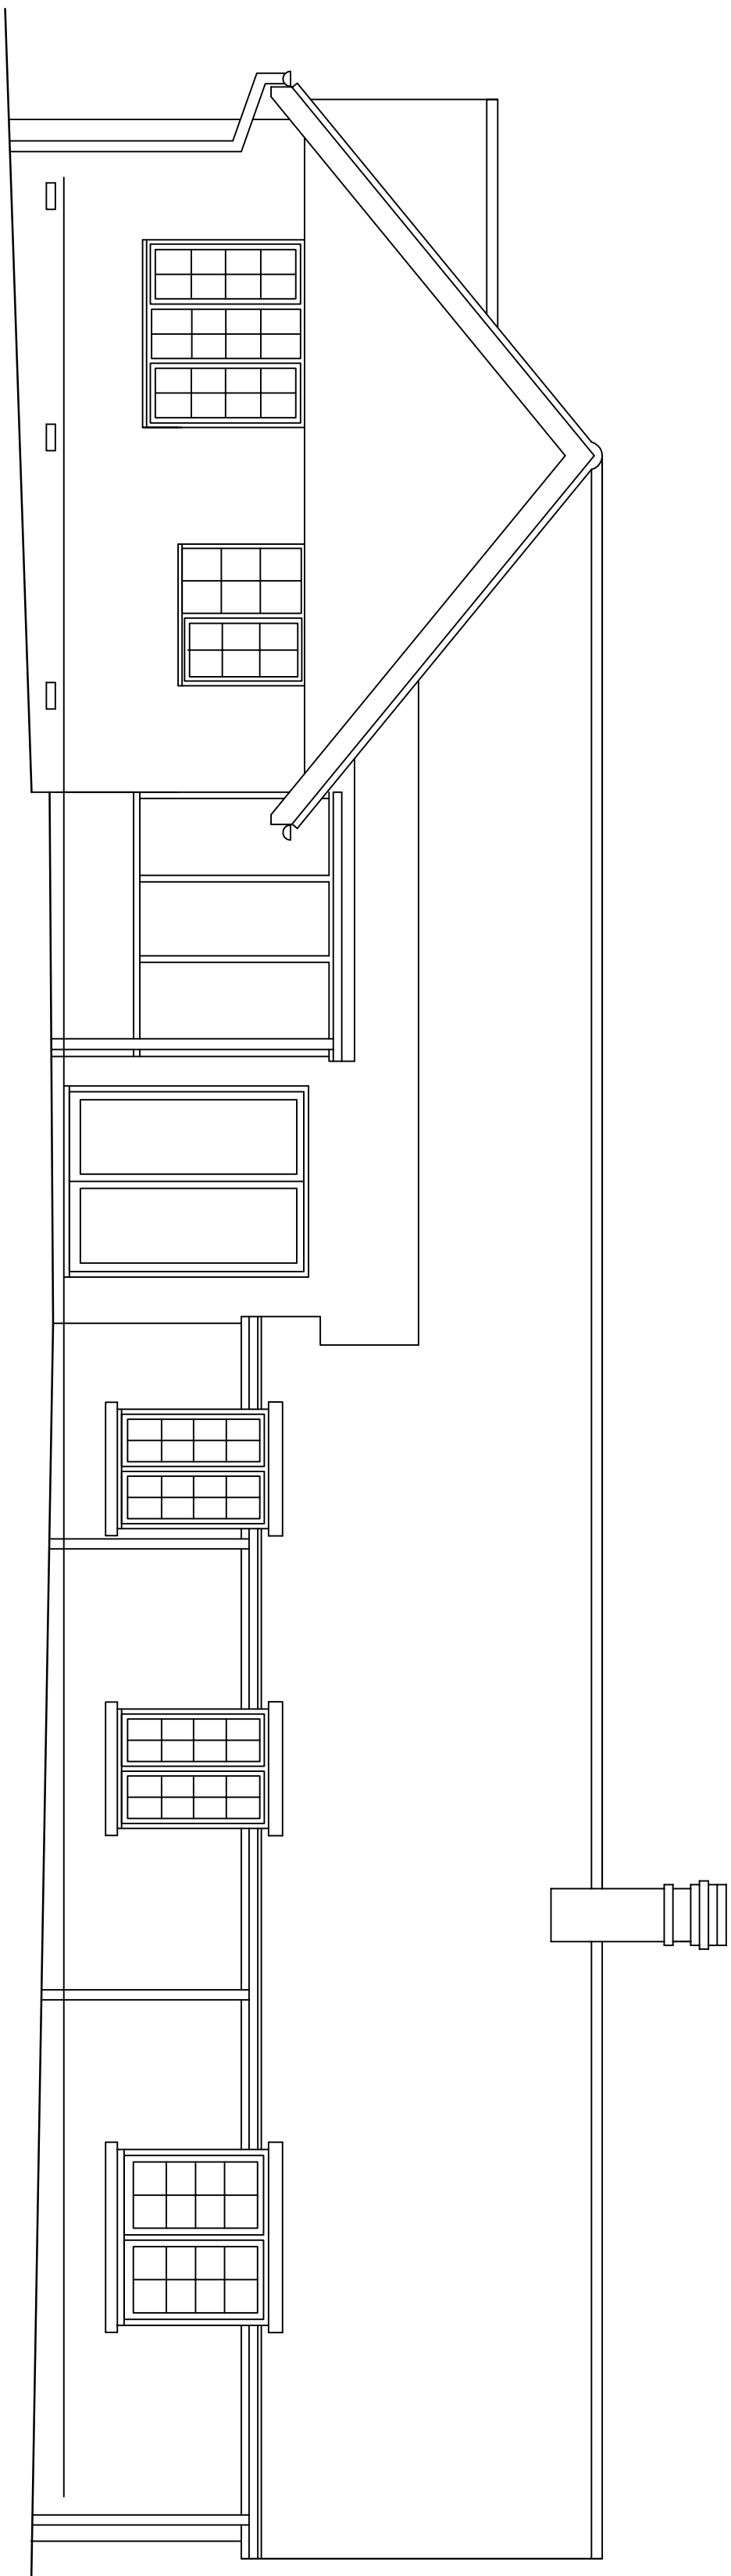

R E V I S I O N S .		D A T E .

MIKE HILL
 ARCHITECTURAL SERVICES
 Green Cottage Earl Heathy Laves Innes Street B19 6EL
 Tel : 01820 840396 e-mail hill304@btinternet.com

Project : Alterations & Additions
 HOLLY HEDGE COTTAGE,
 Slugwash Lane, Scoynes Hill.
 Client : MR P. SMYTH

Drawing : Elevations as Existing Drawn By : MGH
 Scale : 1:50 @ A1 Drawing No : 1026/2
 Date : April 2026 Revision :