
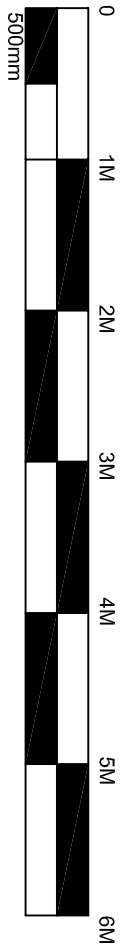
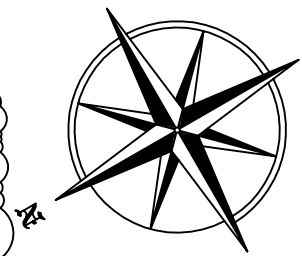
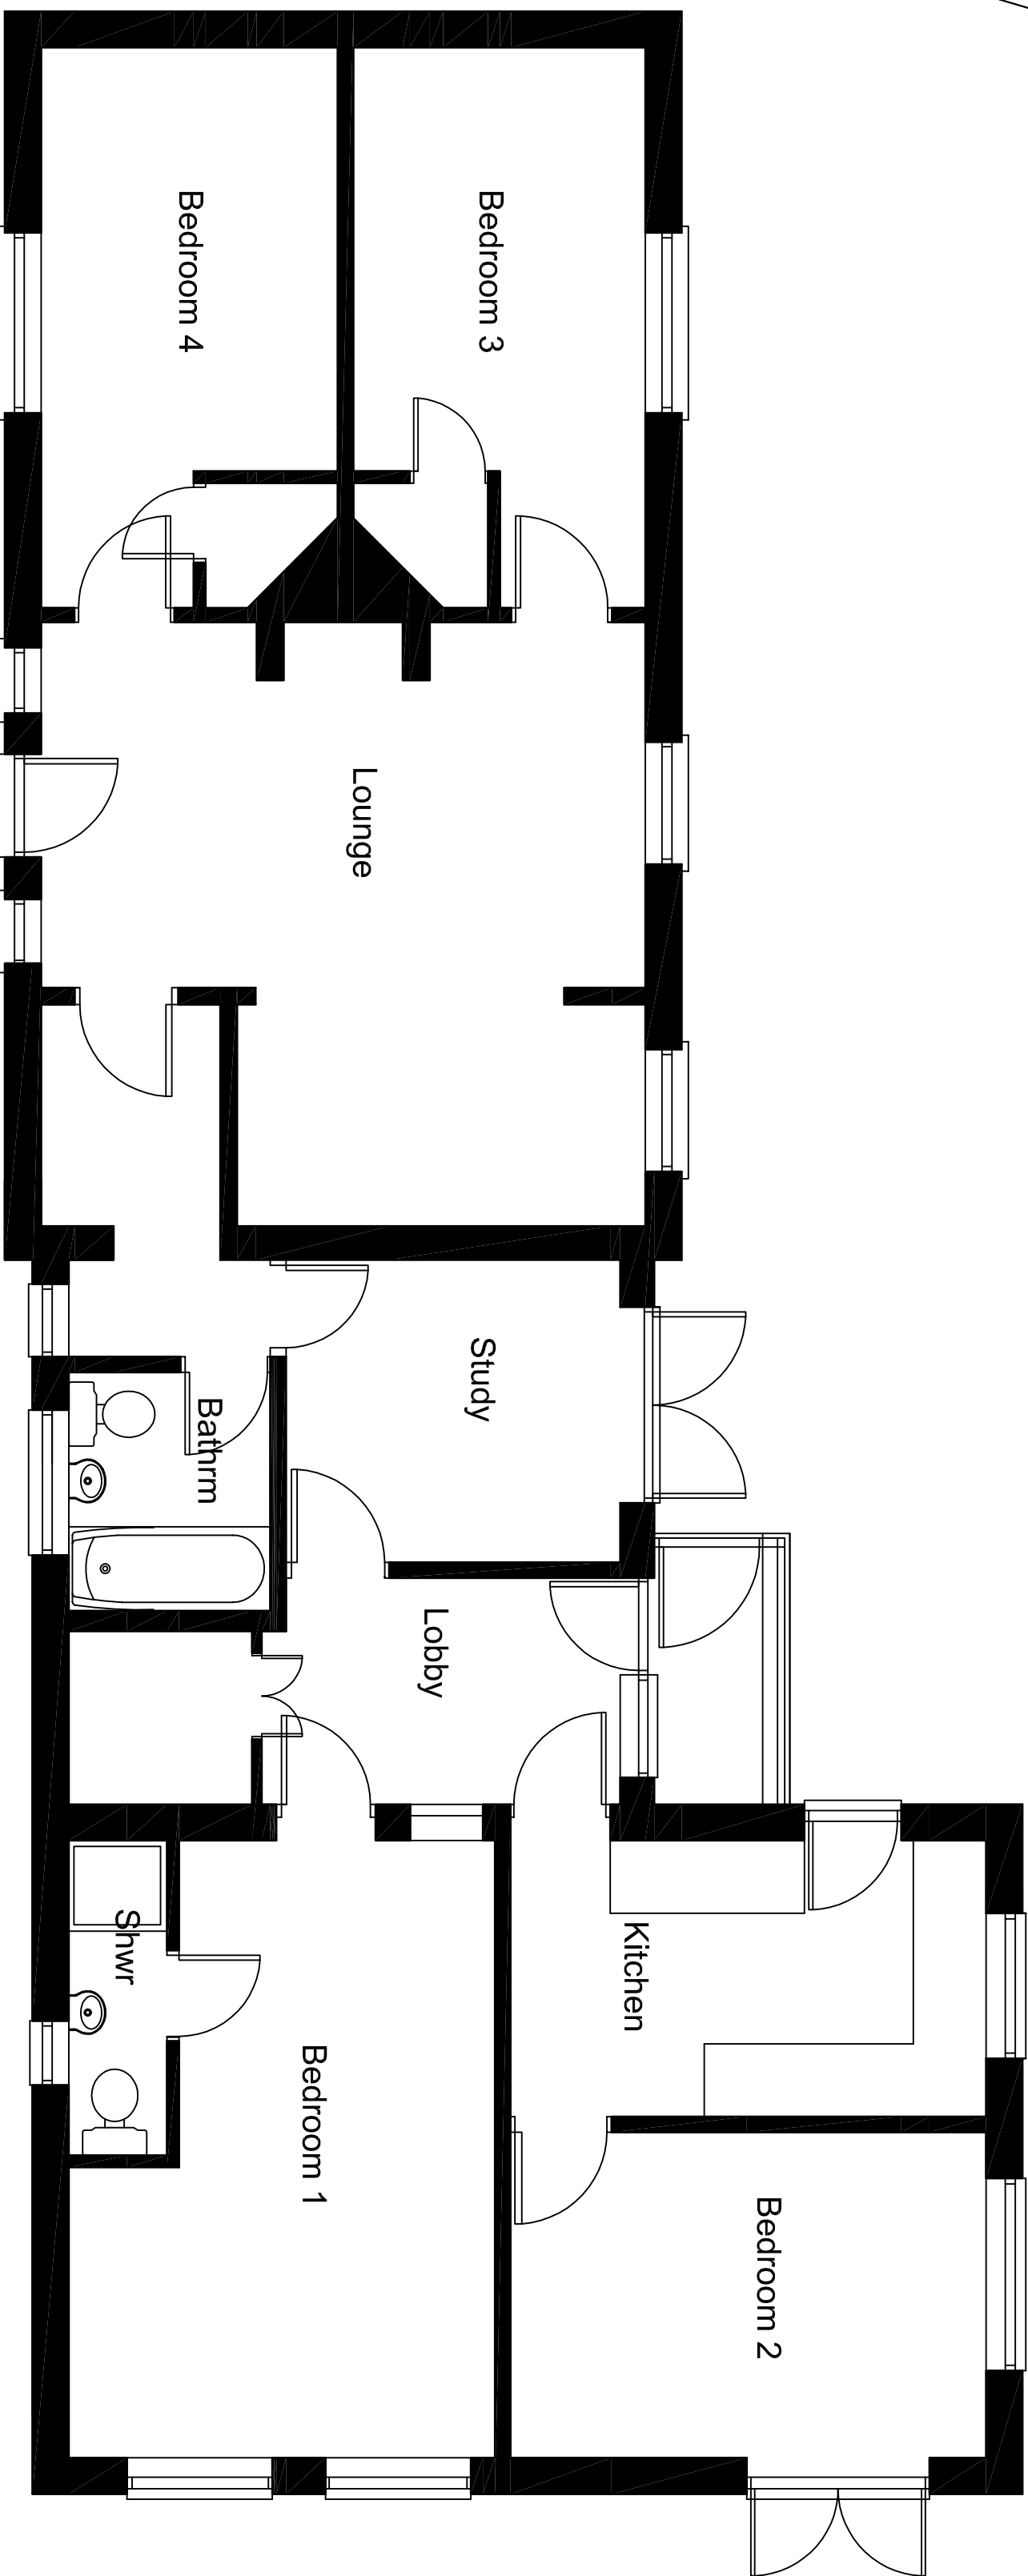


SLUGWASH LANE

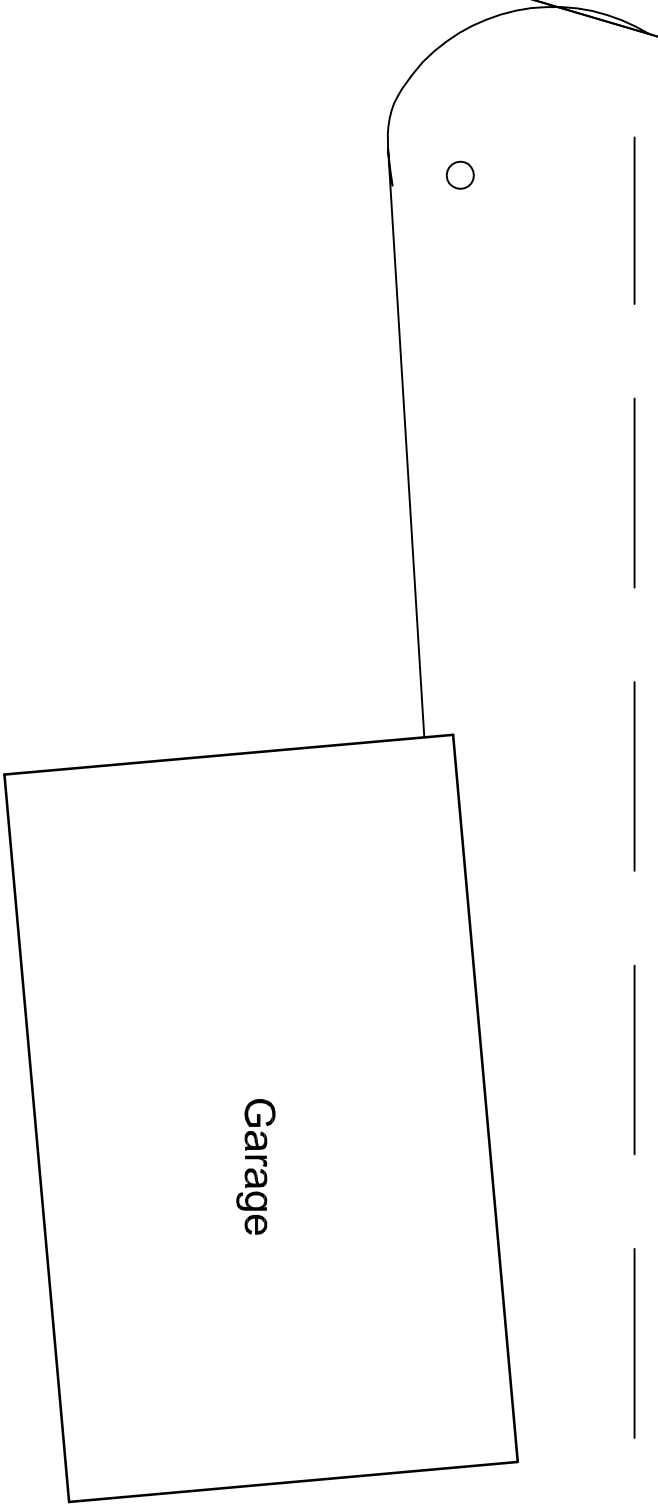

R E V I S I O N S .		D A T E .

MIKE HILL
ARCHITECTURAL SERVICES
Croom Cottage London Road East Hoathly Lewes East Sussex BN9 6PL
Tel : 01323 840286 e-mail: mh304@btinternet.com

Project : Alterations & Additions
HOLLY HEDGE COTTAGE,
Slugwash Lane, Scaynes Hill.
Client : MR P. SMYTH

Drawing : Plan as Existing Drawn By : MGH
Scale : 1:50 @ A1 Drawing No : 1026/1
Date : April 2026 Revision :