

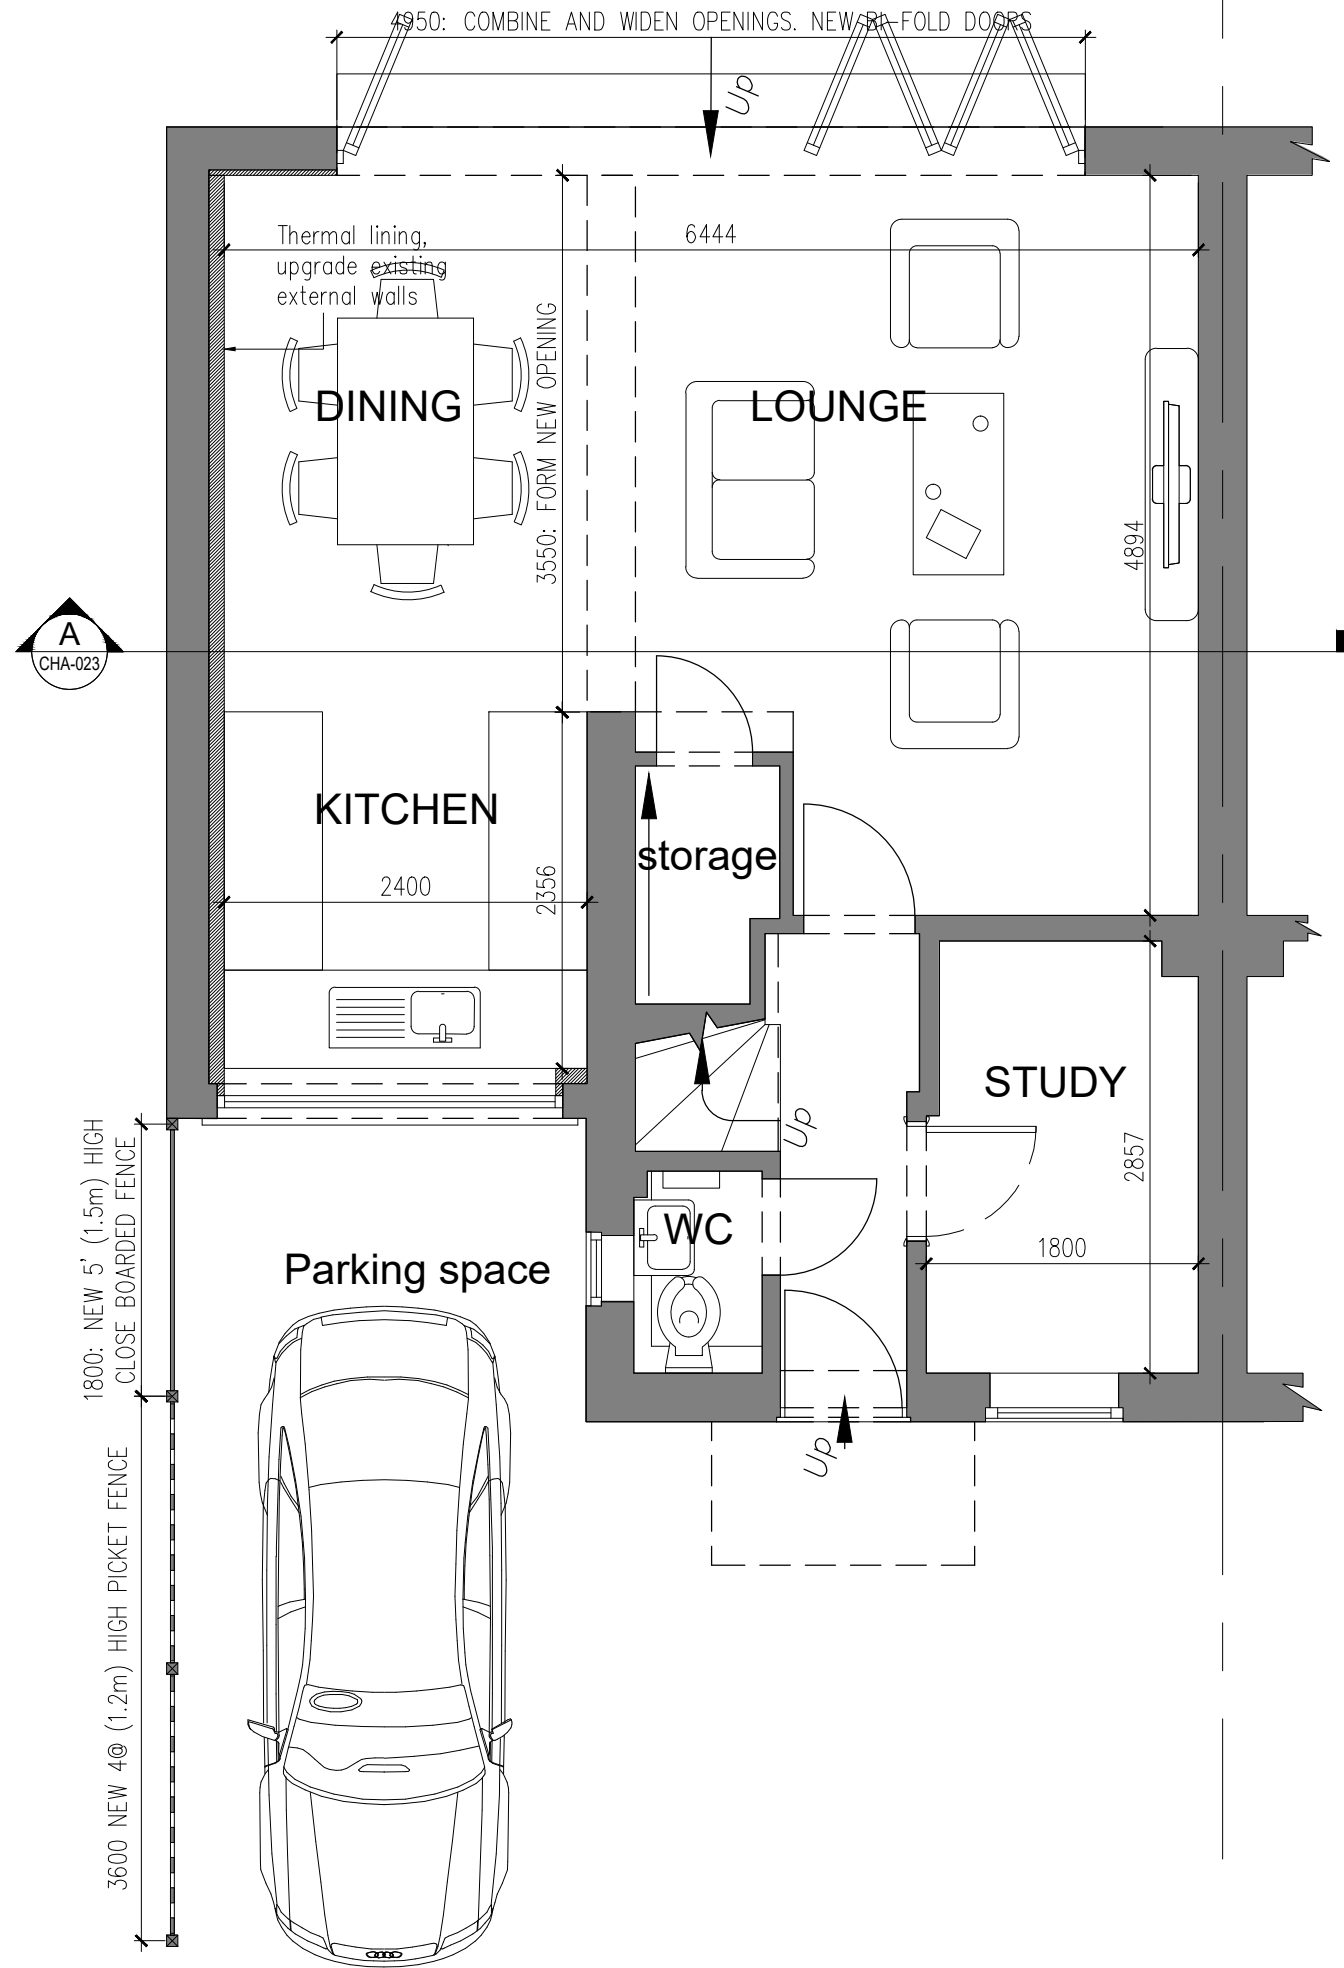


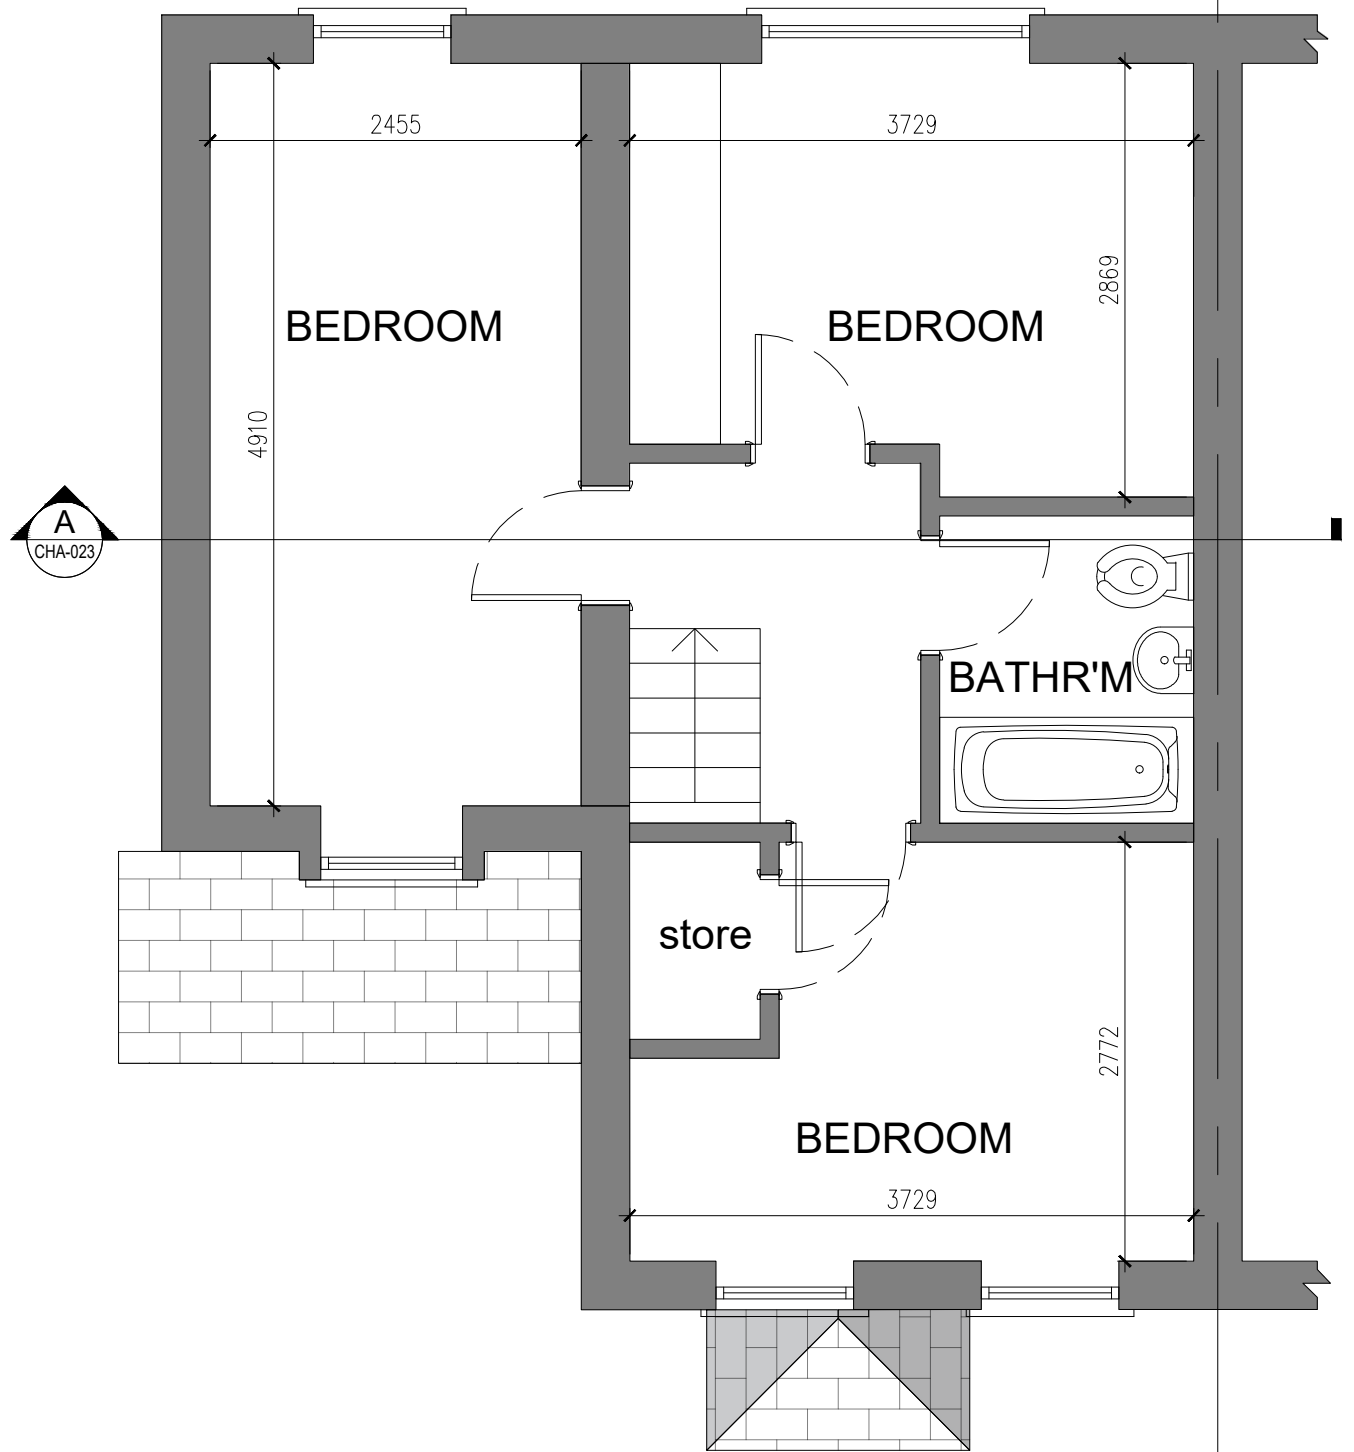

GROUND FLOOR PLAN

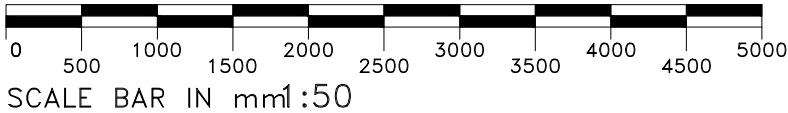

FIRST FLOOR PLAN
Unchanged

ADAM BARNETT
CHARTERED ARCHITECT

The Waves, Chick Hill, Pett Level, East Sussex, TN35 4EQ
Office: 01424 814 345. Mobile: 07813 782 968
e-mail: abarnettarchitect@gmail.com

project
50 CHAPELFIELDS, CUCKFIELD
RH17 5JR
drawing
PROPOSED GROUND & FIRST FLOOR
PLANS

date	scale	drawn
10/05/26	1:50@A3	AB
drwg. no	rev.	
CHA-022	A	

A 15/06/26 Fence amended following planning comments.AB