



ELEVATION 1

ELEVATION 3

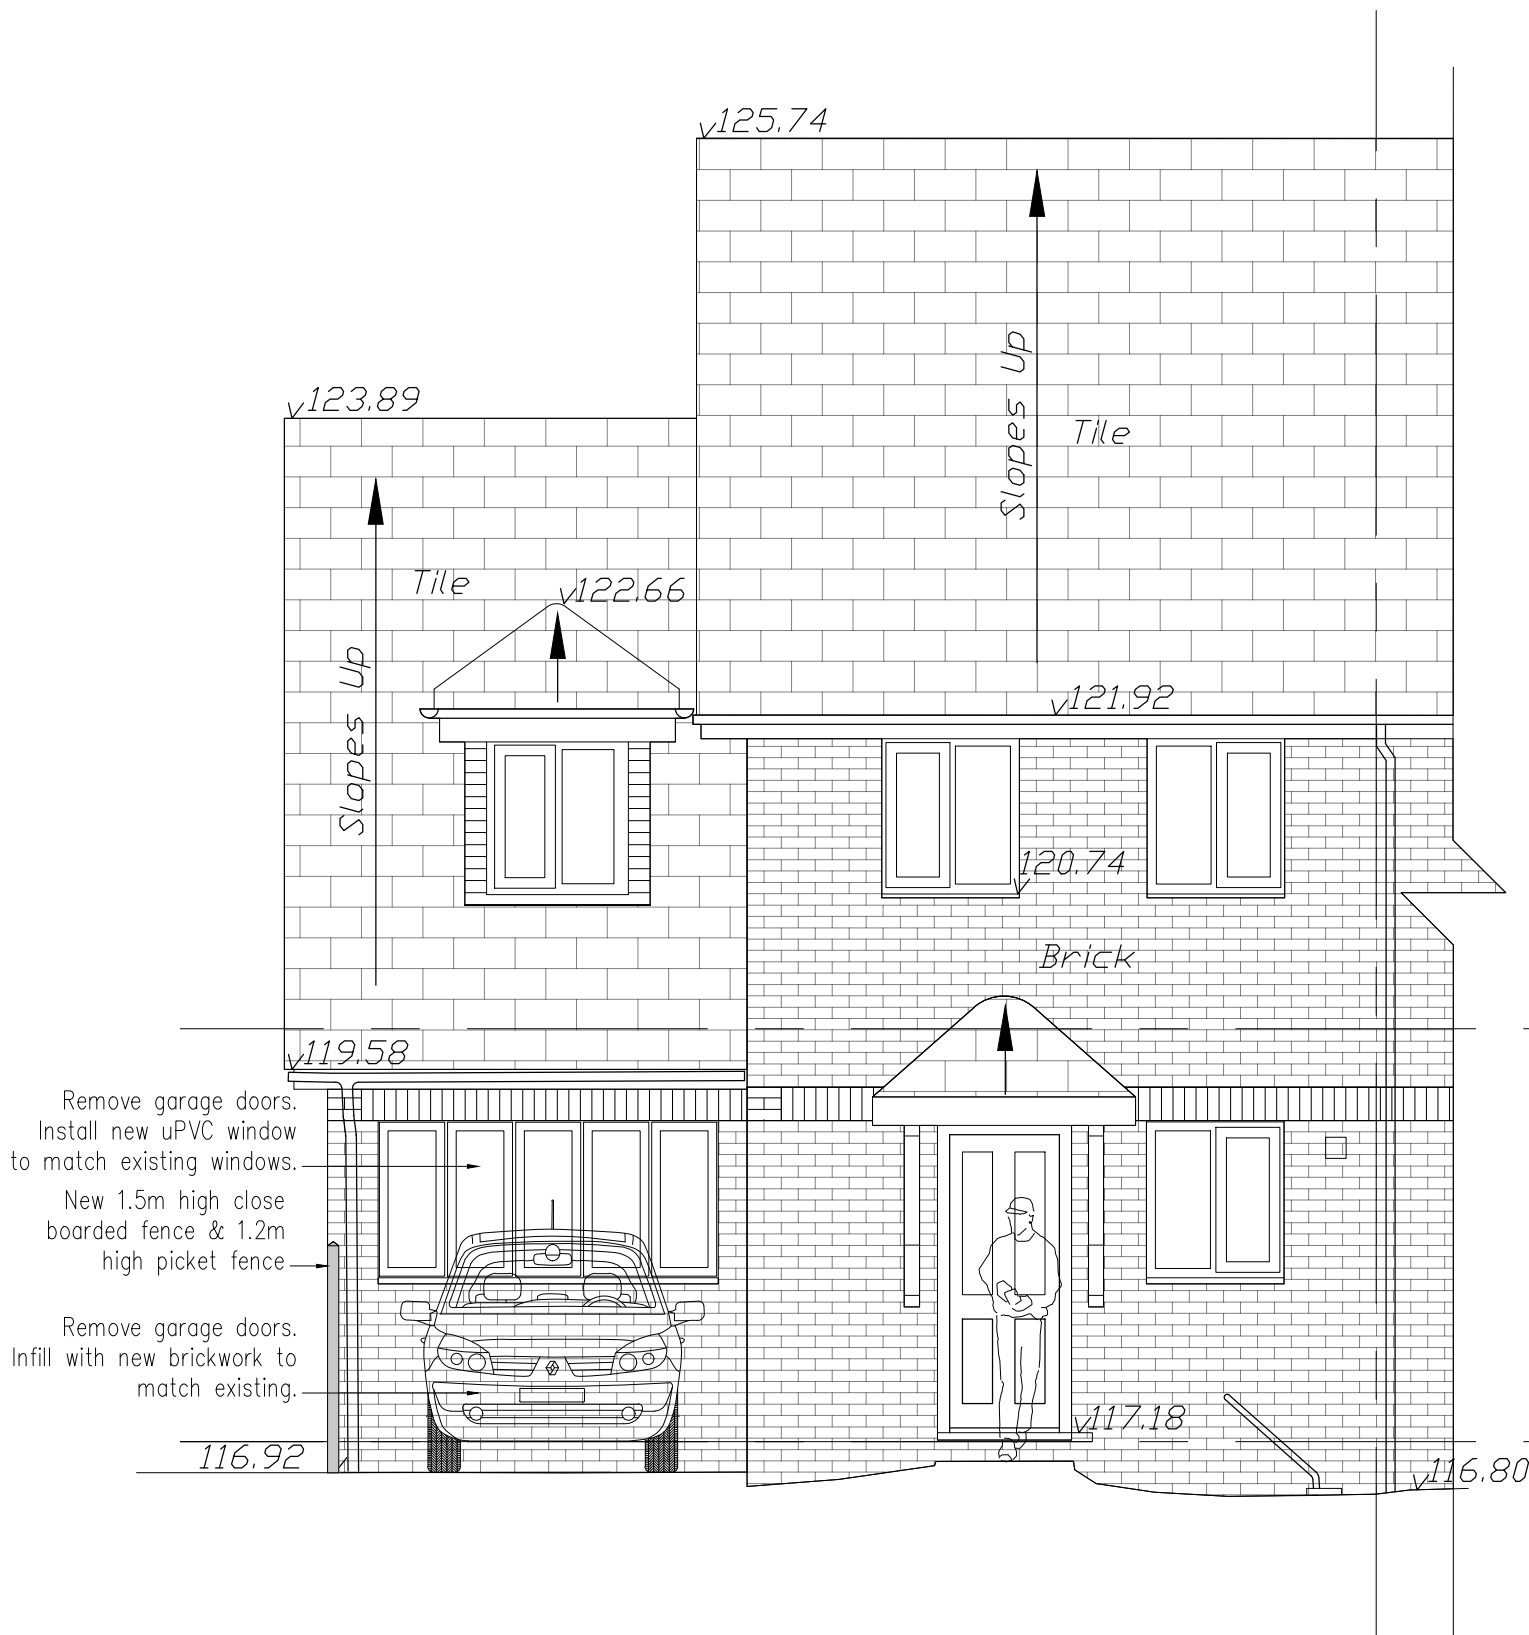

SCALE BAR IN mm 1:50

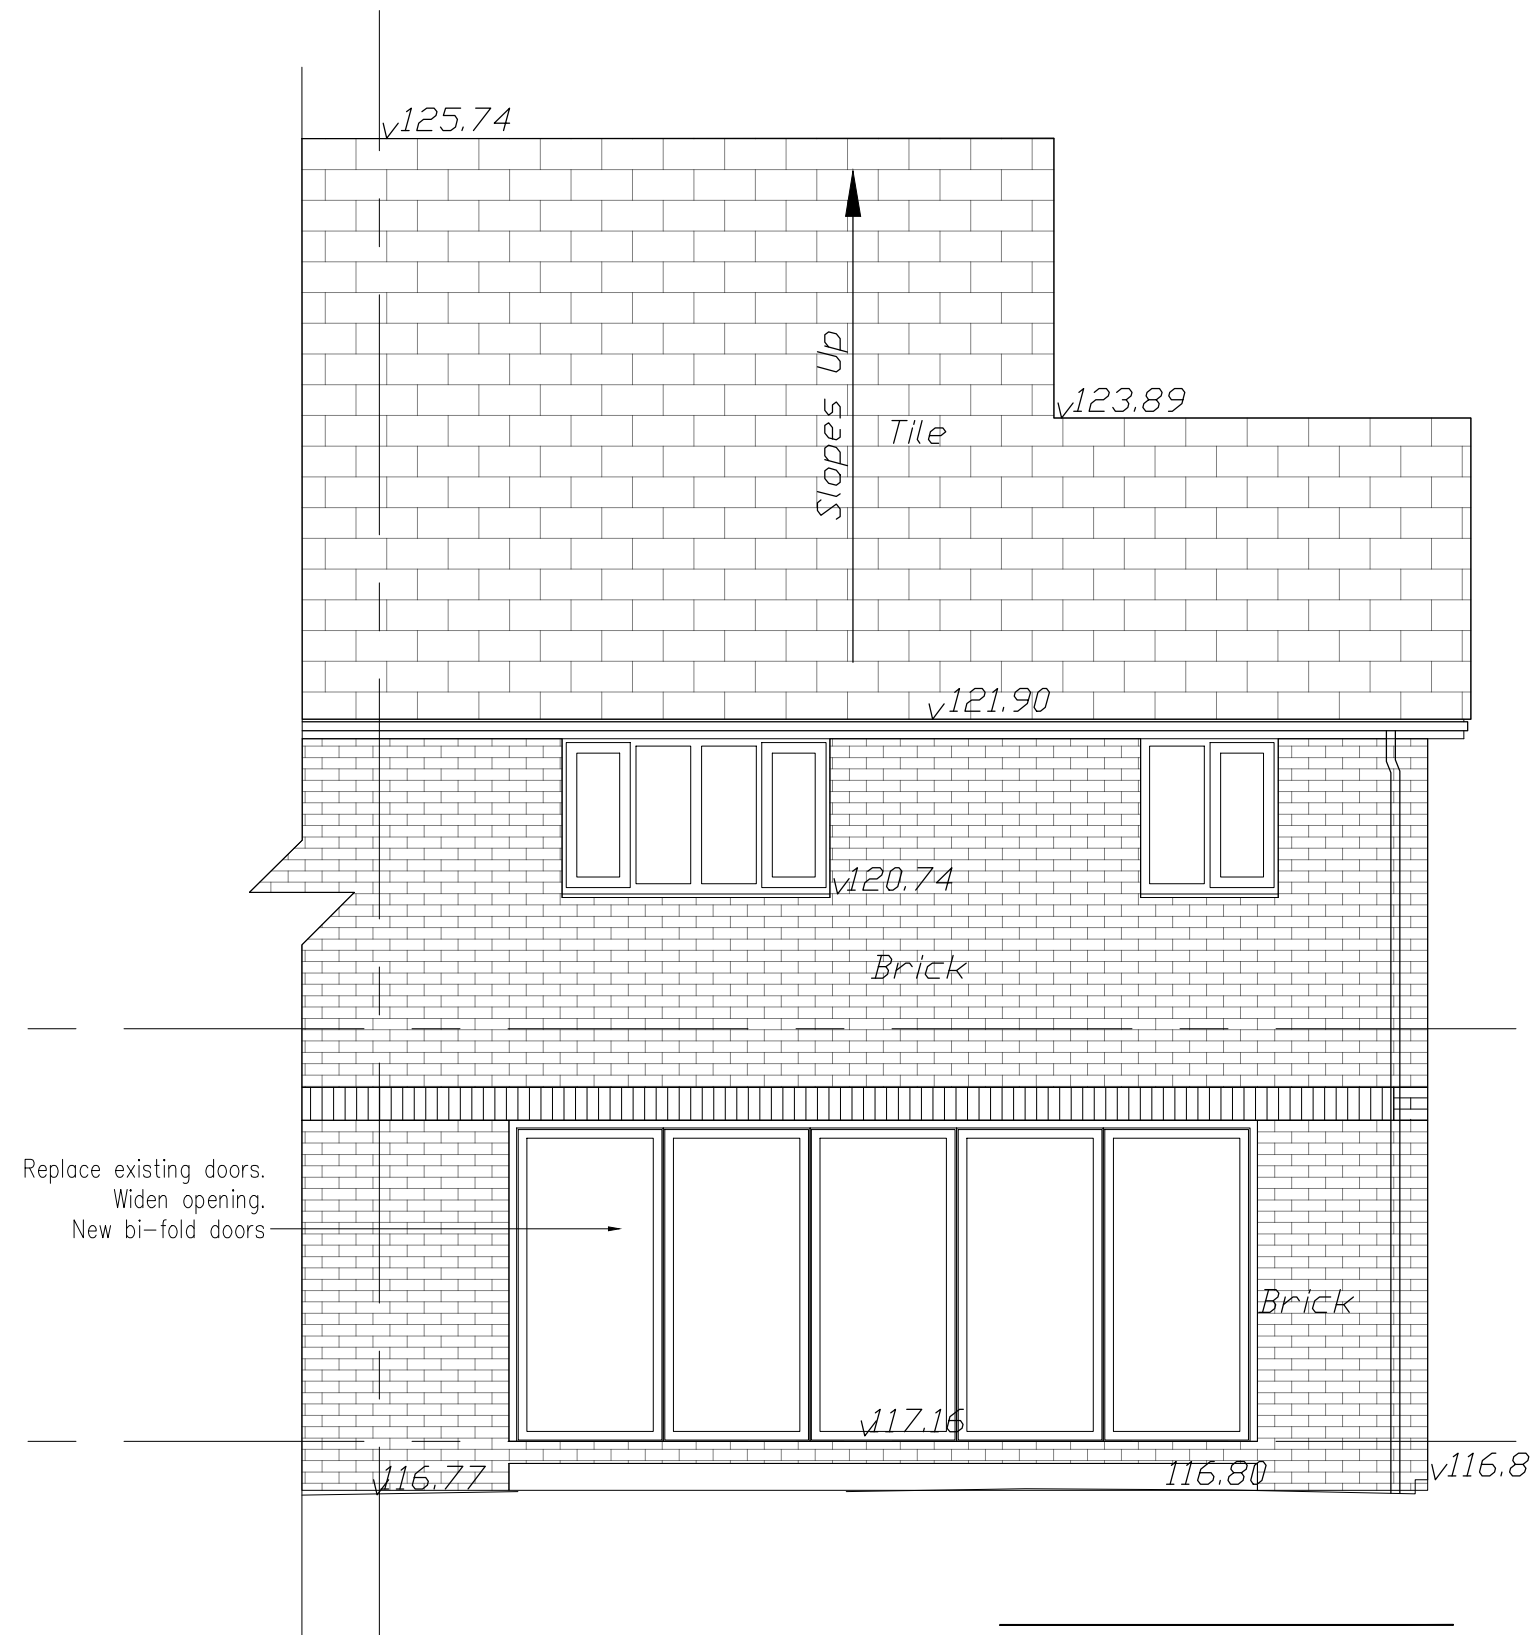

ADAM BARNETT
CHARTERED ARCHITECT

The Waves, Chick Hill, Pett Level, East Sussex, TN35 4EQ
Office: 01424 814 345. Mobile: 07813 782 968
e-mail: abarnettarchitect@gmail.com

project
50 CHAPELFIELDS, CUCKFIELD
RH17 5JR

drawing
PROPOSED FRONT AND REAR
ELEVATIONS

A 15/06/26 Fence amended following planning comments.AB

date	10/05/26	scale	1:50@A3	drawn	AB
drwg. no	CHA-024	rev.	A		