
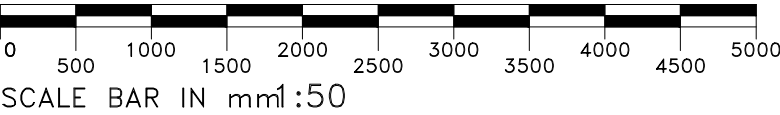


ELEVATION 2

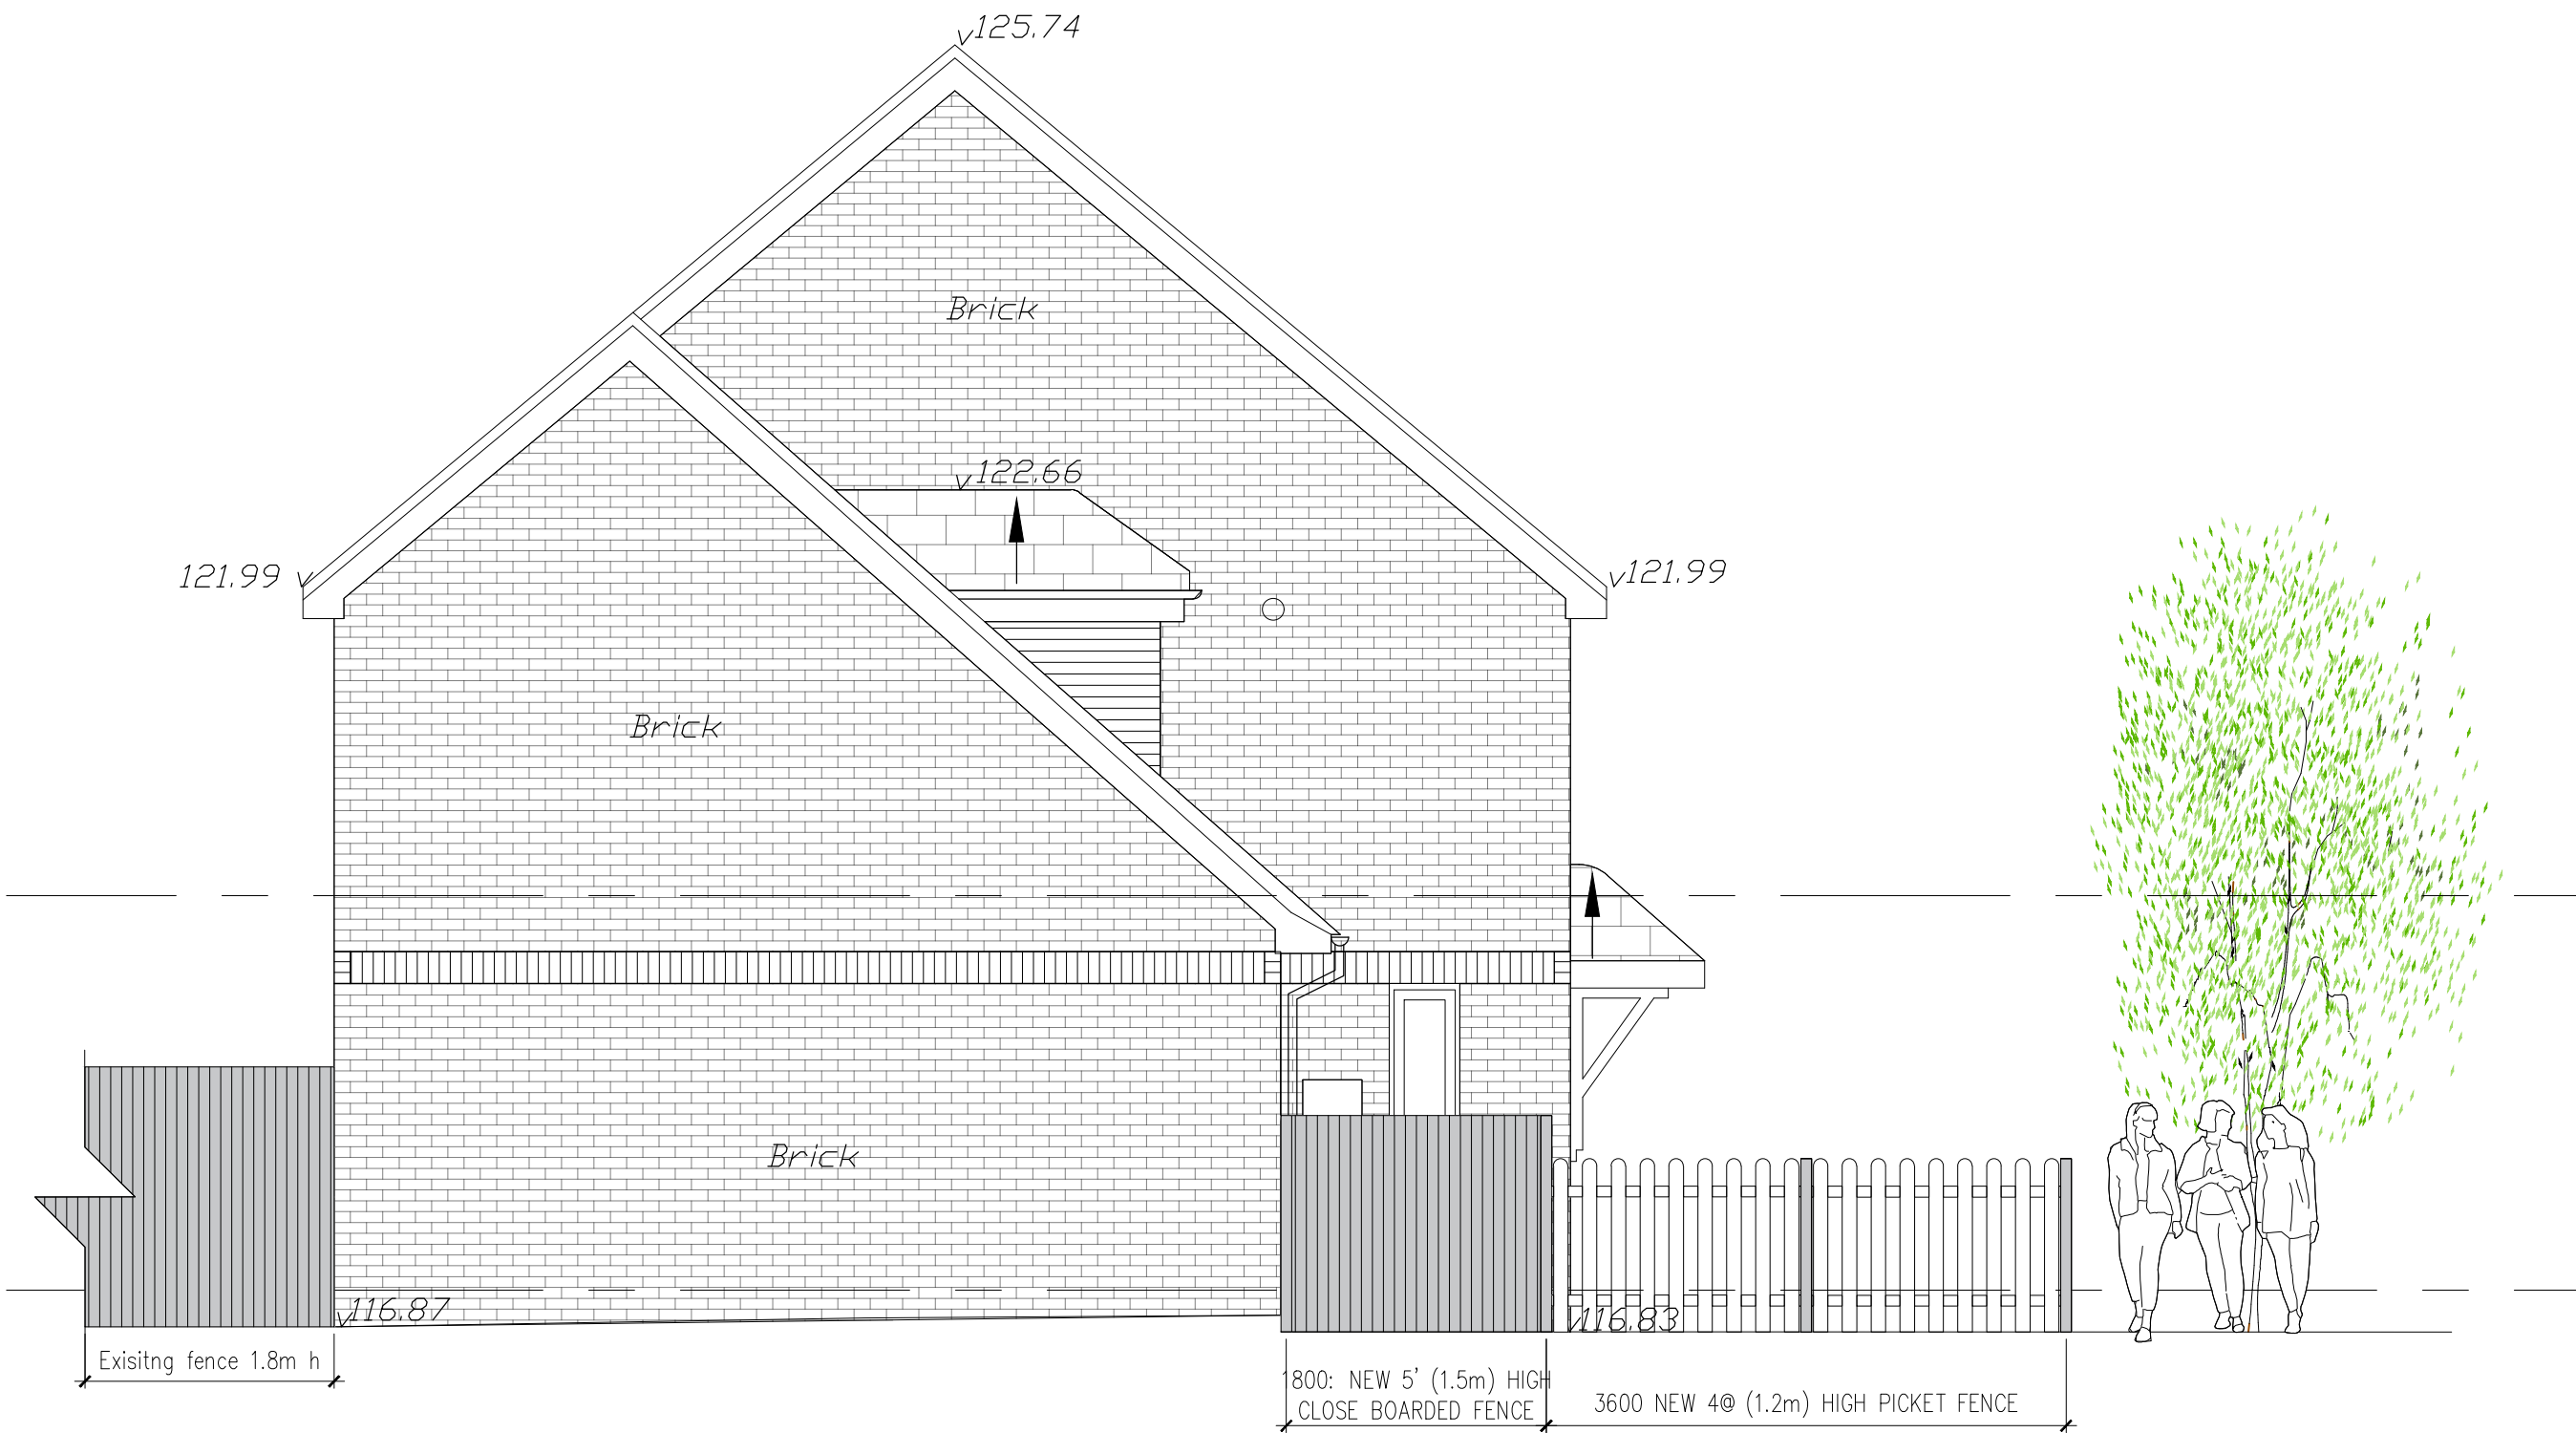

ADAM BARNETT
CHARTERED ARCHITECT
The Waves, Chick Hill, Pett Level, East Sussex, TN35 4EQ
Office: 01424 814 345. Mobile: 07813 782 968
e-mail: abarnettachitect@gmail.com

project 50 CHAPELFIELDS, CUCKFIELD RH17 5JR				date 10/05/26				scale 1:50@A3				drawn AB			
drawing PROPOSED SIDE ELEVATION				drwg. no CHA-015				rev. A							