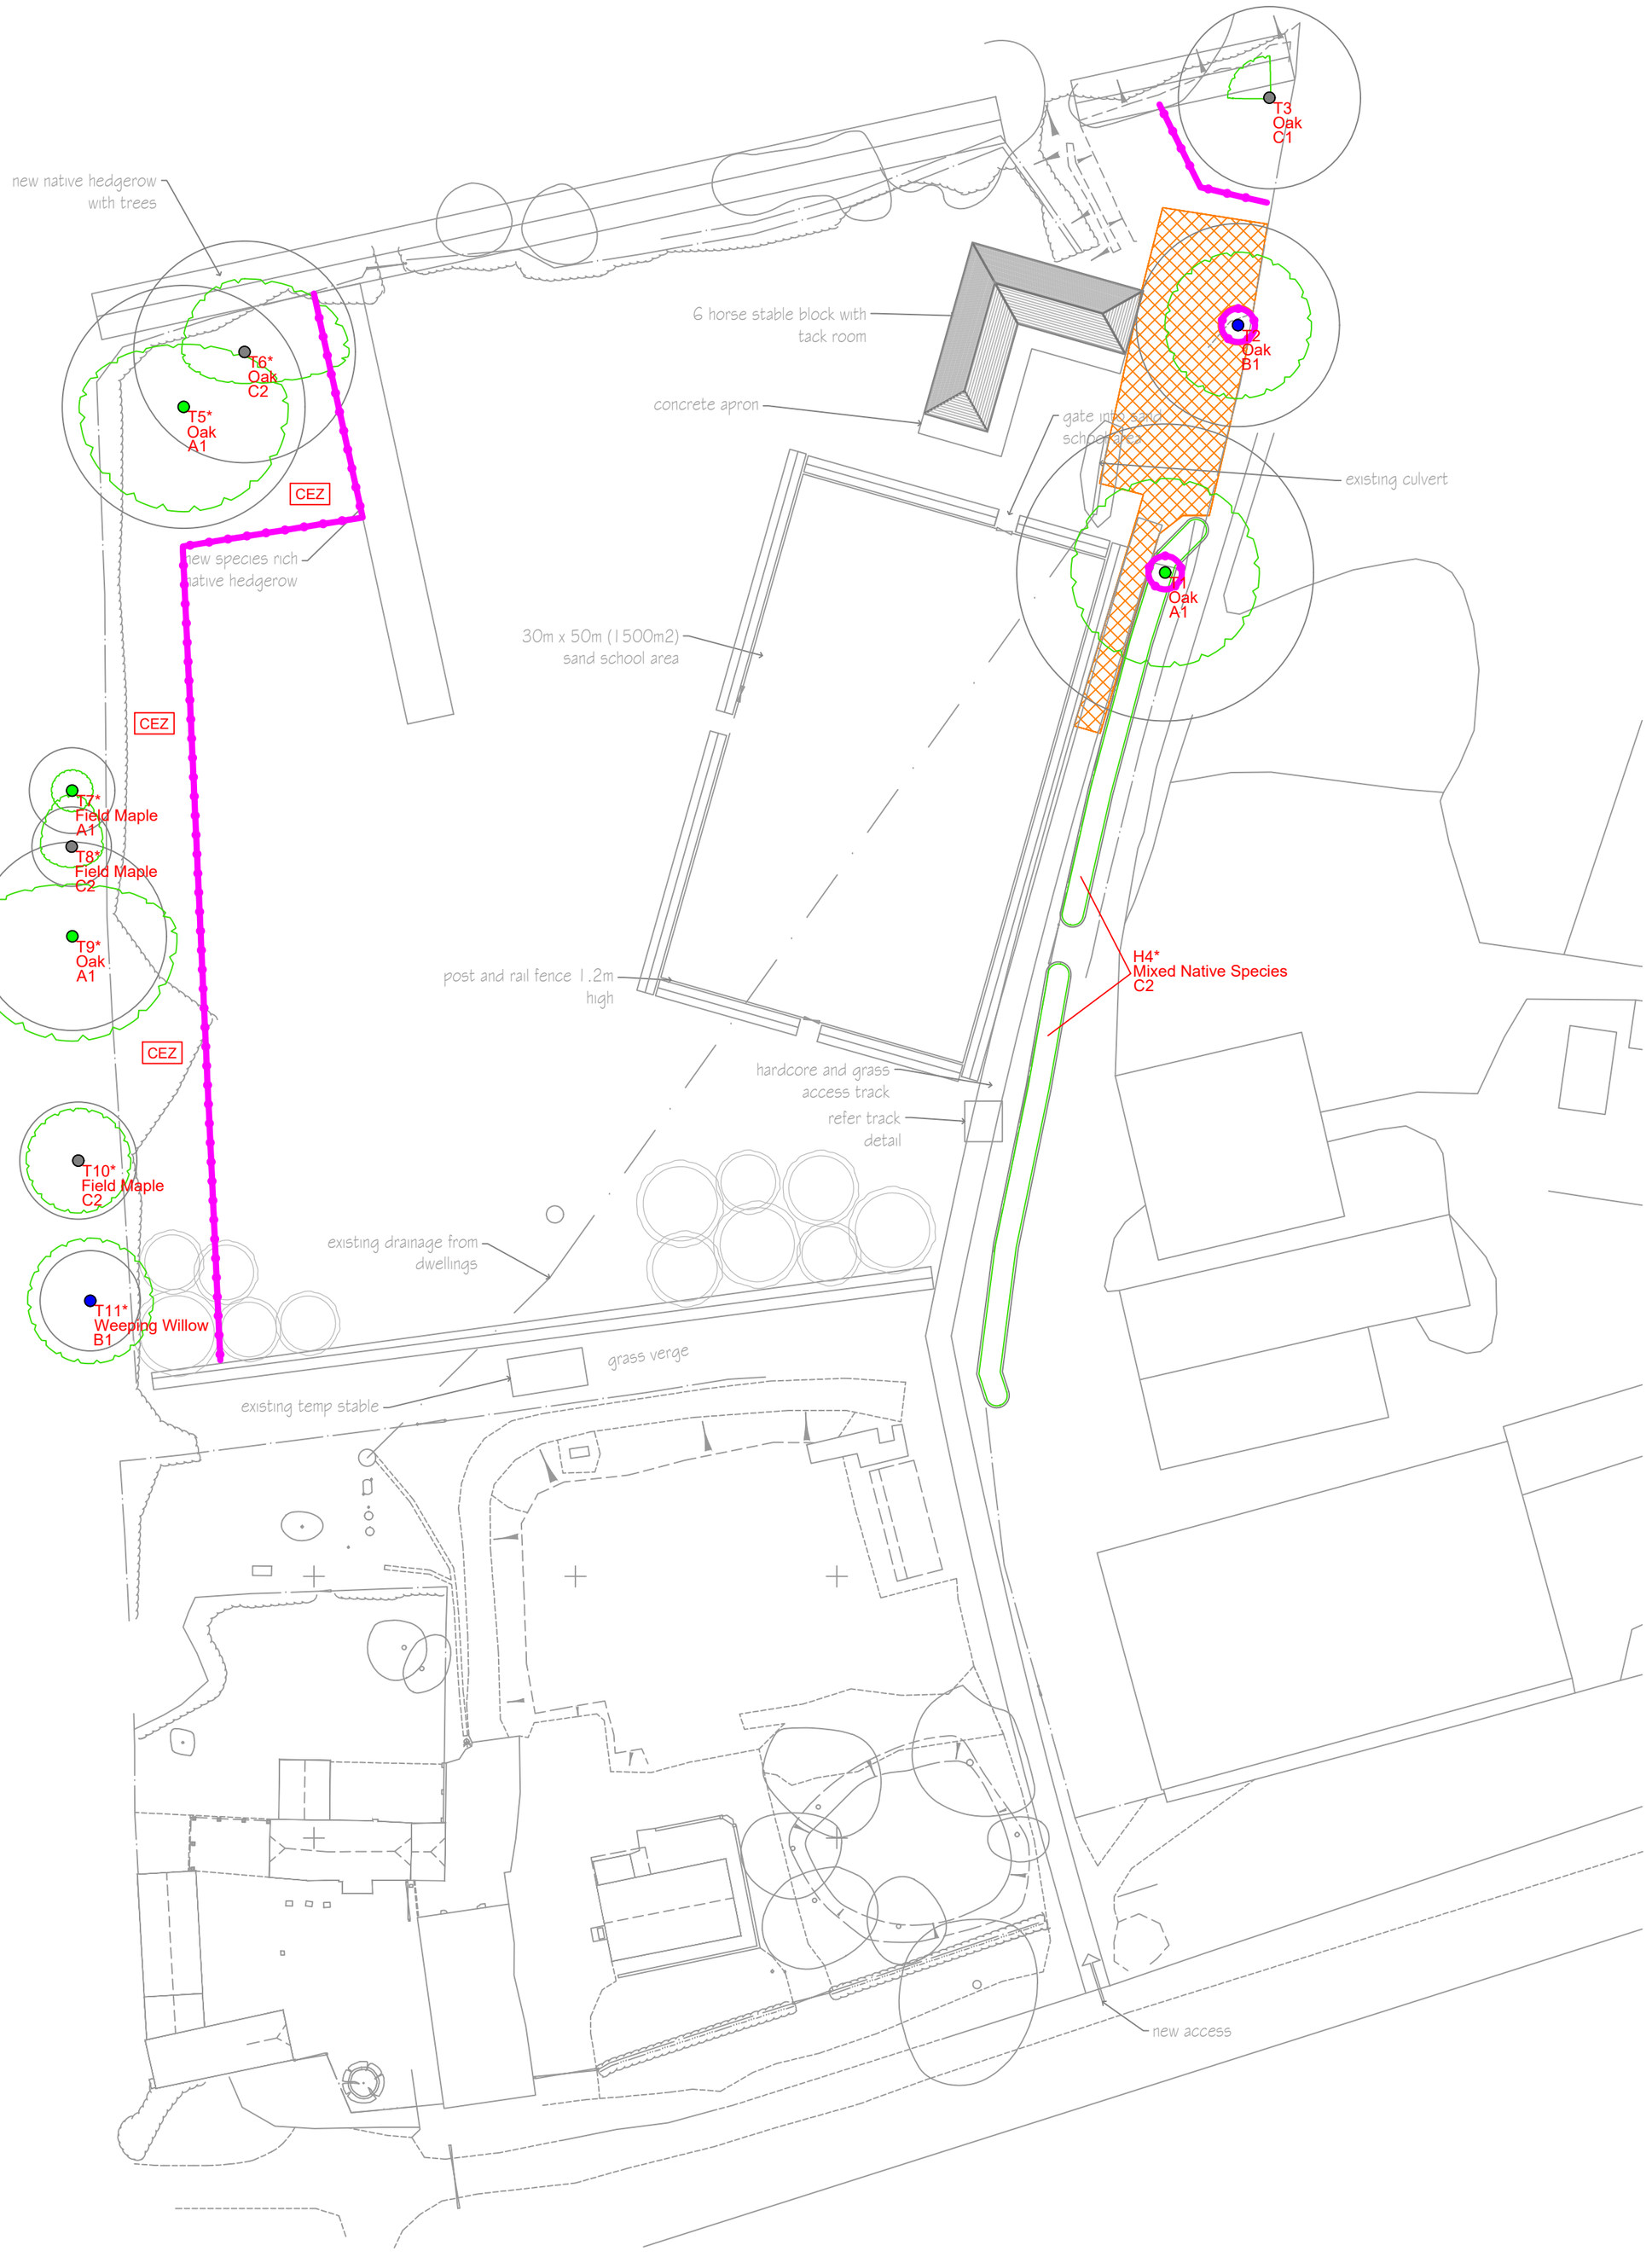


NATURALLY TREES
PROFESSIONAL TREE CARE

info@naturallytrees.co.uk / naturallytrees.co.uk
07555 224 201 / 01488 50 50 58

Site: The Foal Barn	1:500 @ A2
Drawing Title: Tree Protection Plan	Rev D June 2026

Key:

- Category A
- Category B
- Category C
- Category U

- Tree Protection Fencing
- Temporary Ground Protection
- CEZ – Construction Exclusion Zone
- Tree Protection Wrapping

NOTE: Tree/group numbers marked with an * have approximate locations.