



NOTE:
All measurements to be checked on site.
This drawing is prepared for planning purposes only.

NORTH

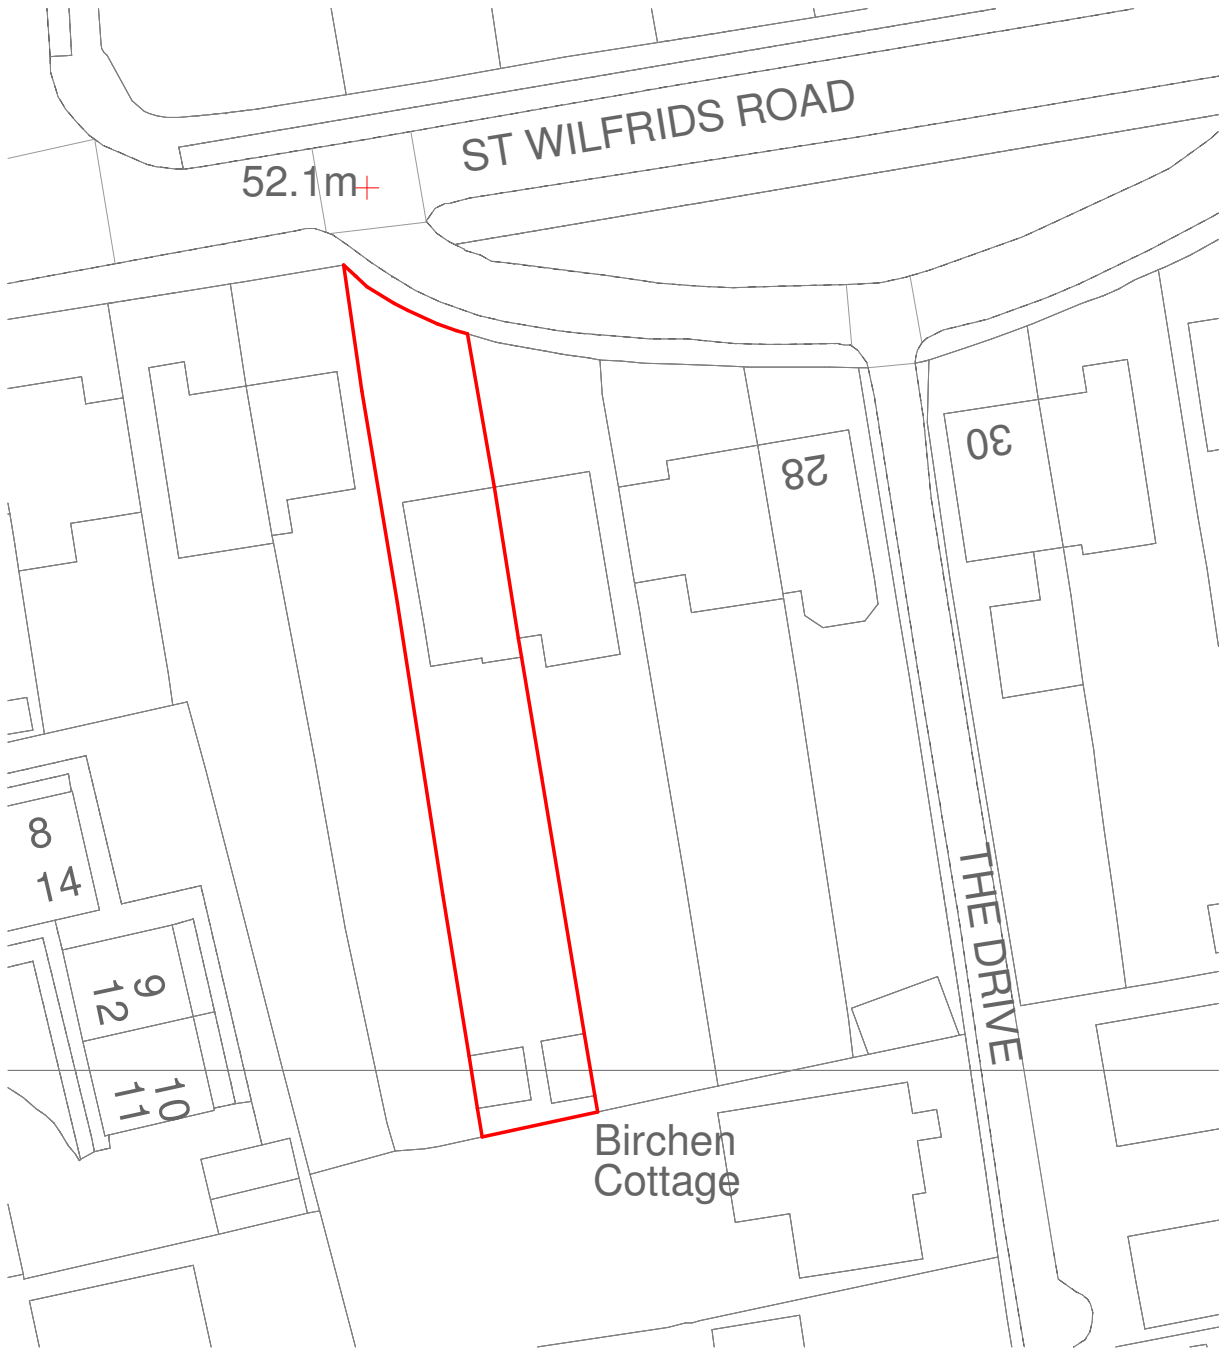

02/EBP - EXISTING BLOCK PLAN
1 : 500

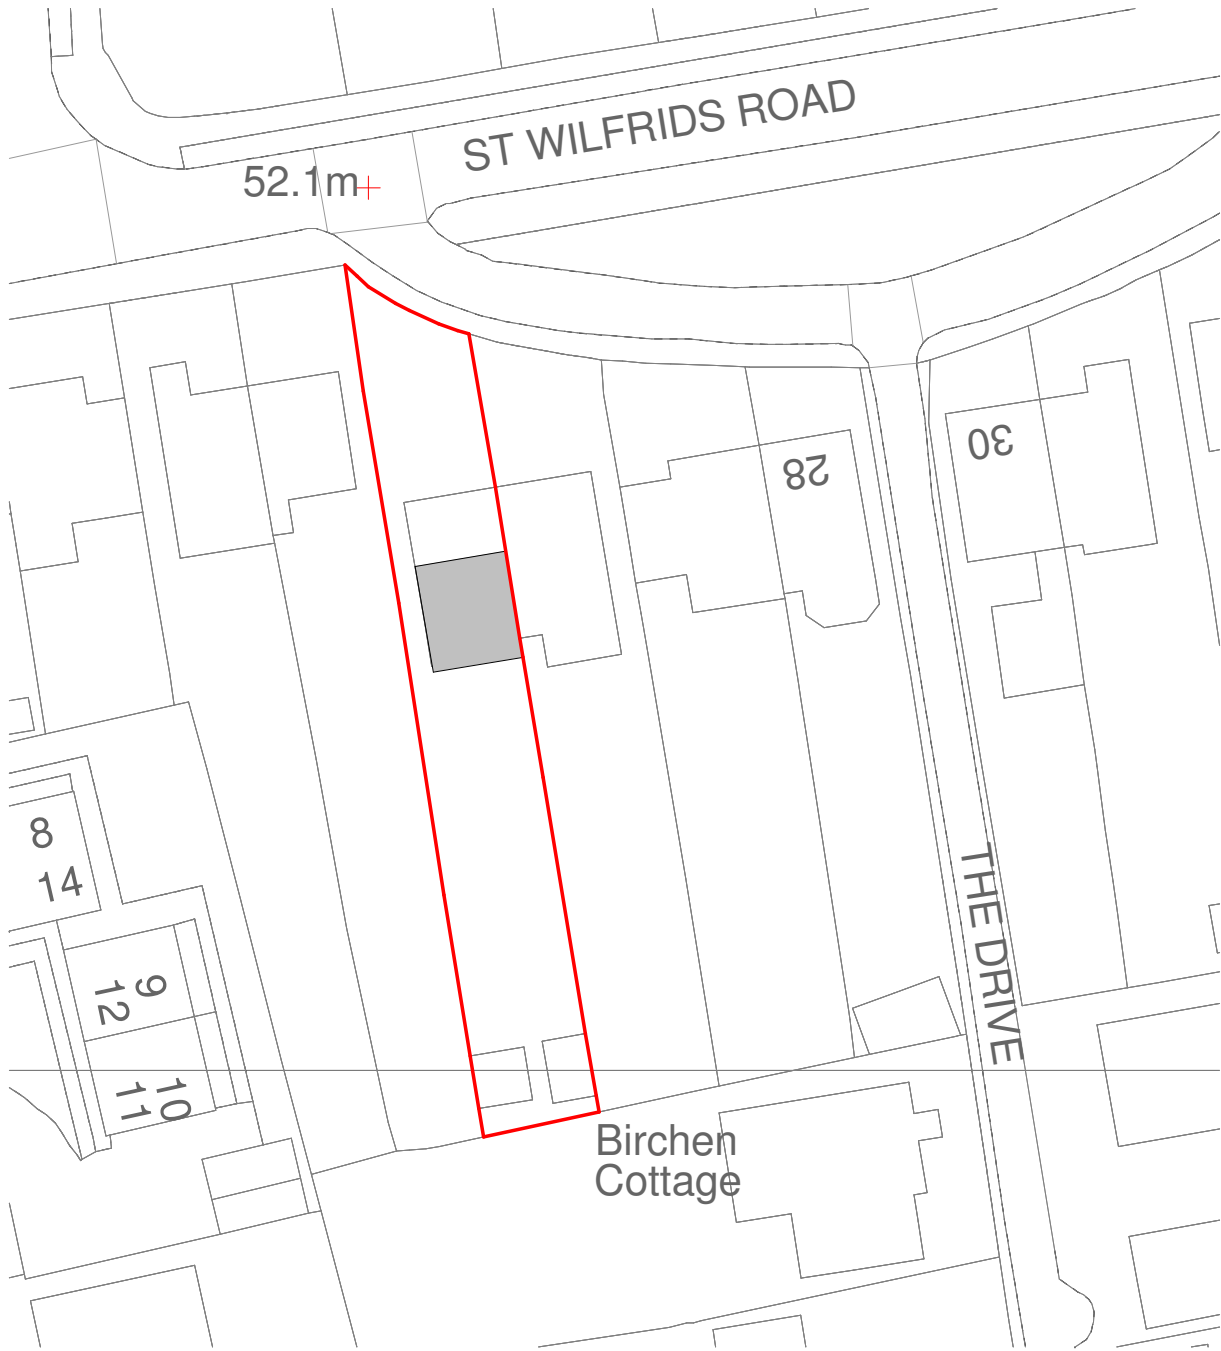

02/PBP - PROPOSED BLOCK PLAN
1 : 500

OSGB Maps purchased from www.streetwise.net
© Crown Copyright and database rights 2019 OS 100047474



VISUAL SCALE 1:500 @ A3

PROJECT NO.
830
PROJECT ADDRESS:
22 St Wilfreds Road Burgess Hill, RH15 8BD

SHEET NO: REV:
830/ 02

SCALE:

DRAWING TITLE:
BLOCK PLANS
DATE:
JAN 2025