


C:\Users\smith\Motion\StaffSite - Dm\hayw 1801075\Drawings\1801075-01a.dwg

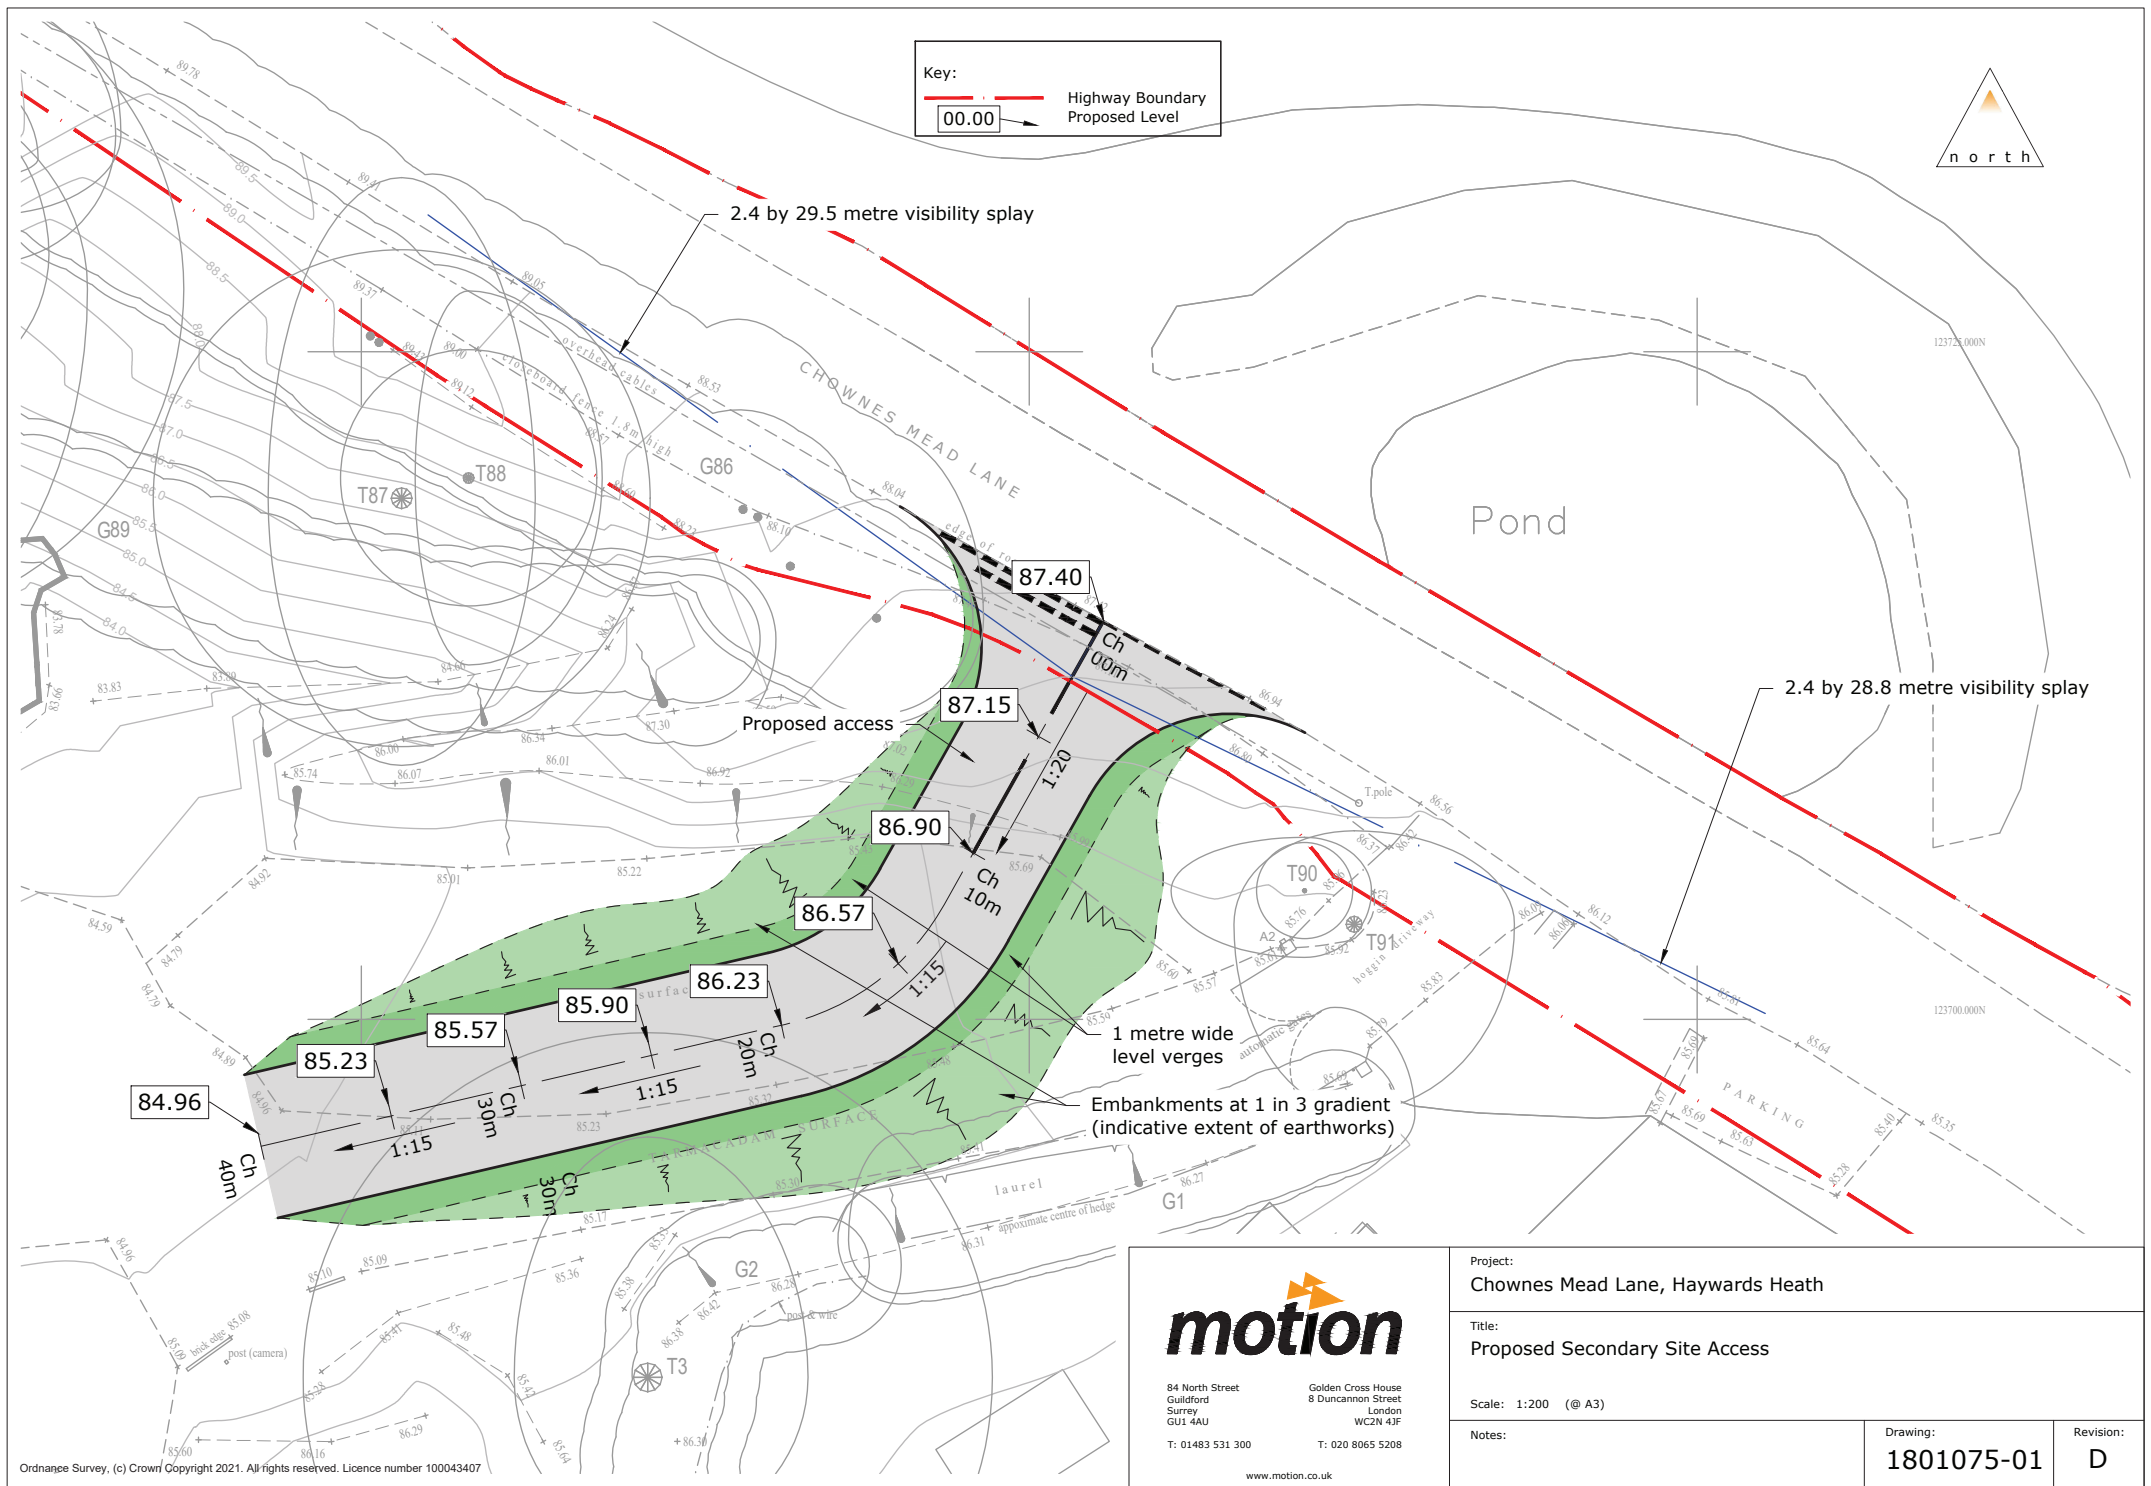

84 North Street
Guildford
Surrey
GU1 4AU
T: 01483 531 300

Golden Cross House
8 Duncannon Street
London
WC2N 4JF
T: 020 8065 5208

www.motion.co.uk

Project:
Chownes Mead Lane, Haywards Heath

Title:
Proposed Secondary Site Access

Scale: 1:200 (@ A3)

Notes:

Drawing:
1801075-01

Revision:
D