

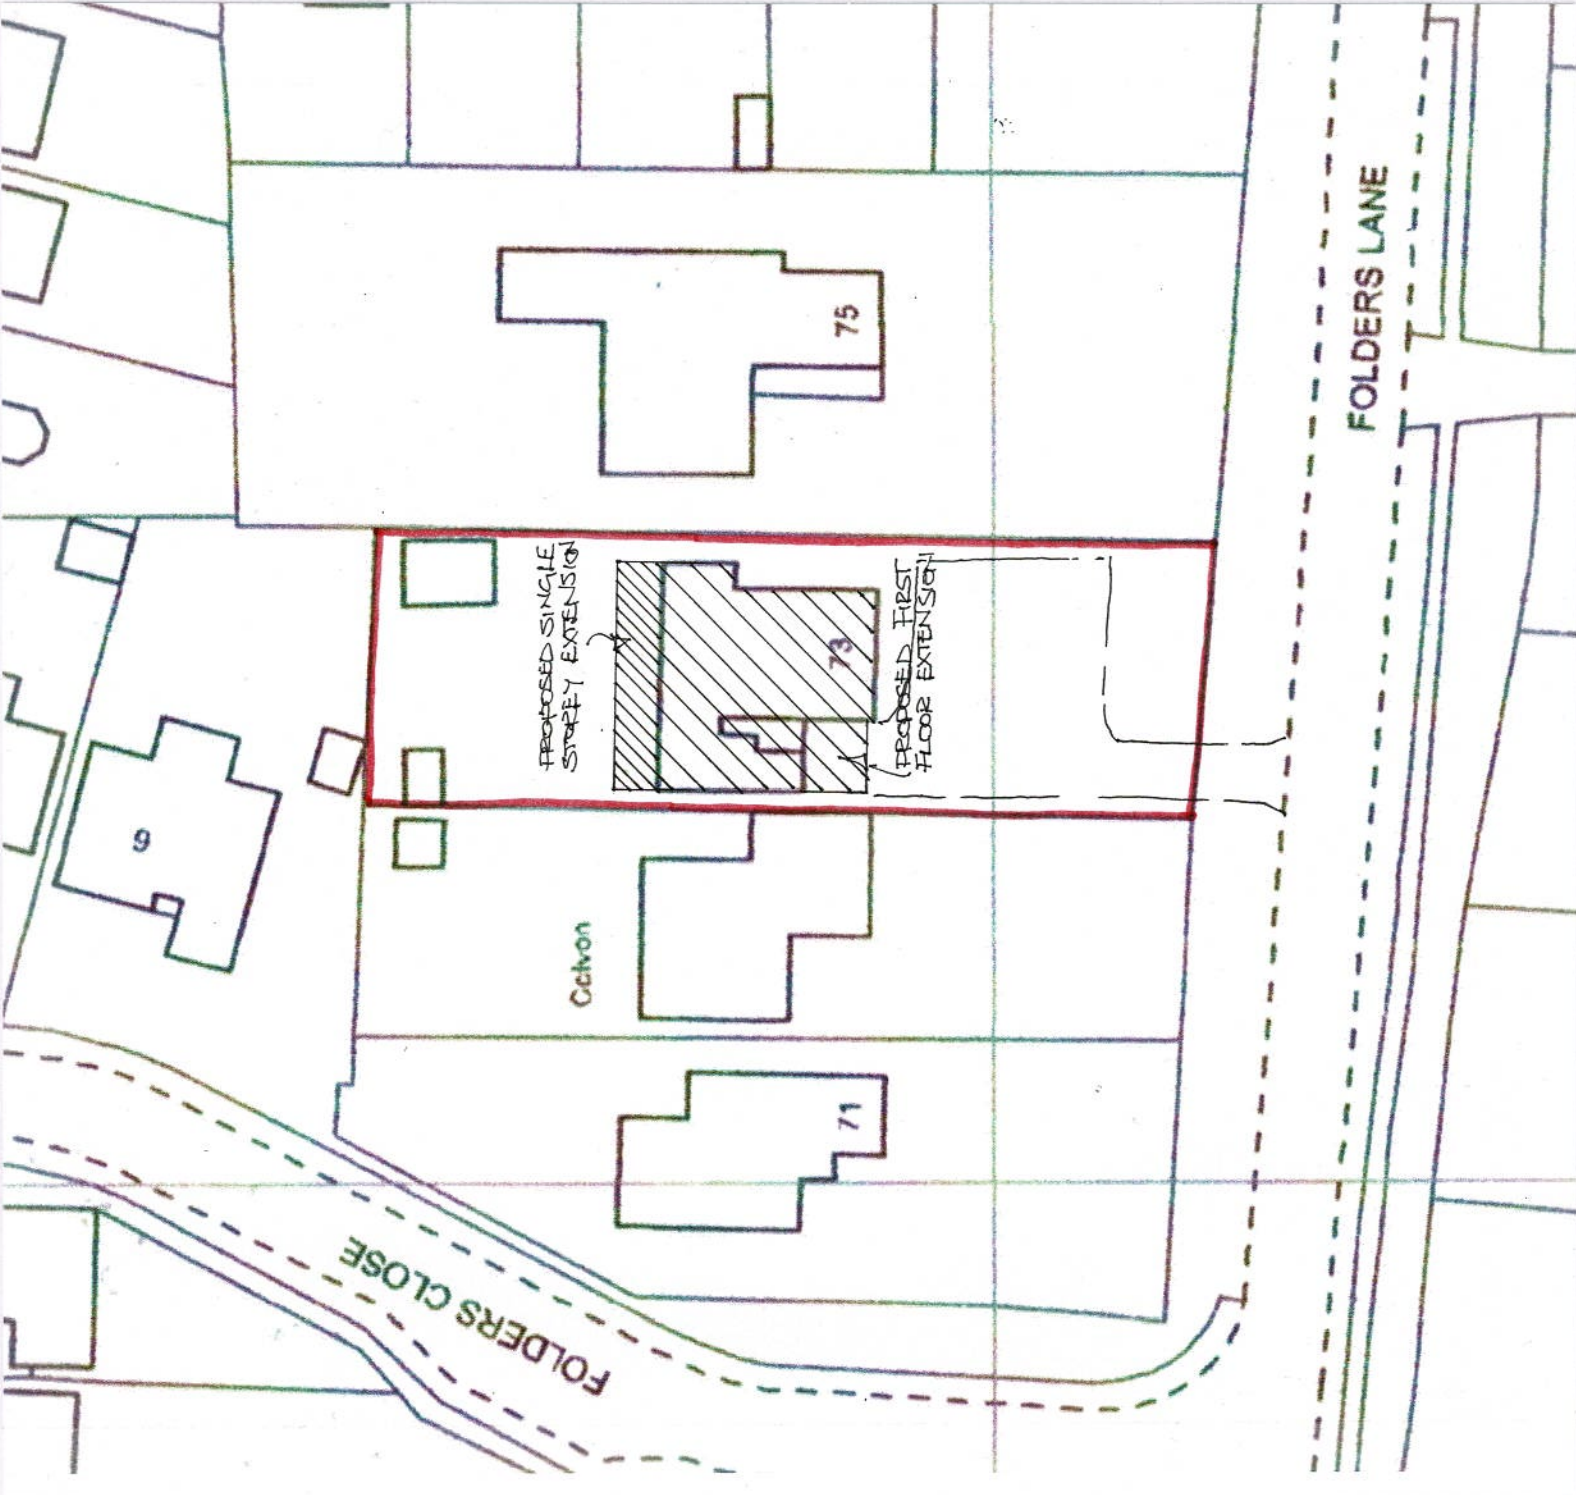


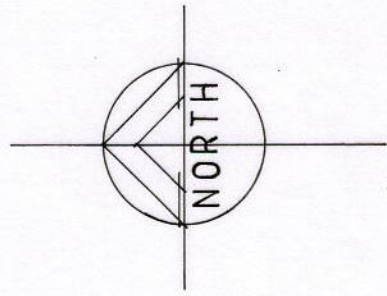

BLOCK PLAN

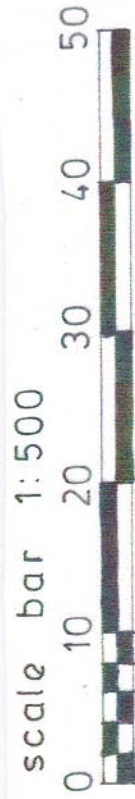

**Belmont Designs Practice
Limited**
37 Ashenground Road
Haywards Heath
West Sussex
RH16 4PS
email:james@belmont-designs.co.uk

Architectural Practice

Client
Mr & Mrs D Durrant

Date April 2026
Scale 1:500
Drawn JTM
Drawing No

Site
73 Folders Lane
Burgess Hill
RH15 0BB

B.027.26.01

Project
Proposed first floor
extension and single
storey extension to the
rear of the property

copyright and all
dimensions to be
checked prior to
commencement

Block Plan