


- — — — — Boundary line
- - - - - Demolished
- — — — — Details above
- — — — — Wall outline below roof

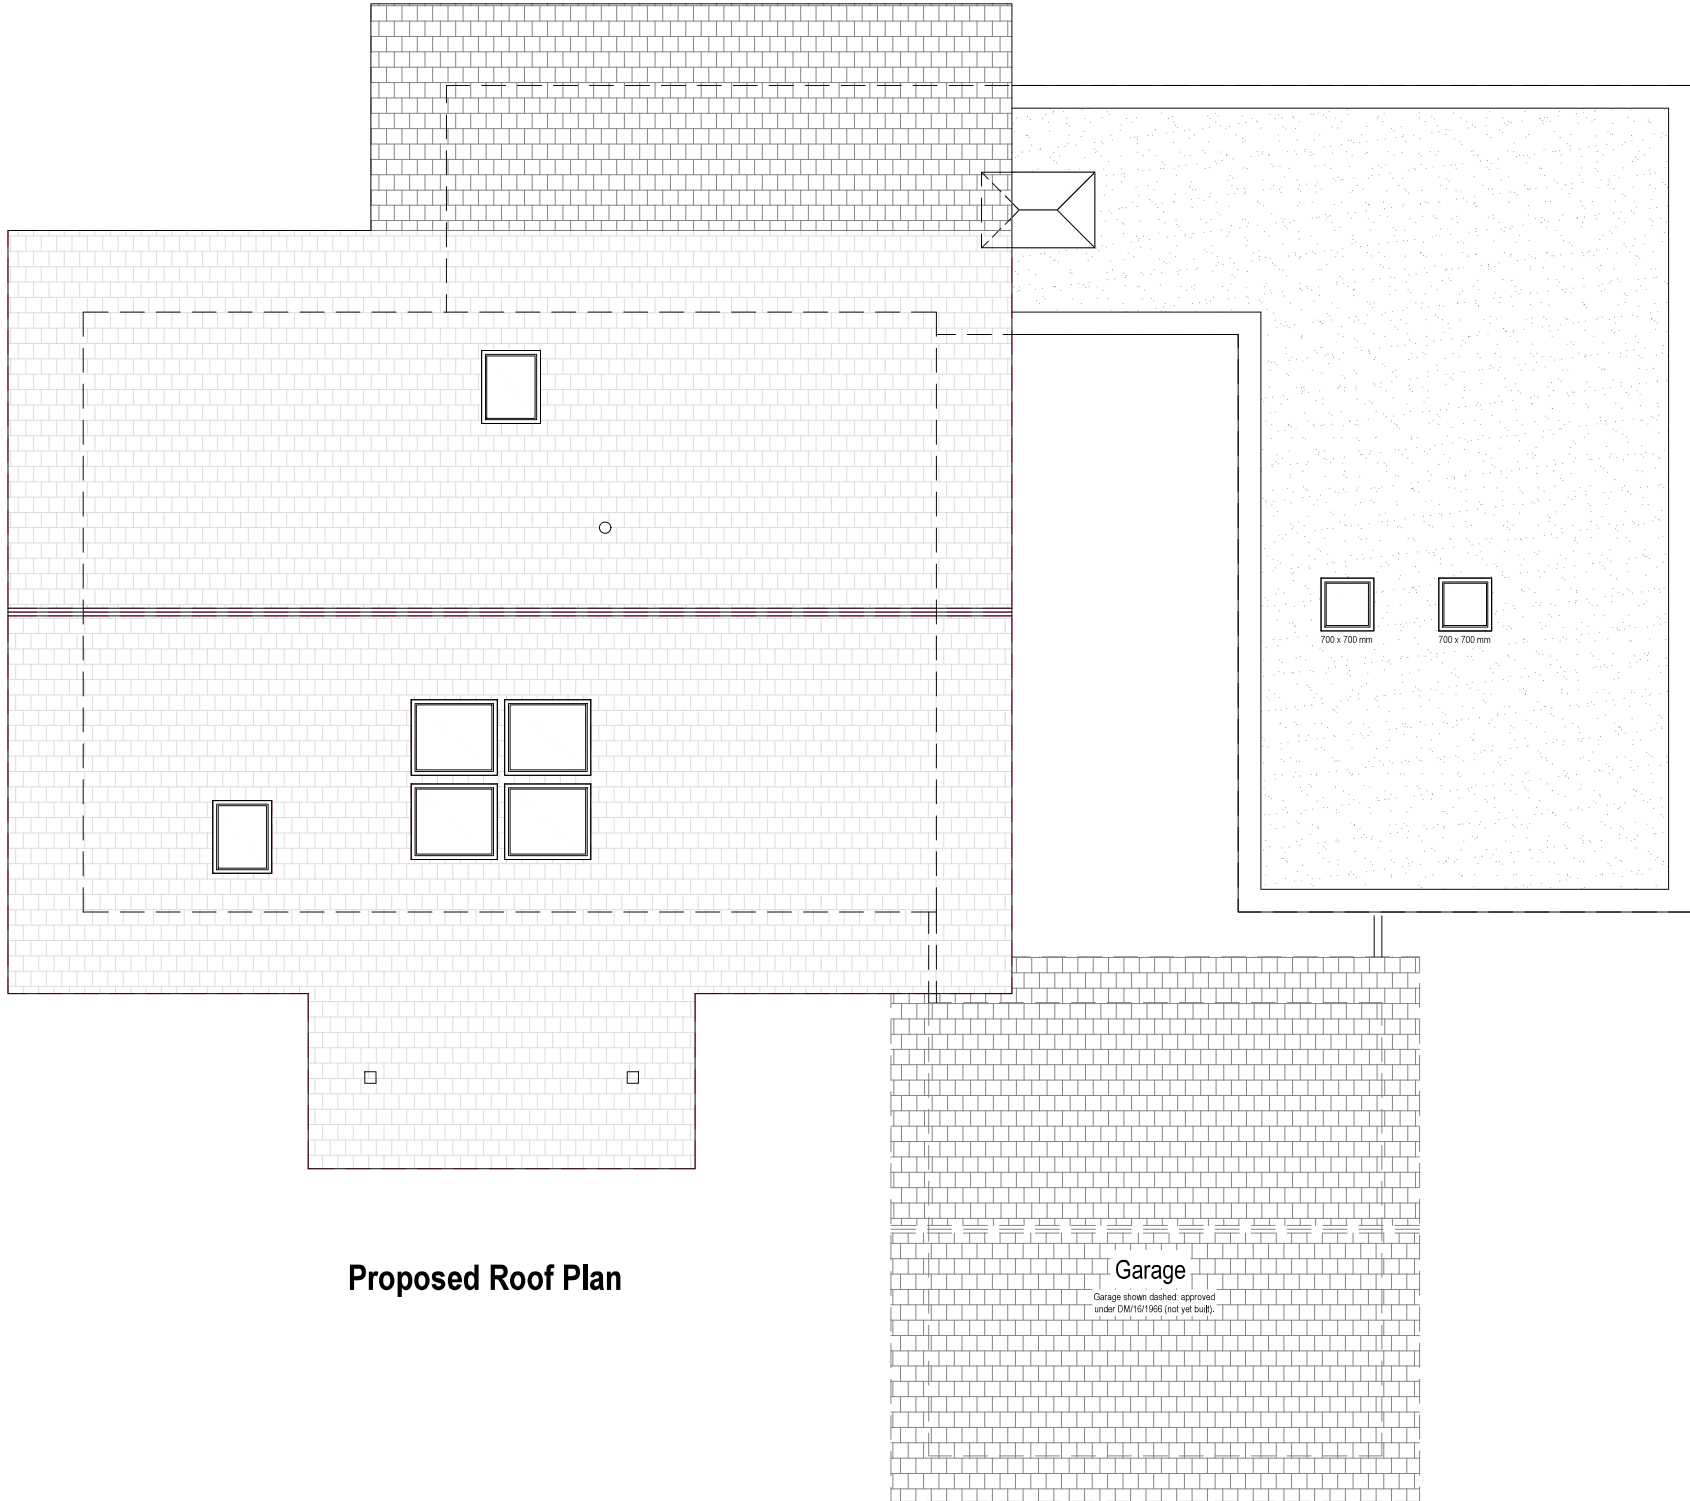

Garage



Site	The Stables, Crawley Down Road, Felbridge RH19 2PS	Date	24.04.2026
		Sheet	26-0123 D07 REV 03
		Job	New Extension
		Scale	1:50 @A1, 1:100 @A3
Title Number	WSX382071	Title	As Shown