


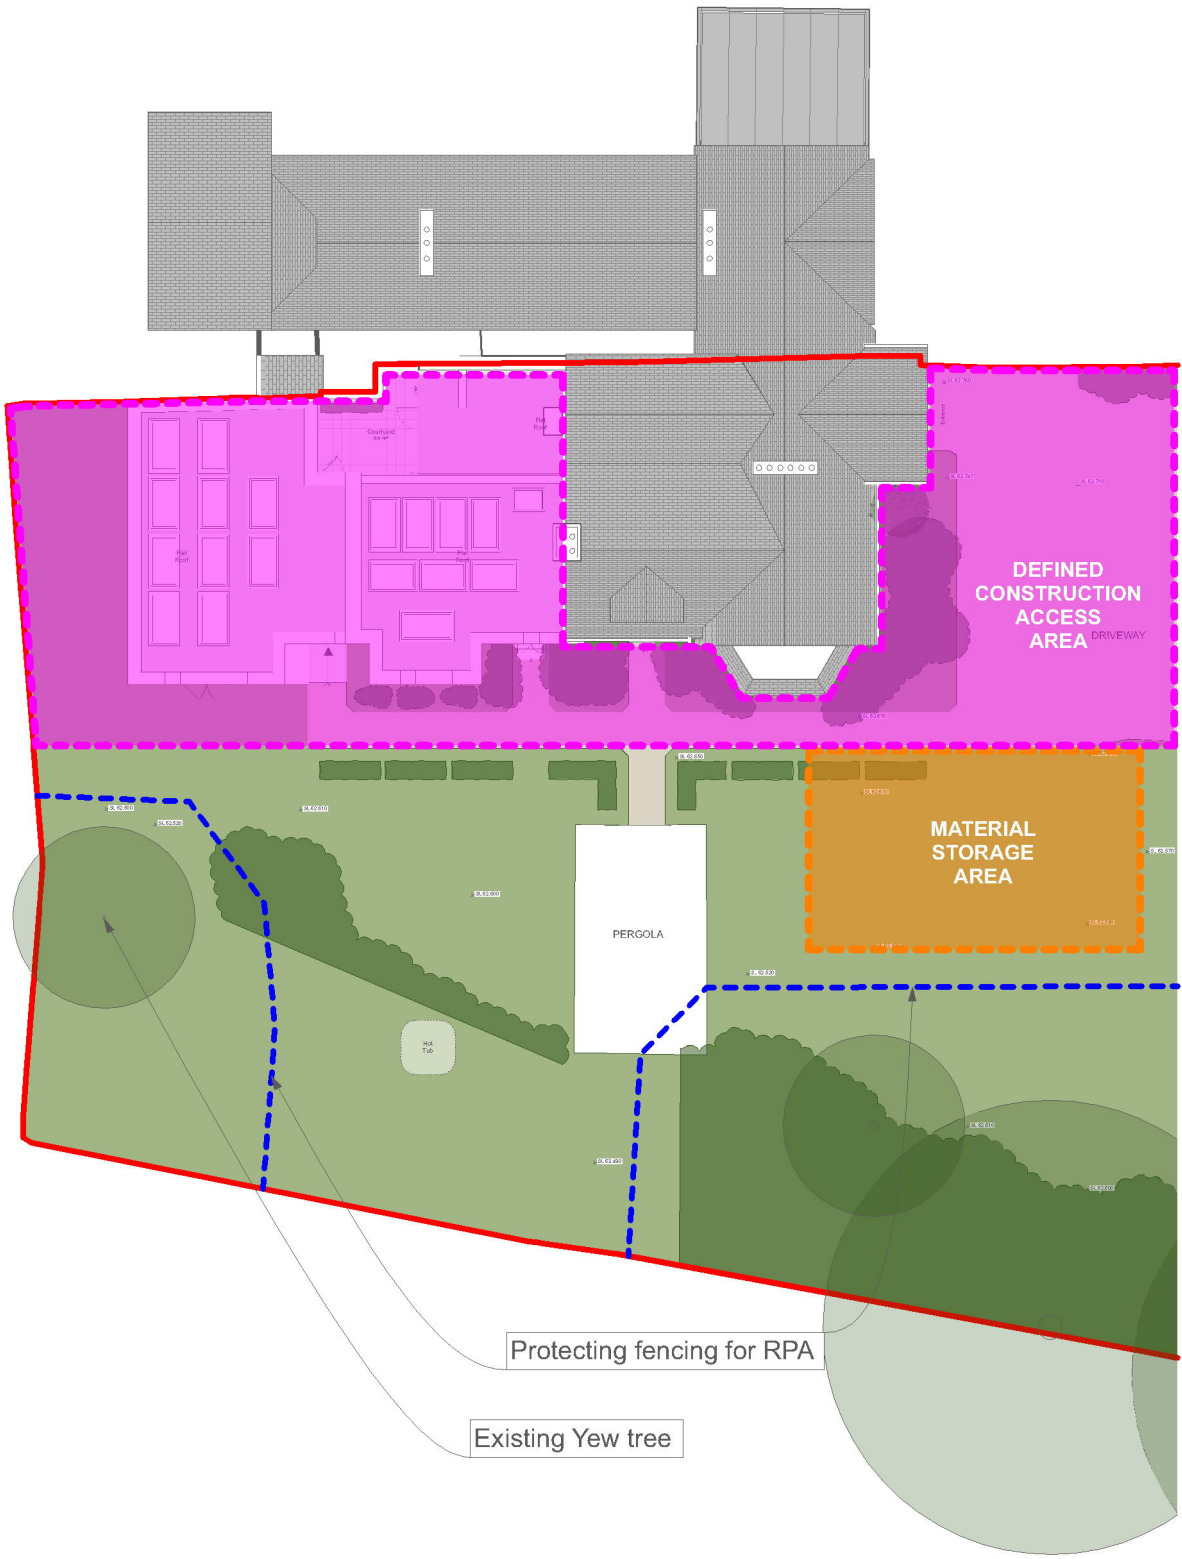

BARRIERS/FENCING

All barriers/fencing agreed for the development must be installed prior to any works starting on site and ideally in conjunction with the erection of the site security measures. All barriers/fencing must stay in place until the all works on site are finished or as agreed by the consultant arboriculturalist and/or planning authority.

Default Specification:

The default specification consists of a vertical and horizontal scaffold framework that is well braced to resist impacts from vehicles and construction site operations. The specification recommended in the current BS 5837 states the vertical tube should be spaced at maximum intervals of 3m and should be driven securely into the ground. Once in place weld mesh or similar (Heras panels) will need to be securely fixed to the scaffold

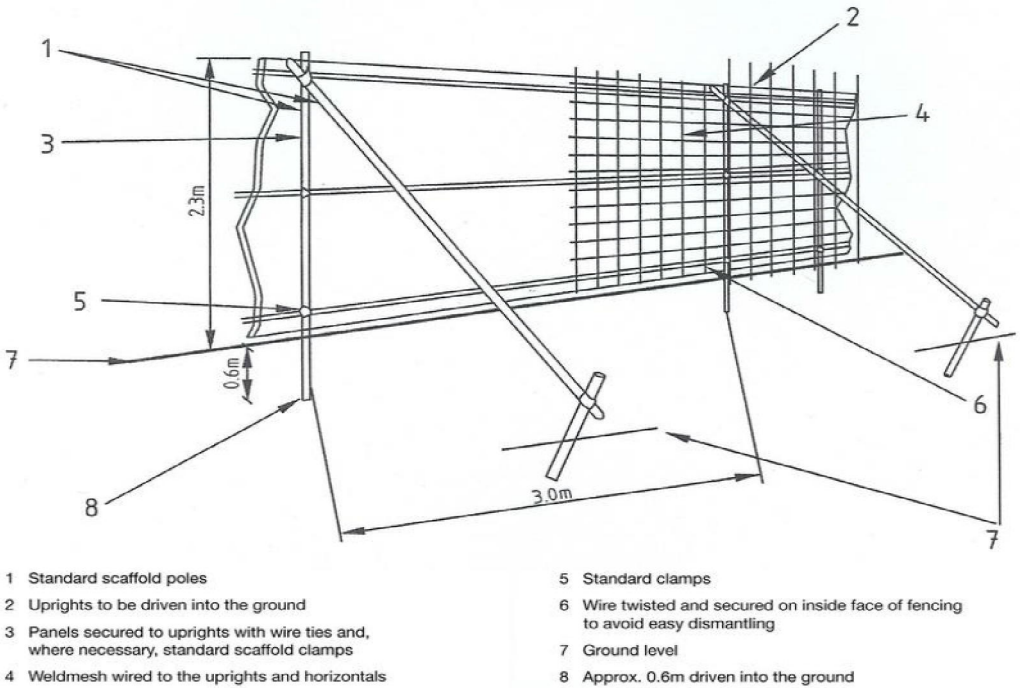


Figure 2. – Protective fencing for RPA

Signage:

All tree protection fencing is required to have signs attached at 4-6m intervals. Below are examples of the required signage to be attached to the tree protection barrier.



Above: Three examples of tree protection fencing signage ranging from a simple sign (left/ attached with zip ties to more in-depth signs (middle & right/ explaining the limitations and legal protection status of the trees being protected.

KEY:
Materials:
01. Red bricks to match existing
02. White window and door frames
03. Stone Window sill

Context & Landscaping:
20. Pedestrian Entrance
21. Vehicular Entrance
22. Car Parking Spaces
23. Garden Terrace
24. Planting
25. Bin Store

Outline Specification:

Site Boundary



P2 04/02/2026 Revised Block Plan
revision date amendment



HAMPSON

01273 966622
hampsonarchitects.com

This document and its design content is copyright ©. It shall be read in conjunction with all other associated project information including models, specifications, schedules and related consultants documents. Do not scale from documents. All dimensions to be checked on site. Immediately report any discrepancies, errors or omissions on this document to the Originator. If in doubt ASK.

job title			
Birchwood House			
drawing title			
TREE PROTECTION PLAN			
status	PLANNING		
scale	1:250 @ A3	1:125 @ A1	
job no	date	drawing no.	revision
HA064	16.06.2025	150	P2