



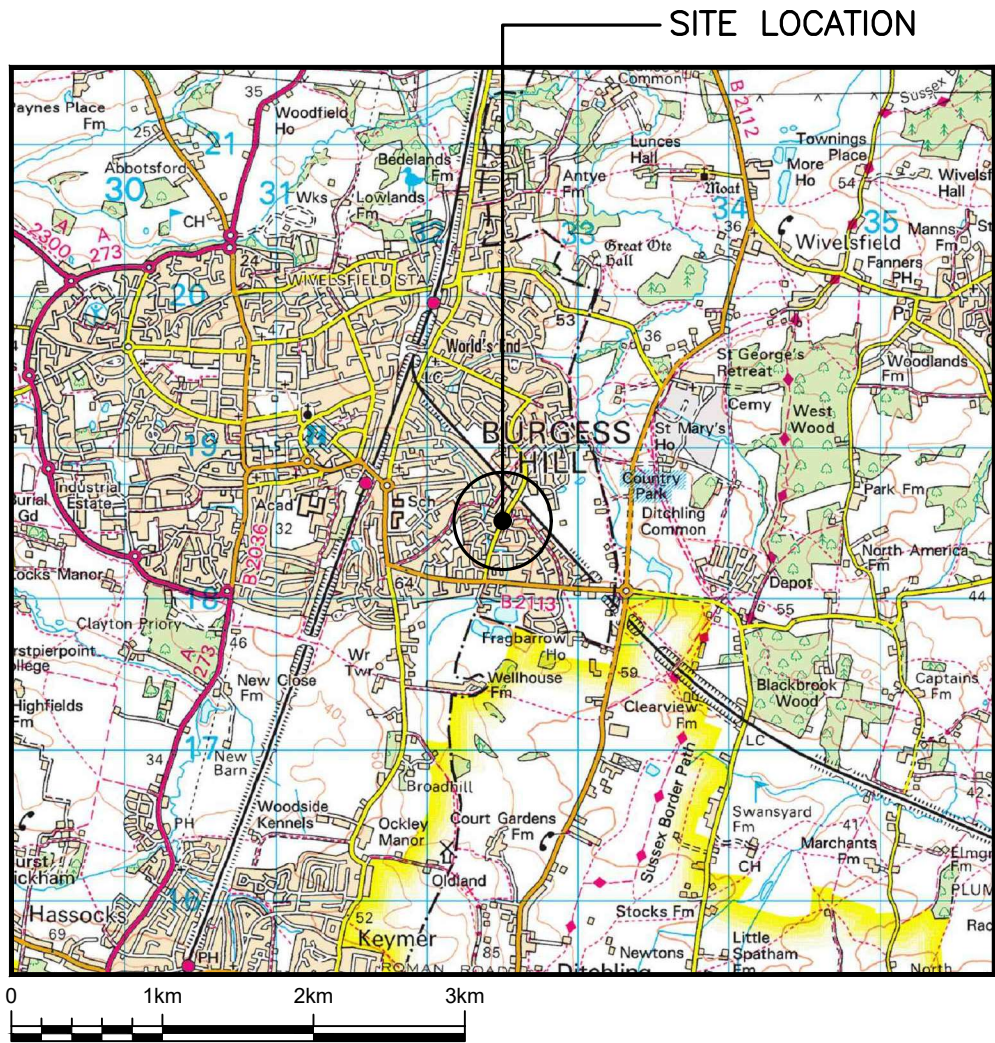


SITE LOCATION
(Scale 1:50000)

Ordnance Survey map extract
based upon Landranger map series
with the permission of the controller of
His Majesty's Stationery Office
Licence No. 100022432
Crown copyright.



SITE PHOTOGRAPH

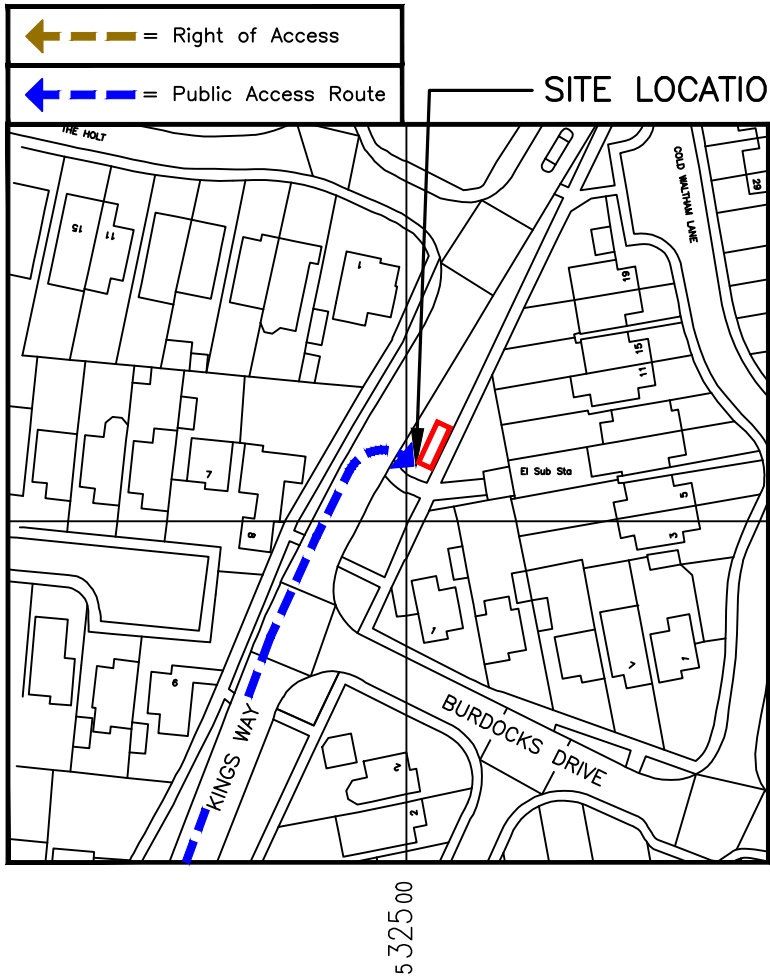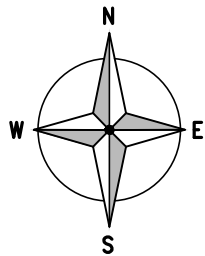

DETAILED SITE LOCATION
(Scale 1:1250)

Based upon Ordnance Survey map extract
with the permission of the Controller of
His Majesty's Stationery Office.
Crown copyright.
Licence No. 100022432

ALL DIMENSIONS ARE IN mm UNLESS NOTED OTHERWISE

N.G.R | E: 532502 | N: 118510

NOTES:

DIRECTIONS TO SITE:
HEAD SOUTH-WEST ON M23. CONTINUE
ONTO A23. TAKE THE A2300 EXIT TOWARDS
BURGESS HILL/HICKSTEAD/TWINEHAM. AT THE
ROUNDBABOUT, TAKE THE 2ND EXIT ONTO
A2300. AT CUCKFIELD RD ROUNDBABOUT,
TAKE THE 2ND EXIT AND STAY ON A2300.
AT THE ROUNDBABOUT, TAKE THE 1ST EXIT
AND STAY ON A2300. AT LINK RD
ROUNDBABOUT, TAKE THE 1ST EXIT ONTO
JANE MURRAY WAY/A273. AT SUSSEX WAY
ROUNDBABOUT, TAKE THE 2ND EXIT ONTO
SUSSEX WAY. AT THE ROUNDBABOUT,
CONTINUE STRAIGHT ONTO ROYAL GEORGE
RD. TURN RIGHT ONTO LONDON RD/B2036.
GO THROUGH 1 ROUNDBABOUT. AT THE
ROUNDBABOUT, TAKE THE 1ST EXIT ONTO
QUEEN ELIZABETH AVE/B2113. GO THROUGH
1 ROUNDBABOUT. AT THE ROUNDBABOUT, TAKE
THE 3RD EXIT ONTO KEYMER RD/B2113. AT
THE ROUNDBABOUT, TAKE THE 1ST EXIT ONTO
FOLDERS LN/B2113. AT THE ROUNDBABOUT,
TAKE THE 1ST EXIT ONTO KINGS WAY.
DESTINATION WILL BE ON THE RIGHT

B	POLE HEIGHT AMENDED	SH	TC	13/10/25
A	PLANNING ISSUE	AR	TC	01/08/25
REV	MODIFICATION	BY	CH	DATE



**united
living**
connected

United Living Connected
4 Clearwater, Lingley Mere Business Park, Lingley Green
Avenue,
Great Sankey, Warrington, WA5 3UZ
t. 44 (0)151 420 4128
www.unitedliving.co.uk



cornerstone

Cell Name				Opt.
KINGS WAY NORTH				A
Cell ID No				
CSID	—	VF	✓	TEF
201271	—			74631
Project No.	—	TM Cell ID	—	N/A
20127121	—			—

Site Address / Contact Details

KINGS WAY
BURGESS HILL
WEST SUSSEX
RH15 0EA

Drawing Title:				
SITE LOCATION MAPS				
Purpose of issue:				Dwg Rev:
PLANNING				
Drawing Number:				
100				B
Surveyed By:		Original Sheet Size:		Pack Issue:
PL		A3		
Drawn:	Date:	Checked:	Date:	
AR	01/08/25	TC	01/08/25	B