



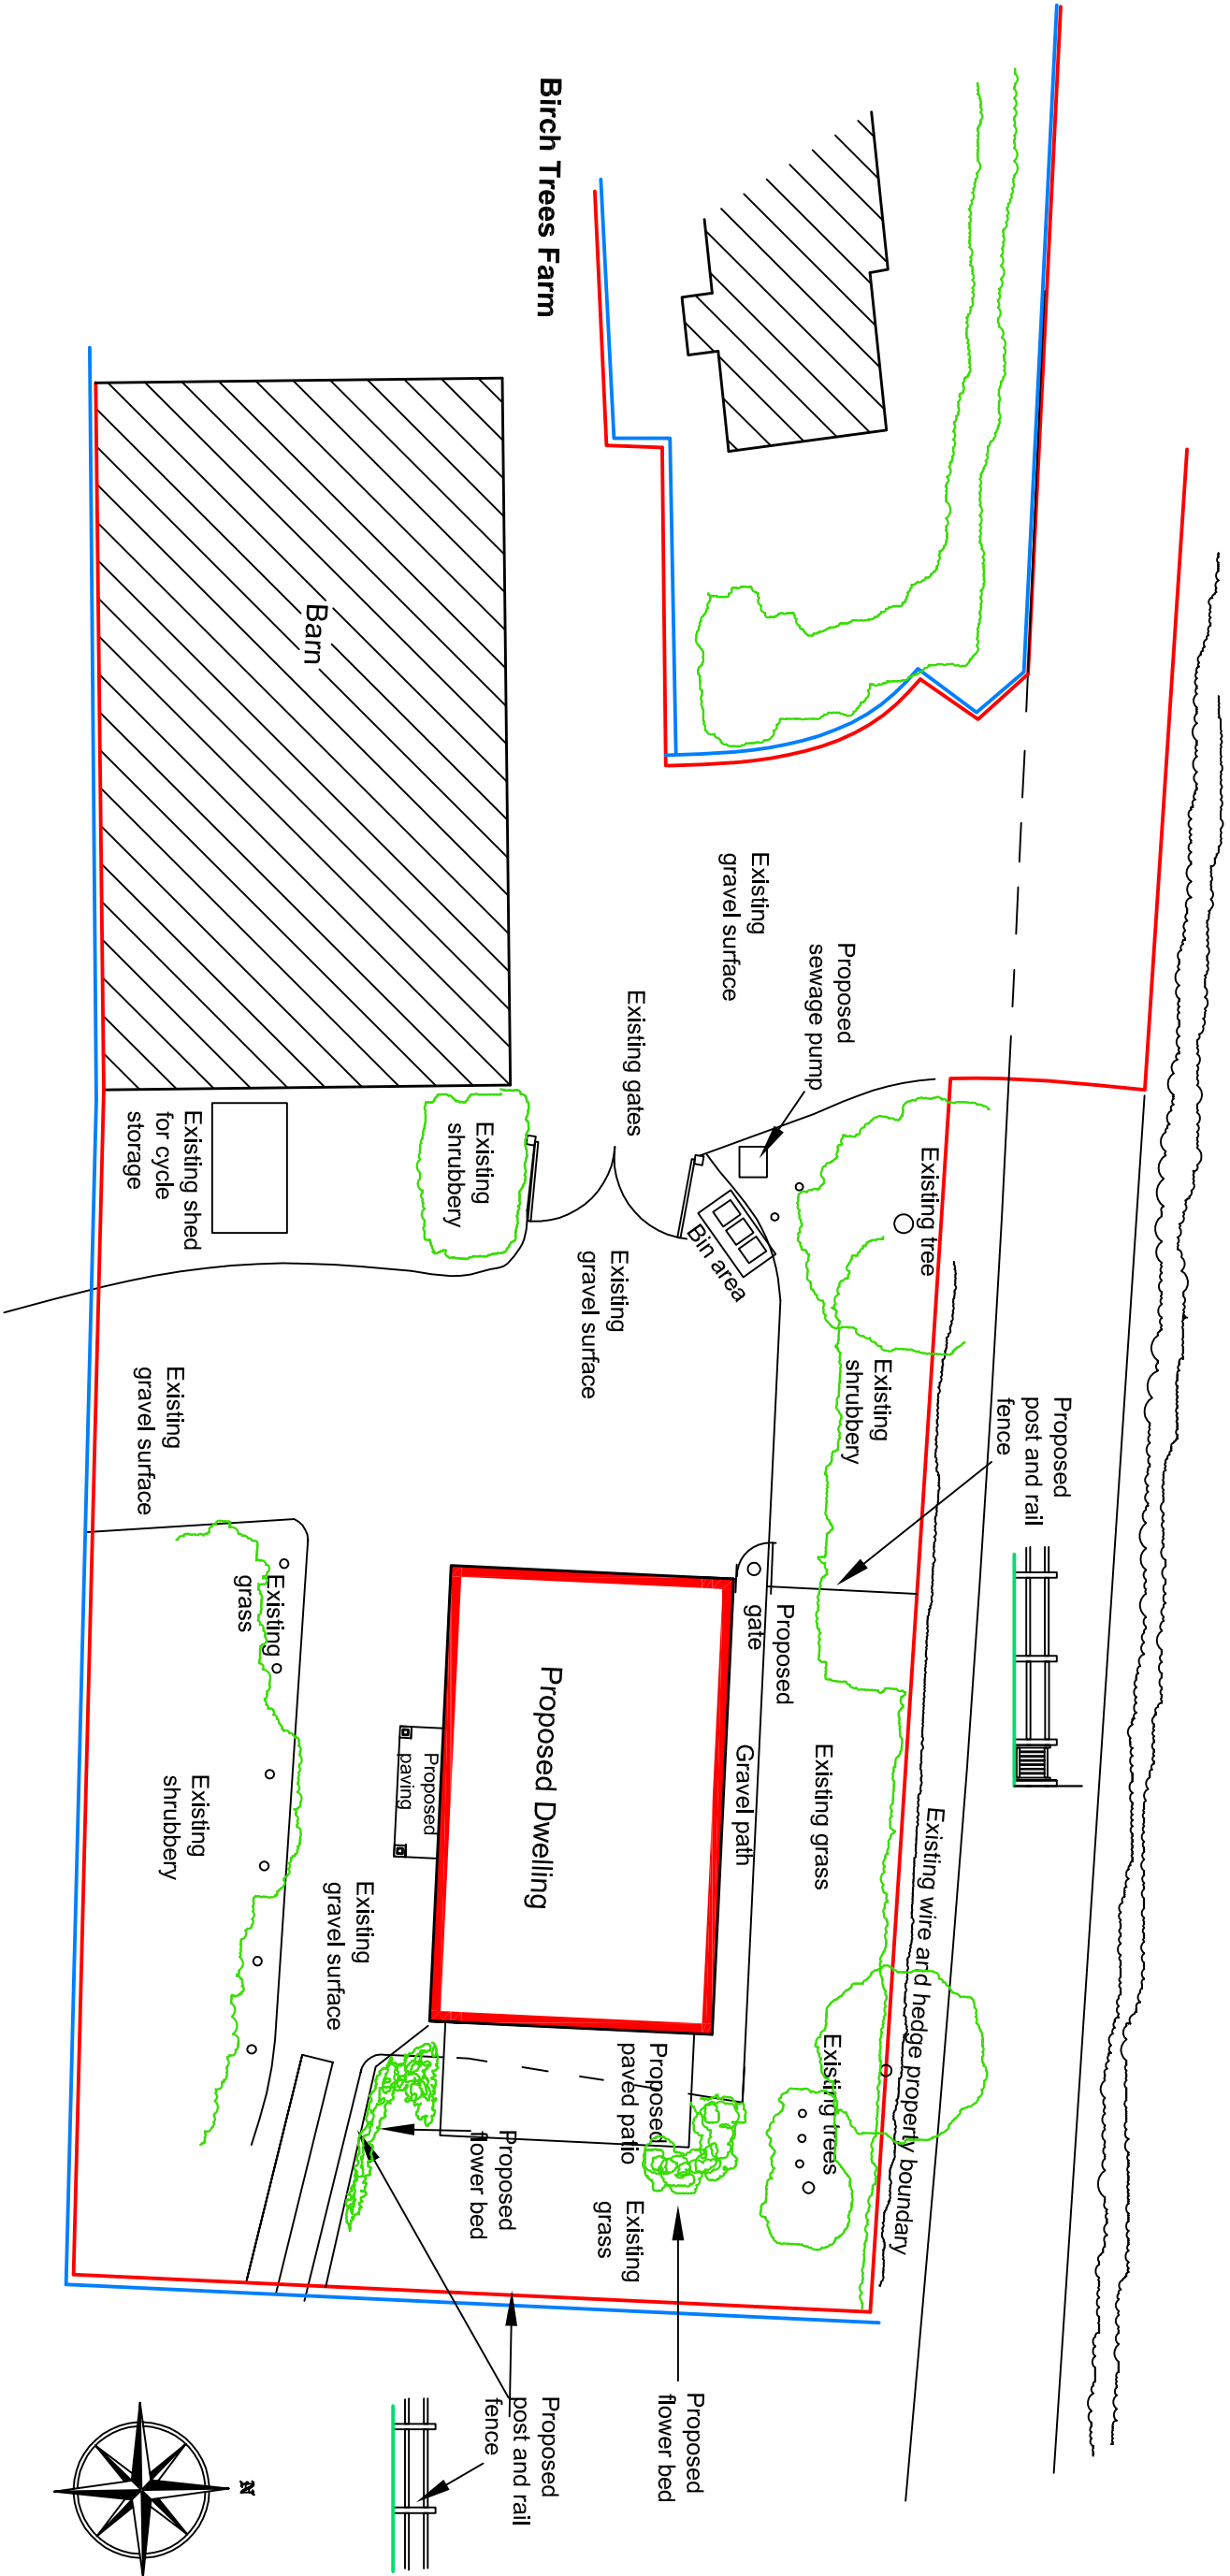

Block Plan 1:200 @ A3

REVISIONS .	DATE .

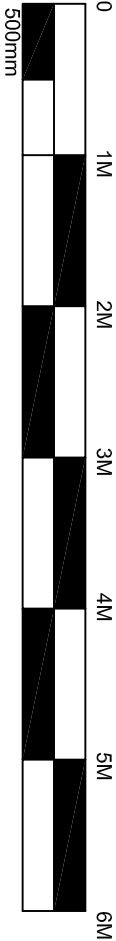

MIKE HILL

ARCHITECTURAL SERVICES

Croom Cottage London Road East Hoathly Lewes East Sussex BN8 6EL
Tel : 01825 840296 e-mail hill304@btinternet.com

Project : Proposed Dwelling

Client : MRS A. HEADFORD.

BIRCH TREES FARM
Cuckfield Road, Ansty.

Drawing : Landscaping Proposal Drawn By : MGH

Scale : 1:200 @ A3 Drawing No : 2325/LP

Date : January 2026 Revision :