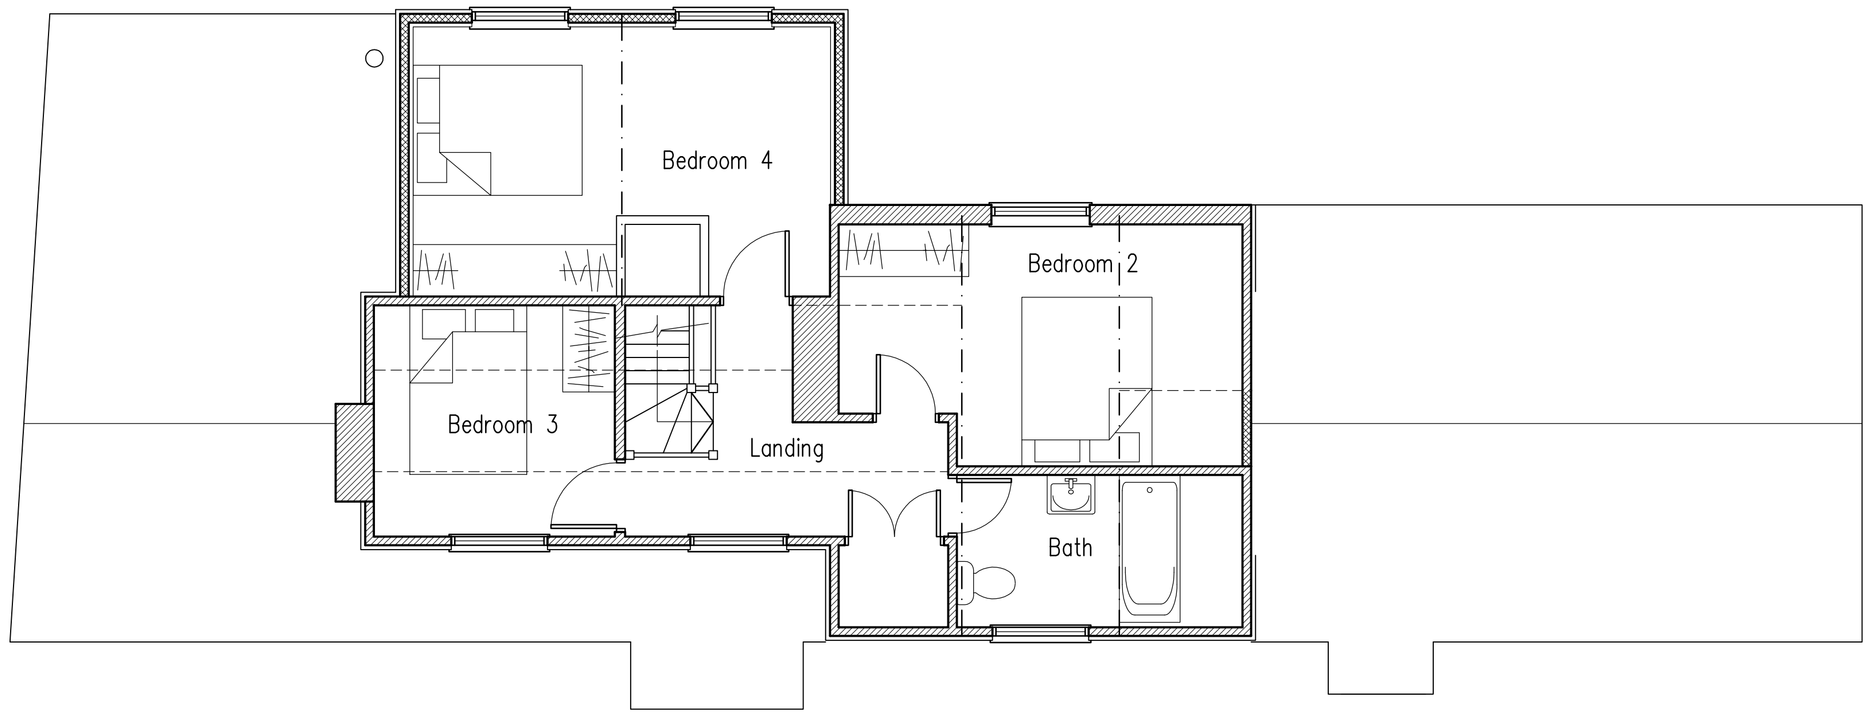

First Floor Plan

As Proposed
1:50

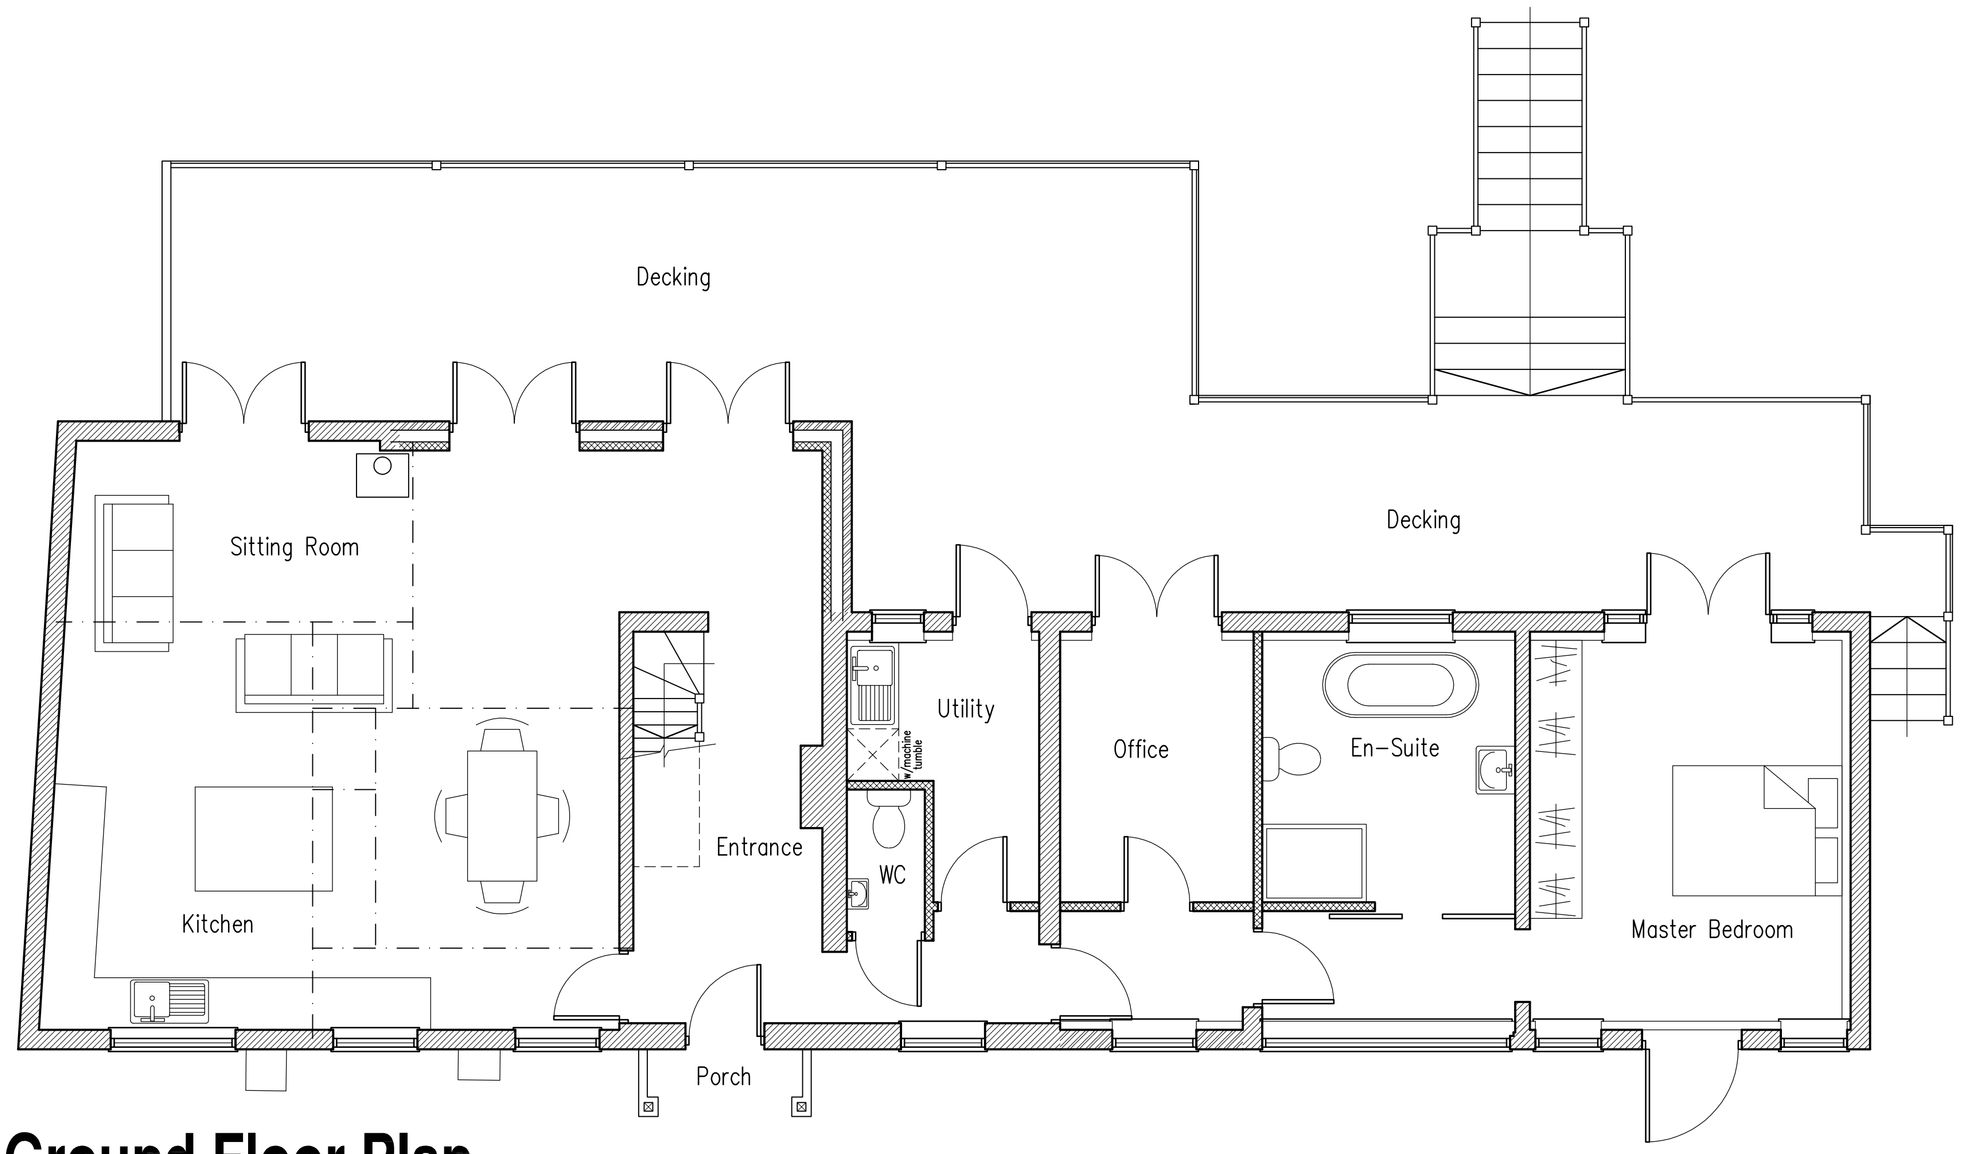

Ground Floor Plan

As Proposed
1:50

1m 2m 3m 4m 5m
1:50 Scale Bar

F	Feb 2026	Log burner added
E	Feb 2026	Plans amended
D	Feb 2026	Amended to clients comments
C	Jan 2026	Amended to clients comments
B	Oct 2025	Amended to clients comments
A	Sept 2025	Amended to clients comments

Project:
Proposed Extension at:
Bentley Cottage
Wickham Hill
Hurstpierpoint

Drawing title:
Floor Plans as Proposed

Client:
Acton / Hillier

Copyright of:
Clive Voller Associates
Chartered Building Surveyors
15 Station Road
Burgess Hill
West Sussex
RH15 9DE
Tel: 01444 871010
Fax: 01444 870099
Web: www.clivevoller.com

Scale:
1:50 @ A1

Date:
Sept 2025

Drawn:

Drg. No. 4138-05

Rev'n F