
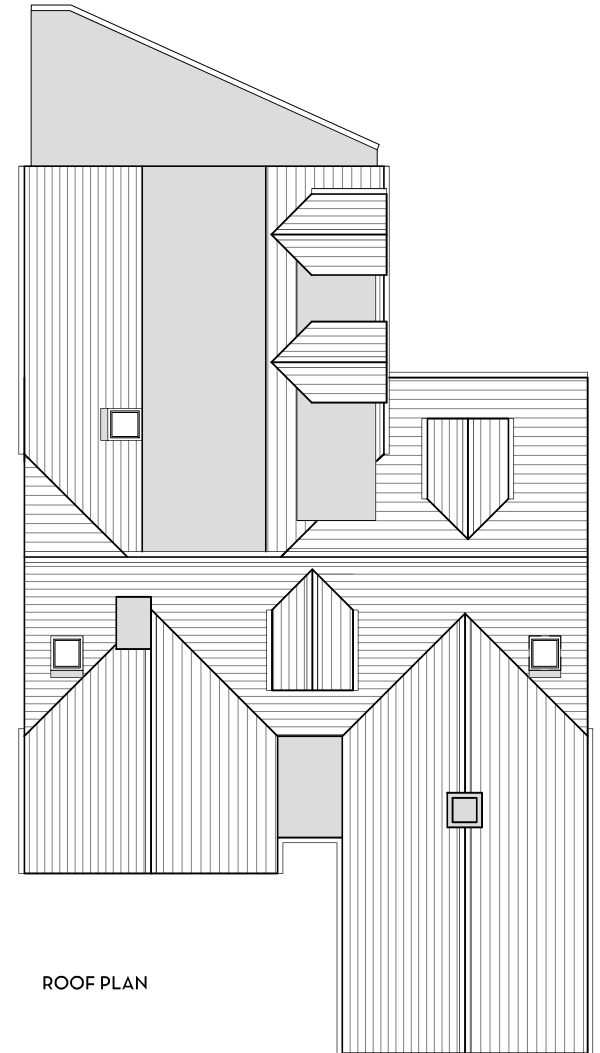
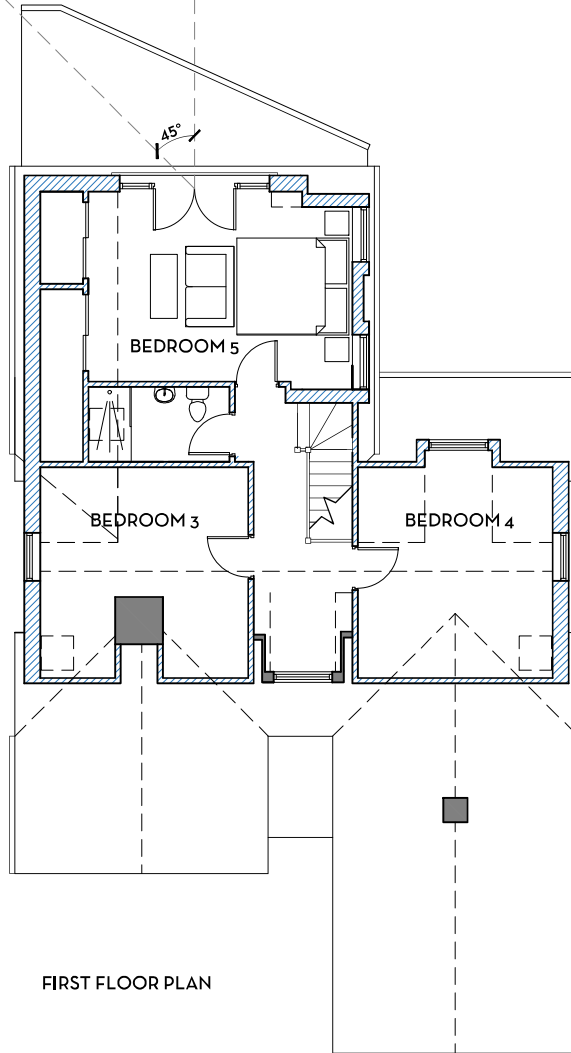


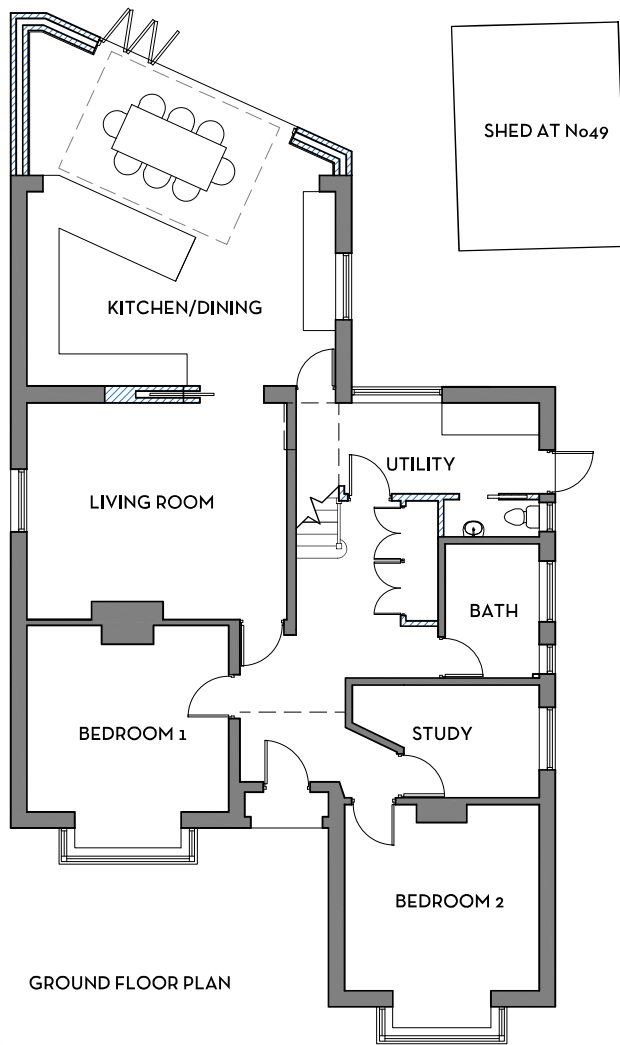

REVISIONS

ref	date	drawn
A	20/12/24	KMM
B	05/03/25	KMM

DESIGN INTENT ONLY NOTES FOR CONSTRUCTION:

1. Dimensions shall be checked and verified prior to work being commenced on site.
2. This drawing is issued for the sole and exclusive use of the named recipient. Distribution to any third party is on the strict understanding that no liability is accepted by KM Architecture for any discrepancies, errors or omissions that may be present and no guarantee is offered as to the accuracy of the information shown.

KM ARCHITECTURE CHARTERED ARCHITECT

46 VALEBRIDGE DRIVE
BURGESS HILL
WEST SUSSEX
RH15 0RW

07862 093 254
kelly@kmarchitecture.co.uk
www.kmarchitecture.co.uk

job

51 LEYLANDS ROAD
BURGESS HILL
WEST SUSSEX
RH15 8AF

PLANNING
DRAWING

title

PLANS AS PROPOSED

scale 1:100 @ A3

date 18/12/24

drawn KMM checked XX

drawing number 2076_00_13

revision B