


NOTES:

- 1) PROPOSED BRICK SECTIONS TO BE CONSTRUCTED USING BRICK FROM THE REMOVED SECTION OF OUTBUILDING. BRICK FINISH TO BE NATURAL, AS PER CURRENT CONSTRUCTION DRAWINGS
- 2) FOR WINDOW SECTIONS PLEASE REFER TO WINDOW DETAIL DRAWINGS

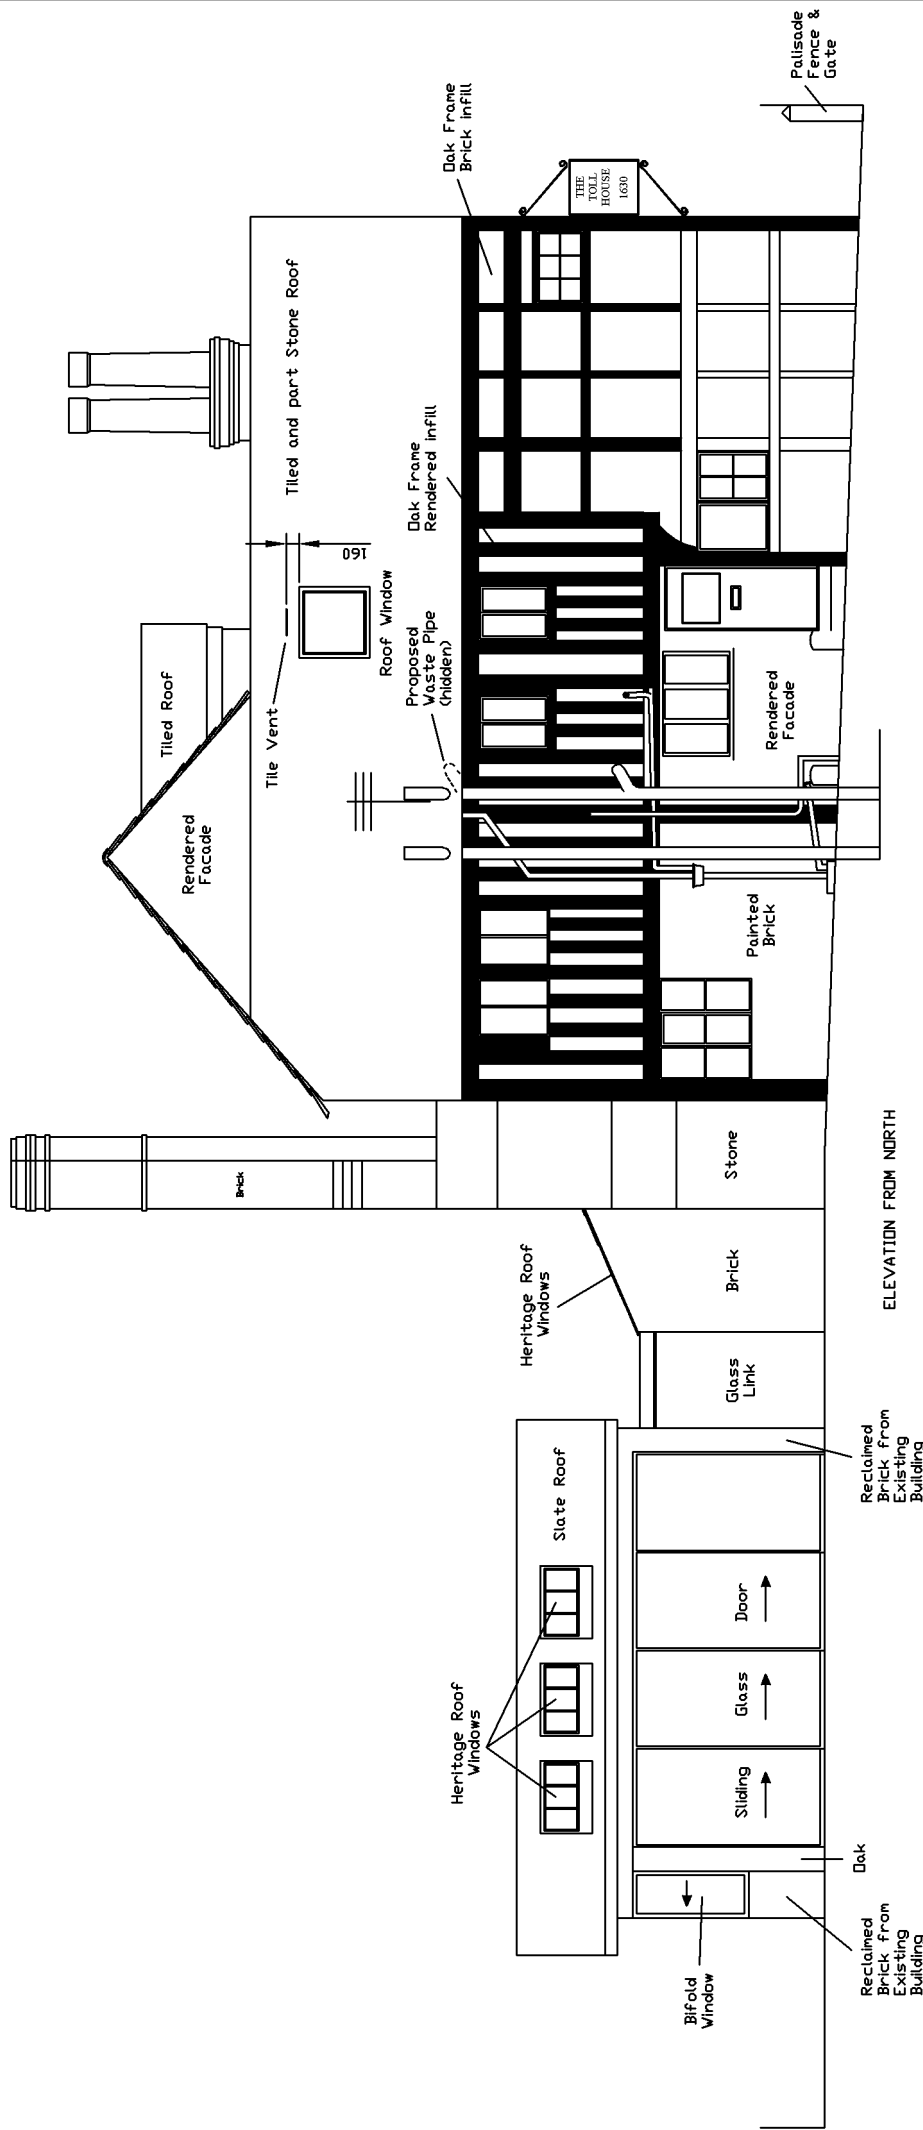

Rev	Date	Reason for Issue	Author	Checked	Approved
06	15-JAN-2025	FOR INFORMATION	JP	EB	EB
05	29-OCT-2024	FOR INFORMATION	JP	EB	EB
04	19-AUG-2024	FOR INFORMATION	JP	EB	EB
03	16-OCT-2023	FOR INFORMATION	JP	EB	EB
02	27-MAR-2023	FOR INFORMATION	JP	EB	EB
01	18-NOV-2022	FOR INFORMATION	JP	EB	EB

EXISTING
BOUNDARY
PROPOSED

THE TOLL HOUSE

PROPOSED - ELEVATION FROM NORTH

JONATHAN PEREZ & EMMA BURROWS
THE TOLL HOUSE
56 HIGH STREET
LINDFIELD
SUSSEX
RH16 2HL
T 07835 709 345
E jonathanperez@gmail.com

DRAWING NUMBER	SHEET	SCALE	PAPER SIZE
56HS-001	P-01	1:100 (A4)	A4