




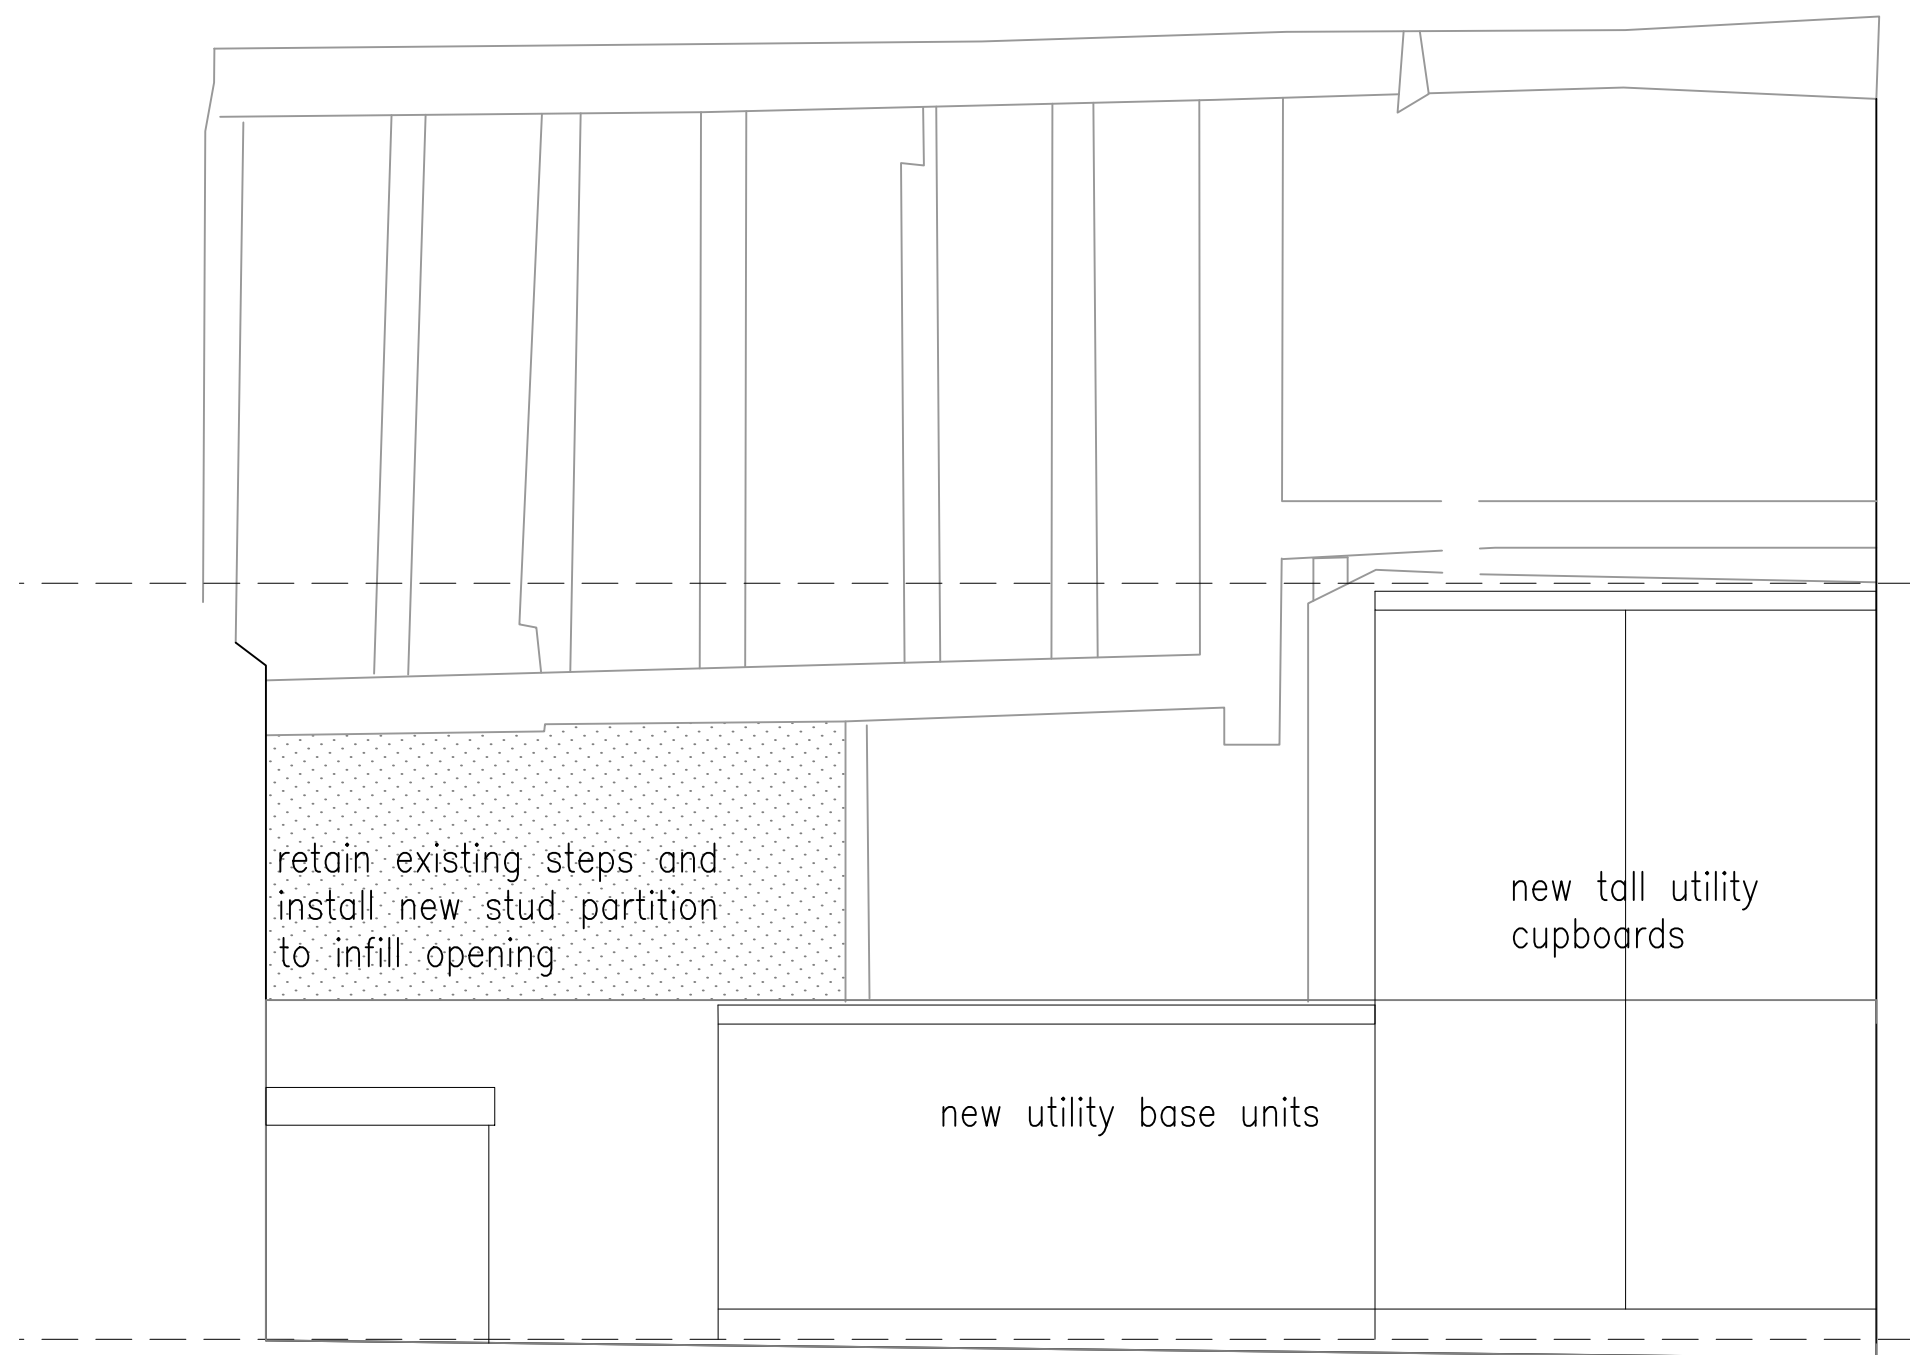


Elevation 1
1:20

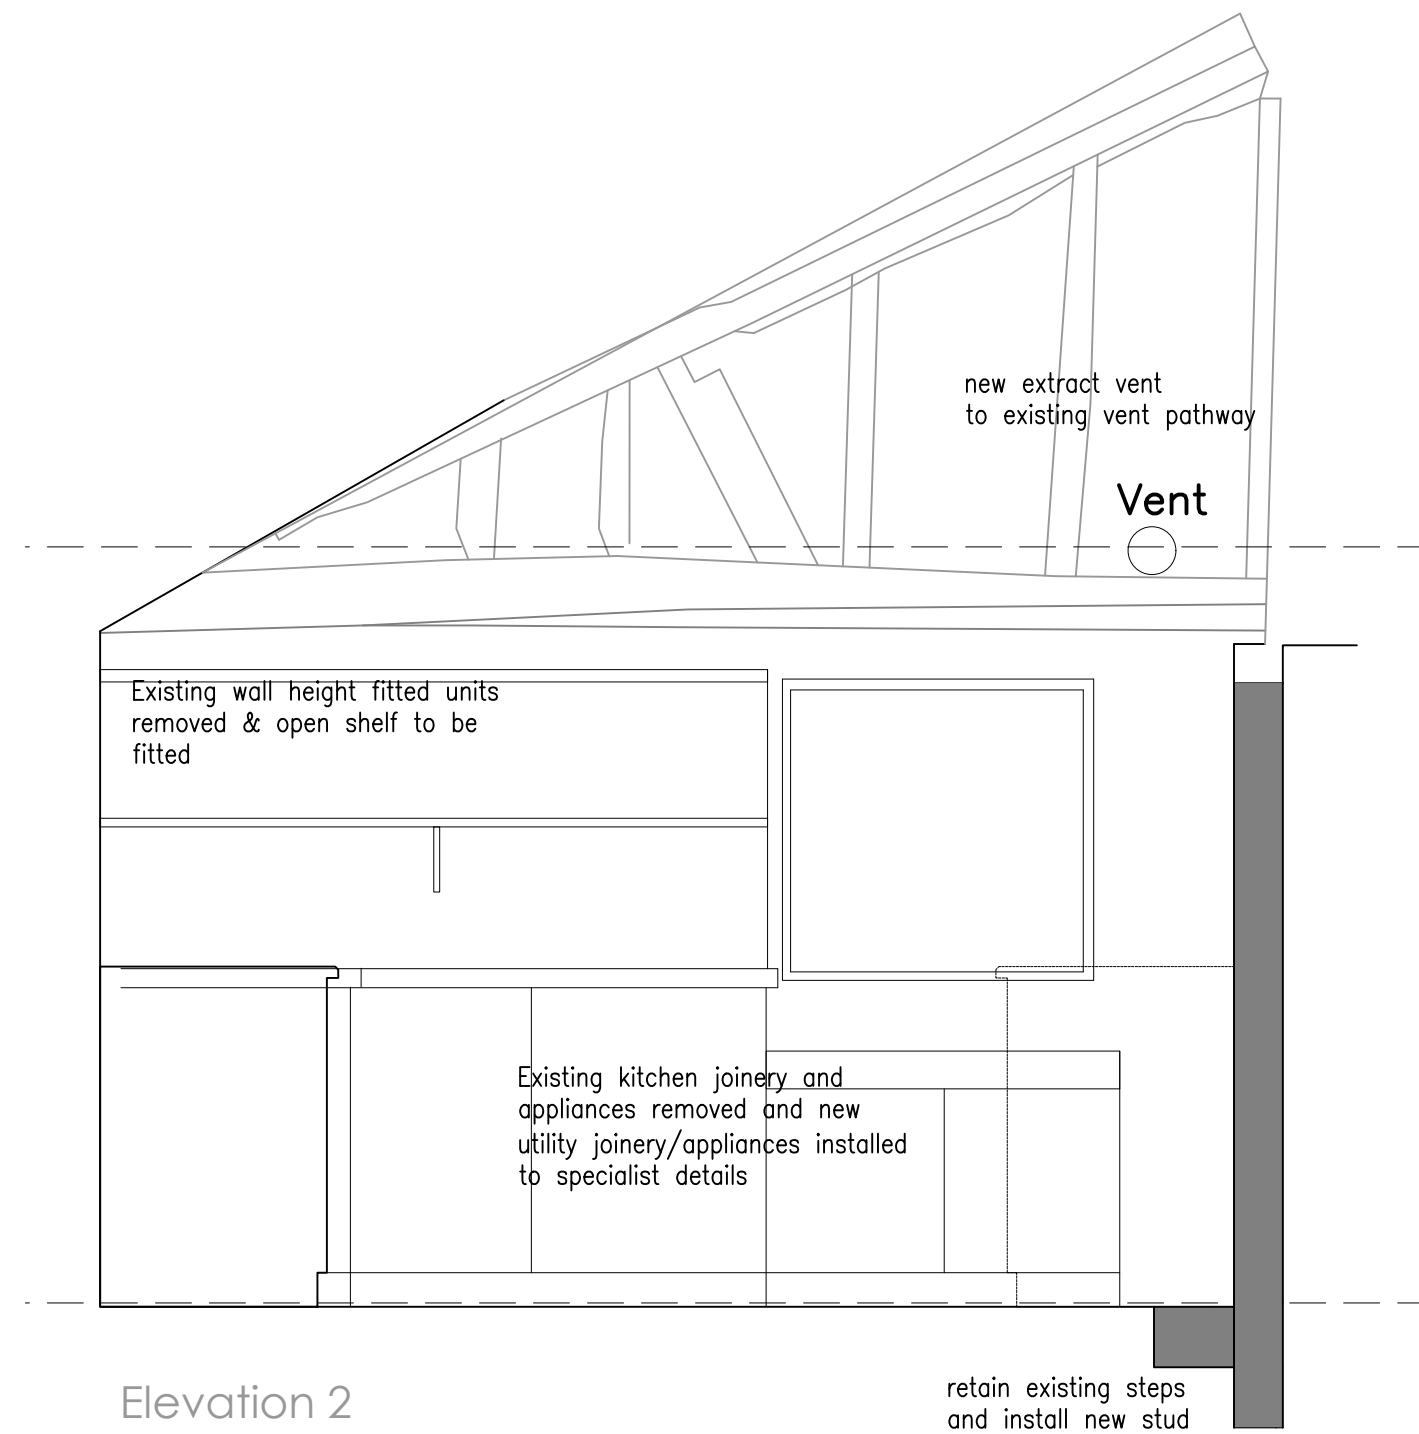


Elevation 2
1:20

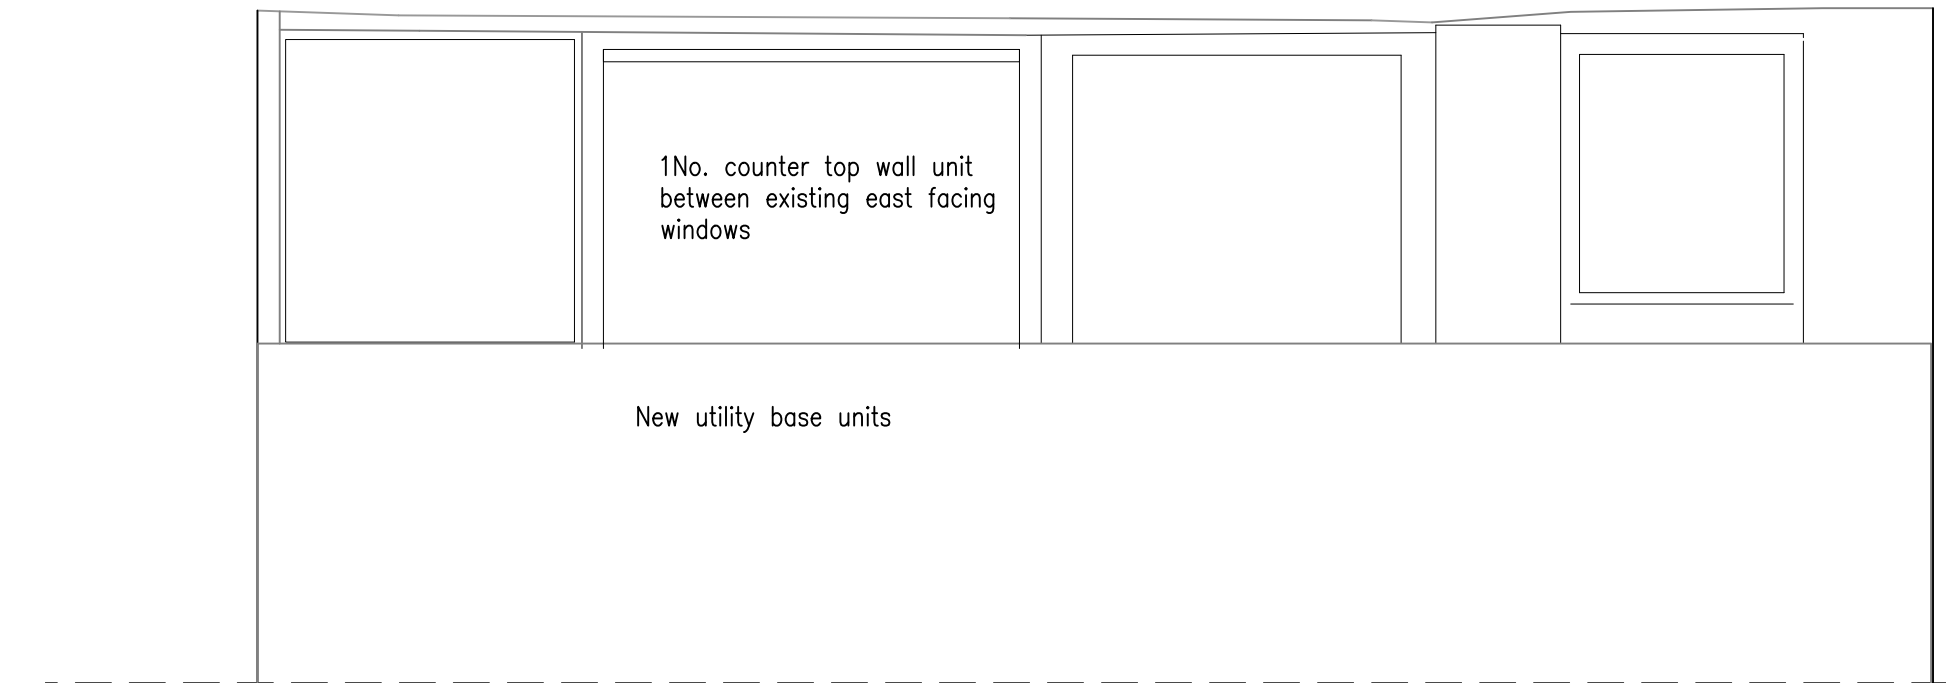


Elevation 3
1:20

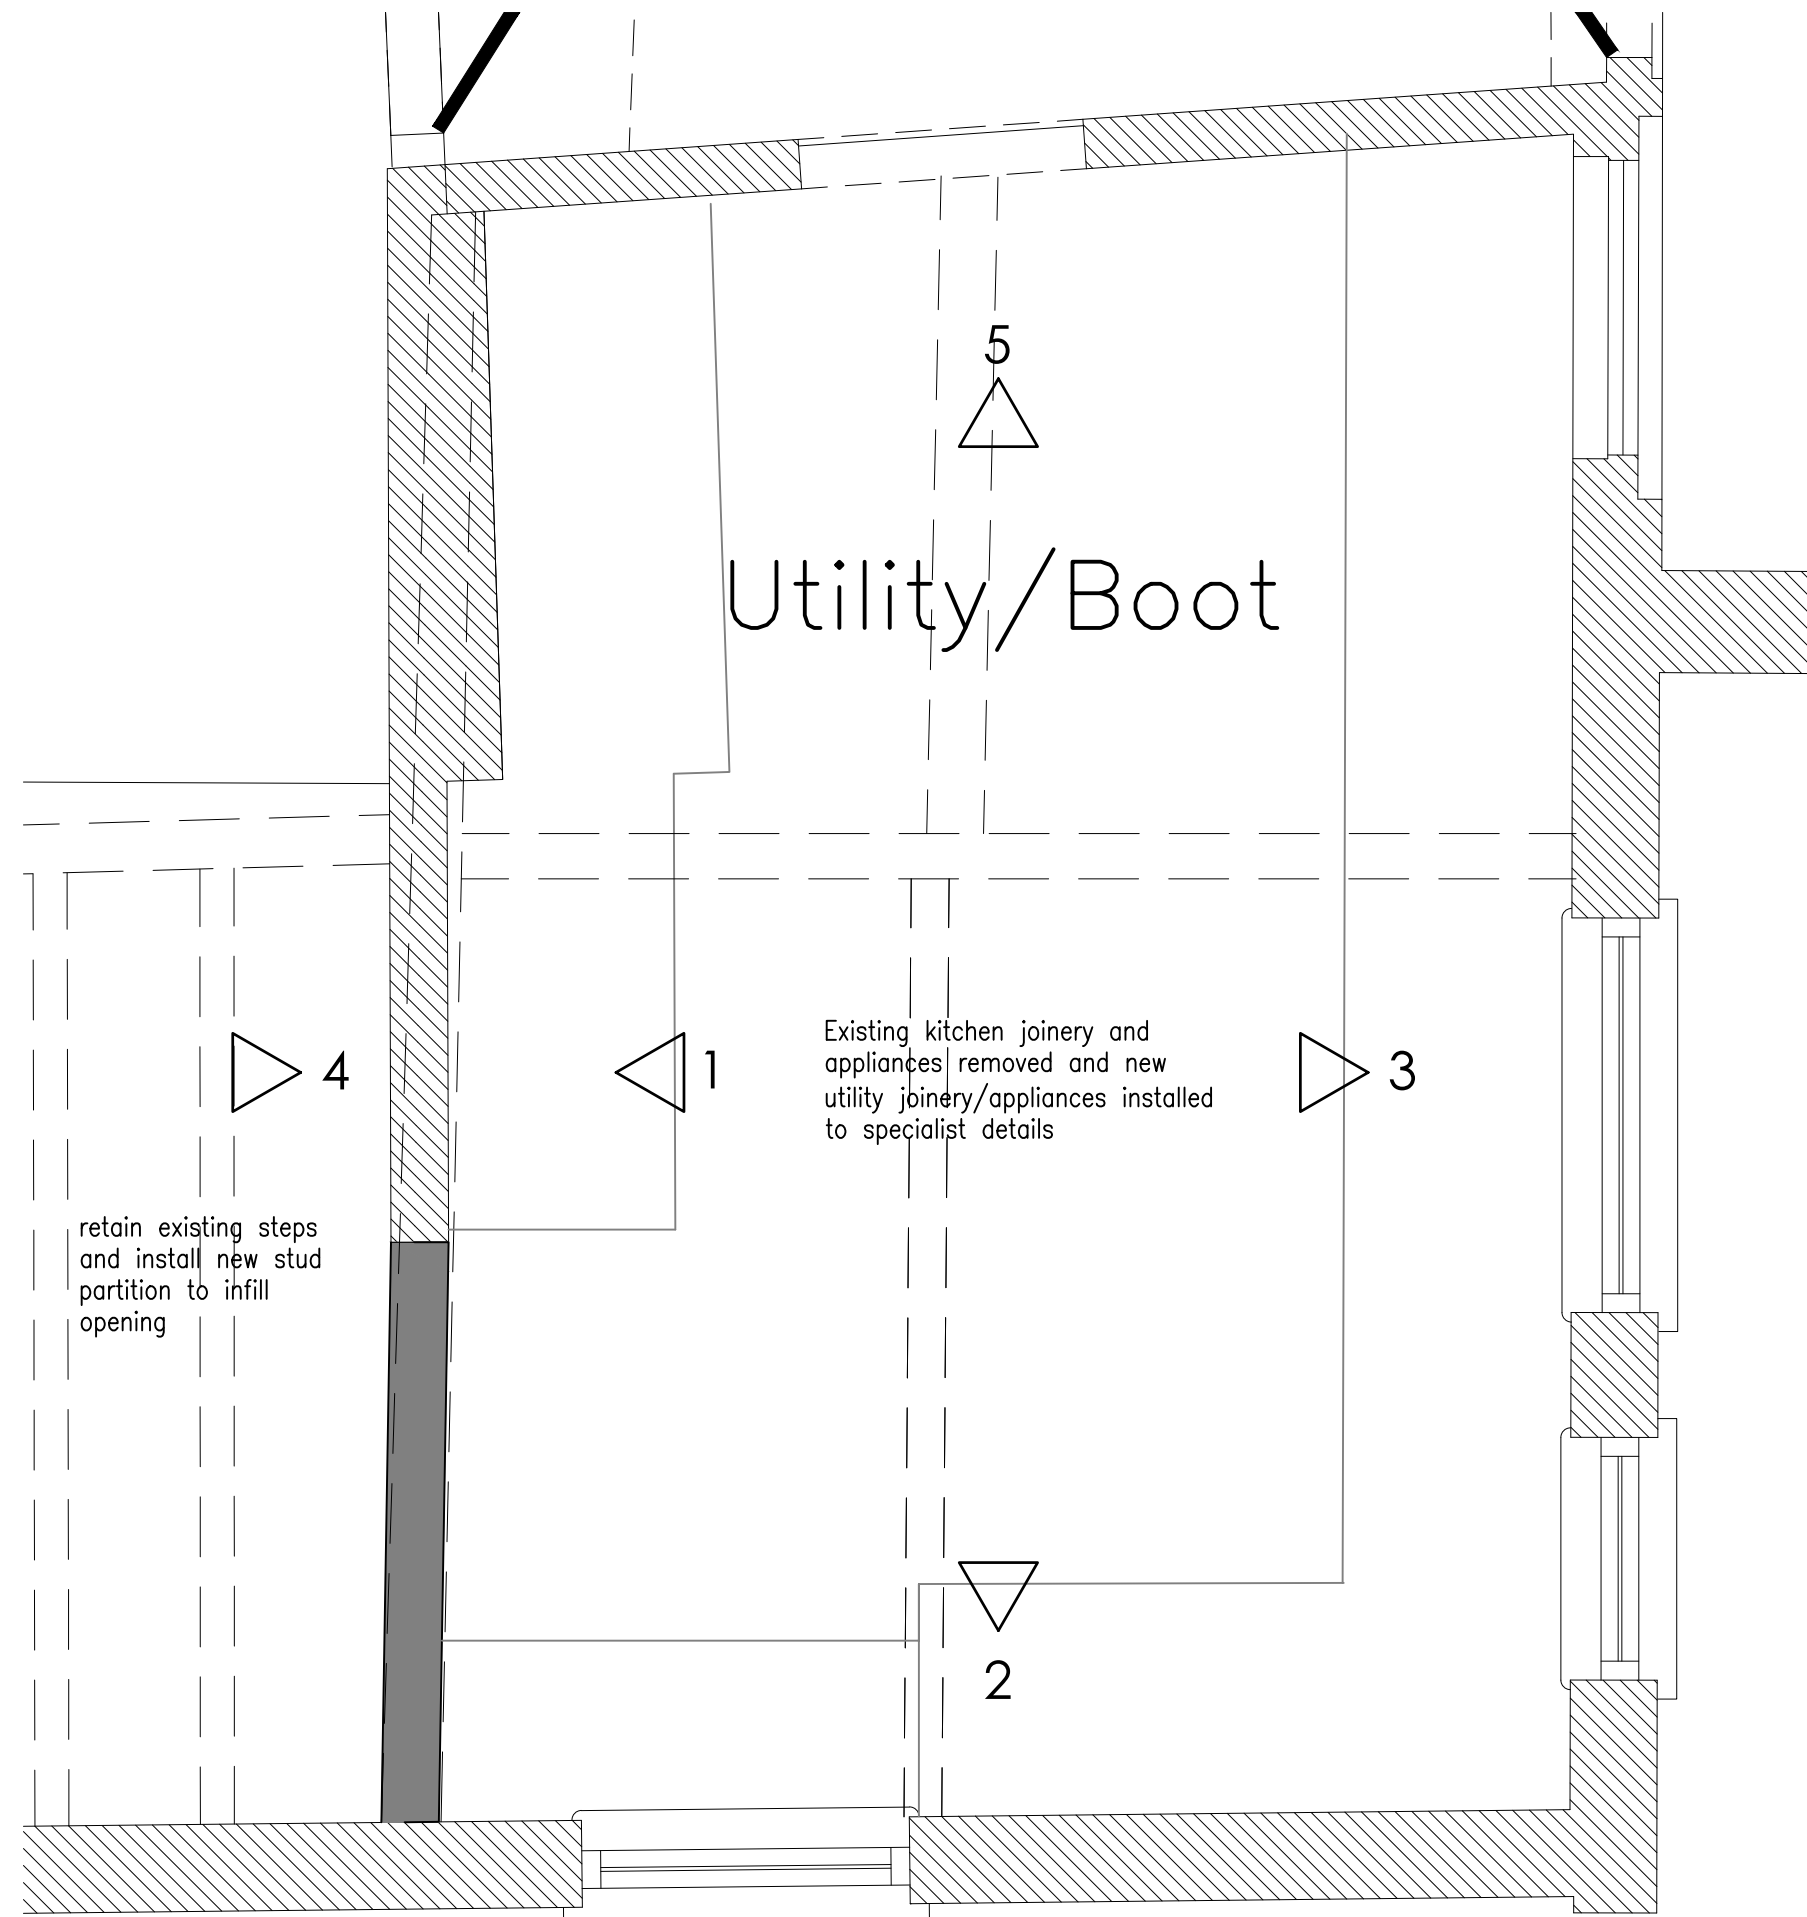

Plan 1:20

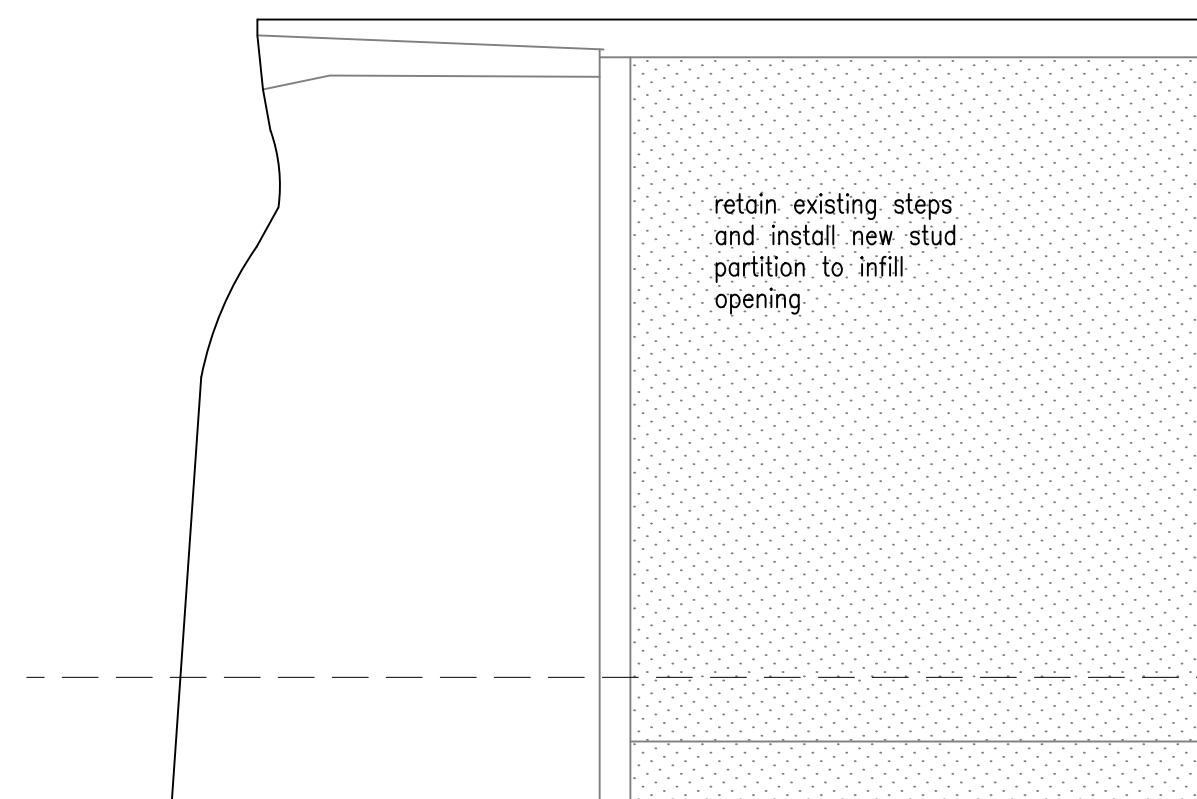

Elevation 4
1:20

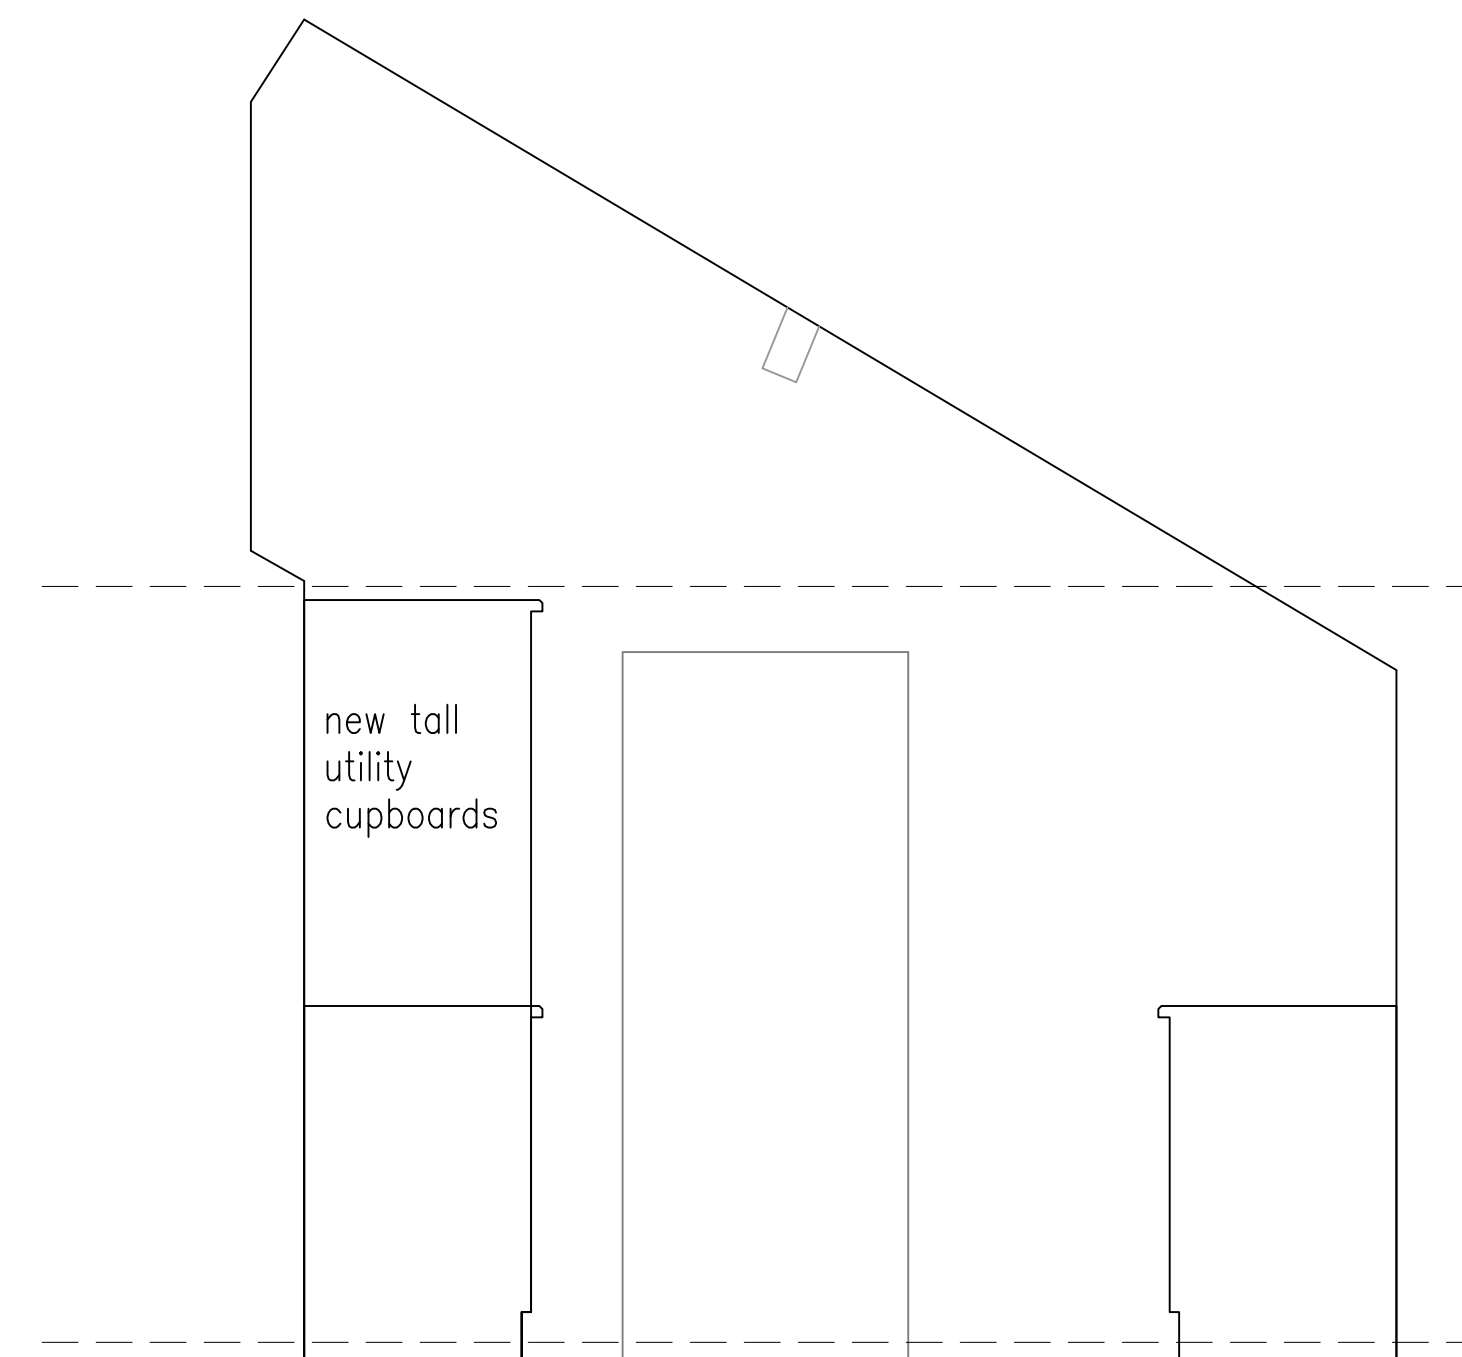

Elevation 5
1:20

rev.	date	comment
amendments		
klaarchitects		
client		
Mr & Mrs M. McGahan		
job		
Strouds Church Lane Horsted Keynes, RH17 7AY		
drawing number		
308.PL.03		
drawing title		
Internal Elevations Proposed Utility Room		
date	scale/original sheet size	RIBA work stage
March 26	1:20	n/a
Do not scale off drawing. Check all dimensions or details before all work is commenced. All goods materials workmanship to conform with current building regulations BS5 and CDM. Copyright KLA Architects Ltd.		
KLA Architects limited 57 Perland Road Horward Heath West Sussex BN11 1PJ	Telephone 07712 448 942 email kla.architects@gmail.com www.klaarchitects.co.uk	Company No. 633821 Registered Office 57 Perland Road Horward Heath, BN11 1PJ