


General Notes


Drawing to be read in conjunction with all other drawings and specifications.
Do not scale off drawings. Use figured dimensions only.
All levels and dimensions to be checked on site. Any discrepancies to be immediately brought to the attention of Amorphous Design.
Responsibility cannot be accepted for alterations or changes without prior acknowledgement from Amorphous Design.

Notes


REV	NOTES	DATE	BY	AUTH
-	For Information	29.11.2024	-	JS

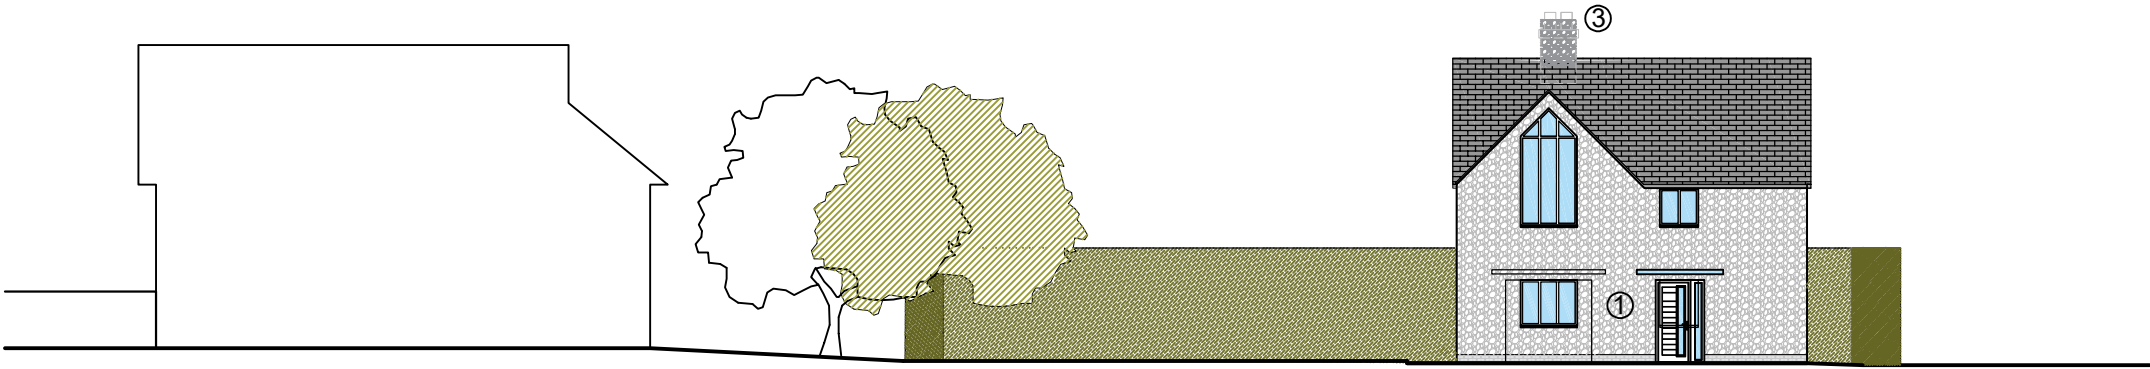

1 EAST ELEVATION

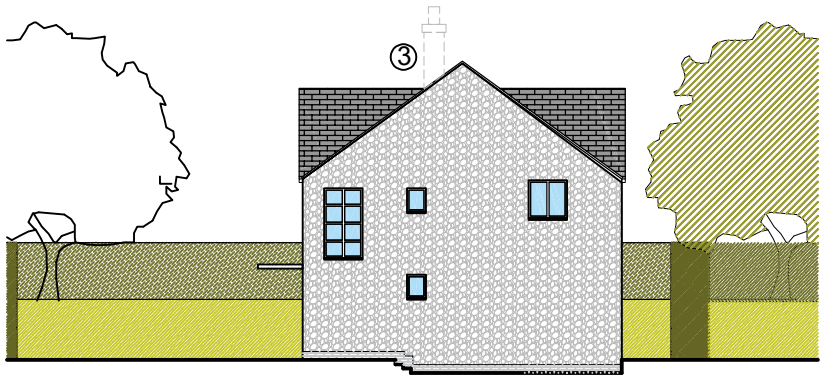

2 NORTH ELEVATION

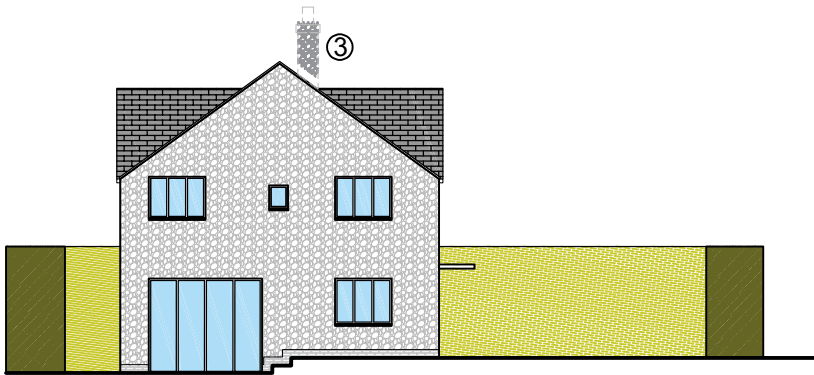

3 SOUTH ELEVATION



4 WEST ELEVATION

Material Key



Dark Grey Roof Tiles



Flint

- ① Window and door interchanged
- ② New access door and 2 pain window in cohesion with glazing above
- ③ Faux chimney removed

Due to unforeseen site conditions, the FFL along the east elevation is raised byonly 20cm. The dwellinghouse is still consented planning report DM/10/4539 and DM/24/0407.

AMORPHOUS DESIGN

architecture interiors

44 Pitcairn Road, Mitcham, CR4 3LL
+44 (0) 203 322 8568
jay@amorphous-d.com
www.amorphous-d.com

Planning

TITLE
Previously Consented Elevations

Site Near Barn Cottage

SCALE AT A1:	SCALE AT A3:	DRAWN	ISSUED
1:100	1:200	AD	AD
JOB NO.	DRAWING	REV	
NOV 2024	870	A1-216	-