
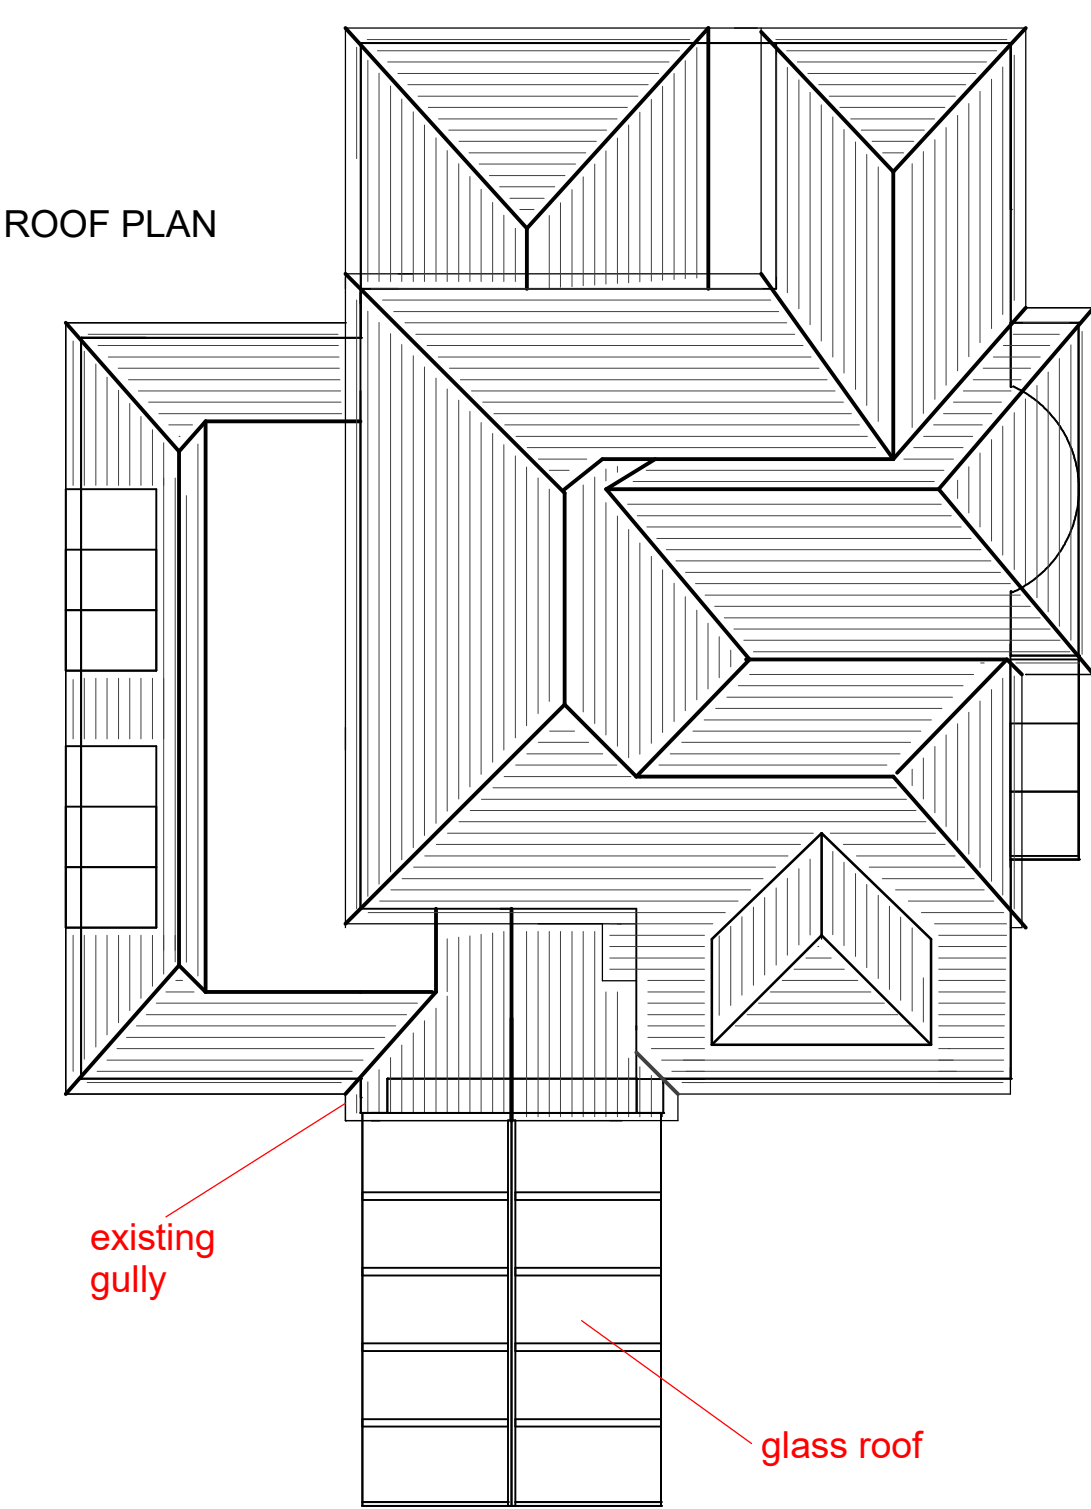
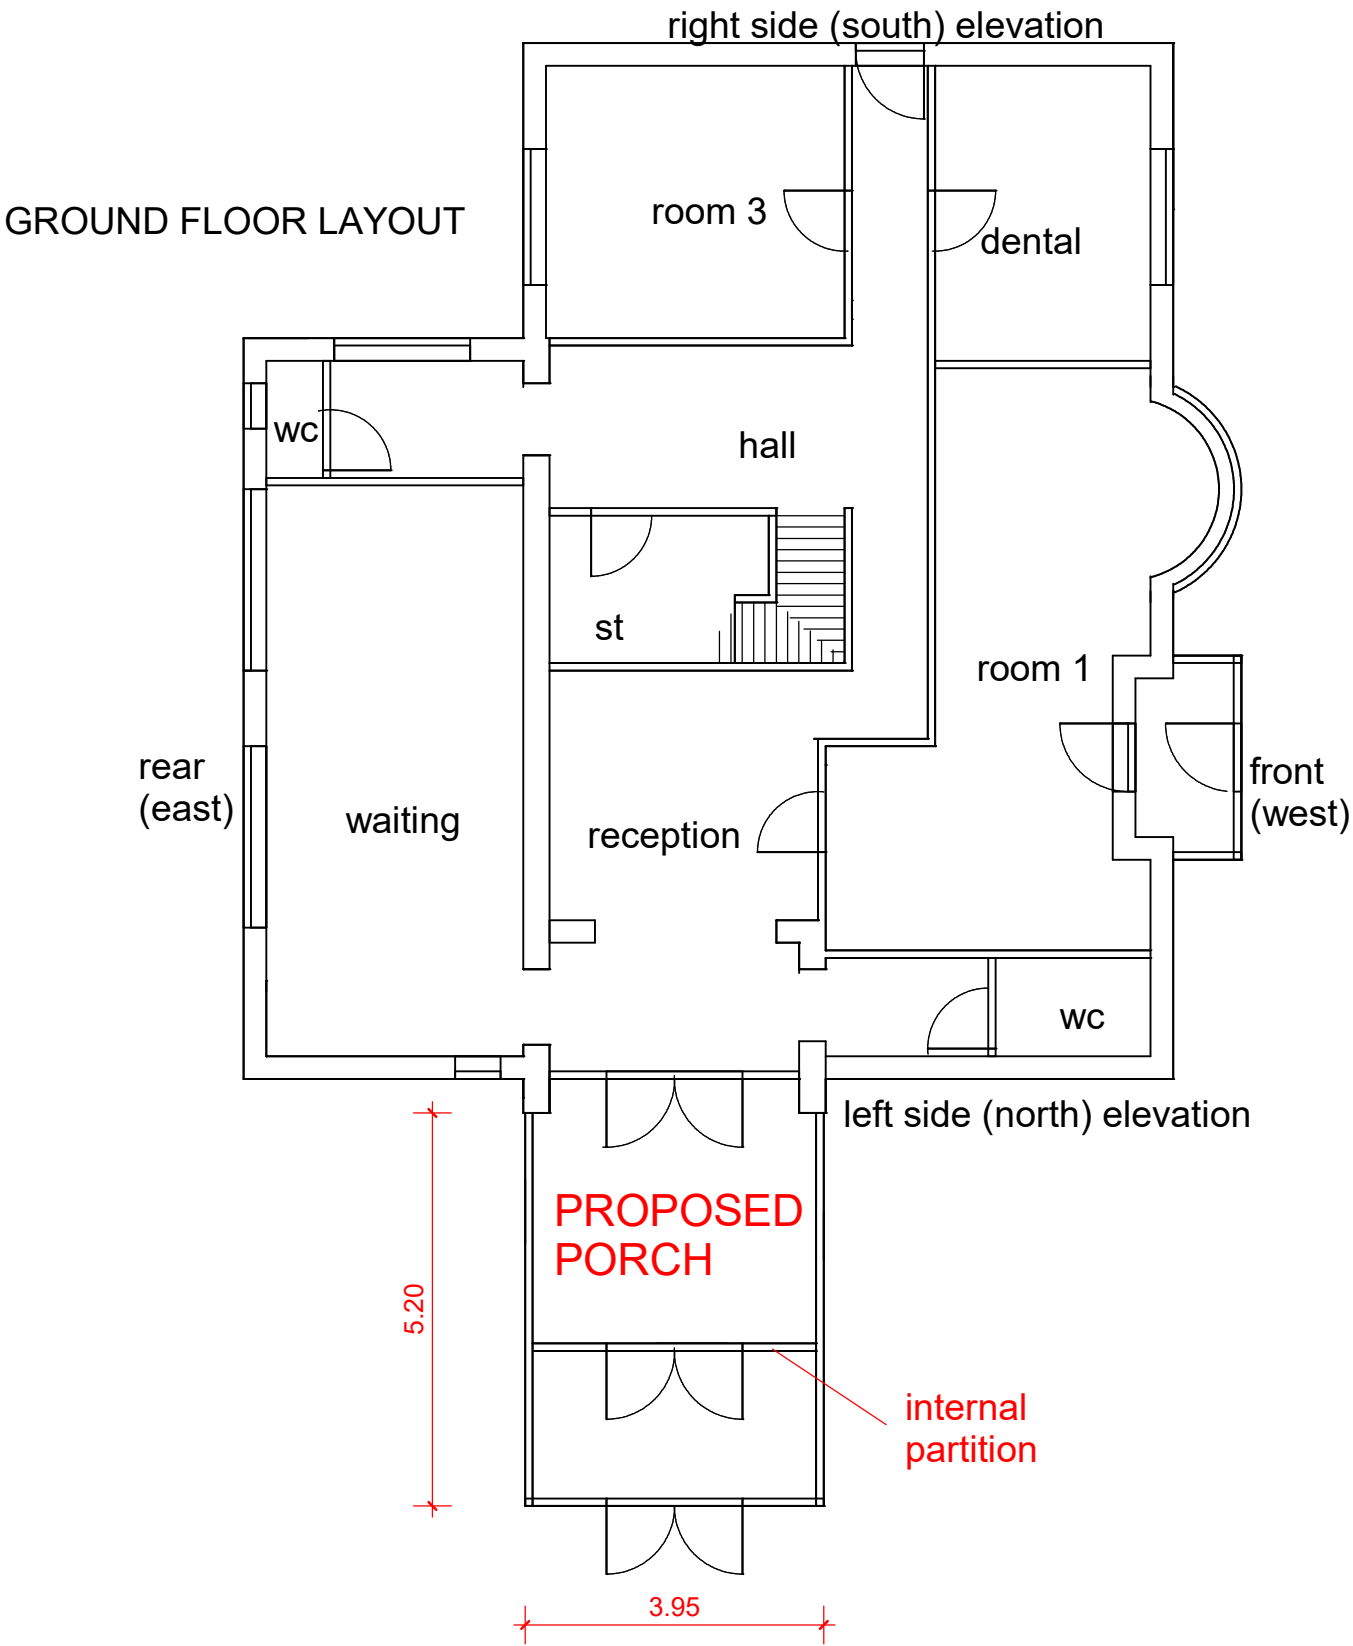


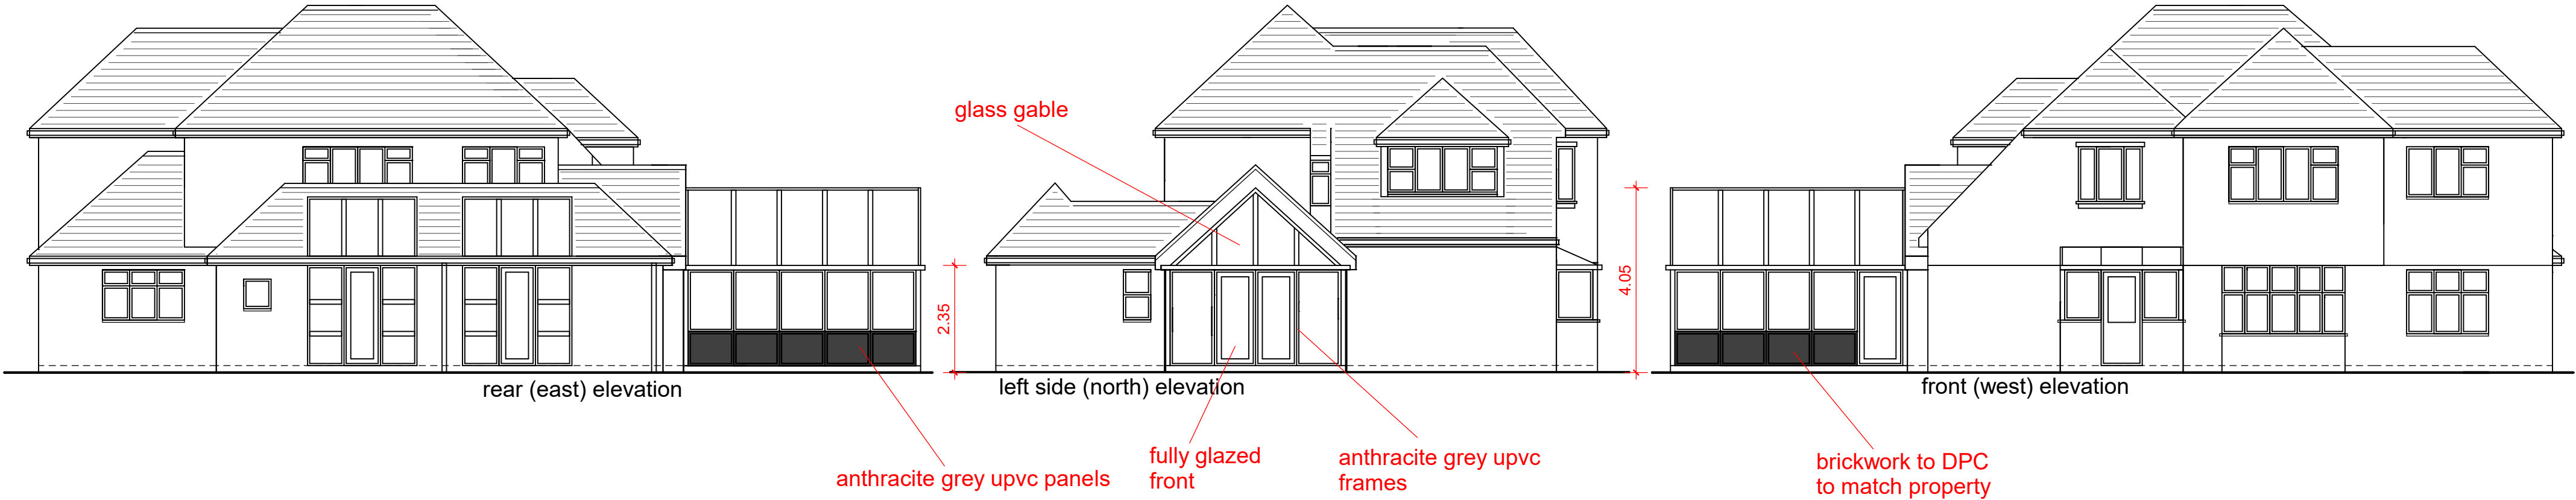

PROPOSED ENTRANCE PORCH
width 3.95m, projection 5.2m, hgt to eaves 2.35m, hgt to ridge 4.05m
brickwork to DPC to match property, frames anthracite grey upvc,
glazing clear, low anthracite grey upvc panels to side elevations,
roof material glass

drainage to existing gully, boundary treatments to remain same