



SW ELEVATION




SE ELEVATION




NE ELEVATION



NW ELEVATION

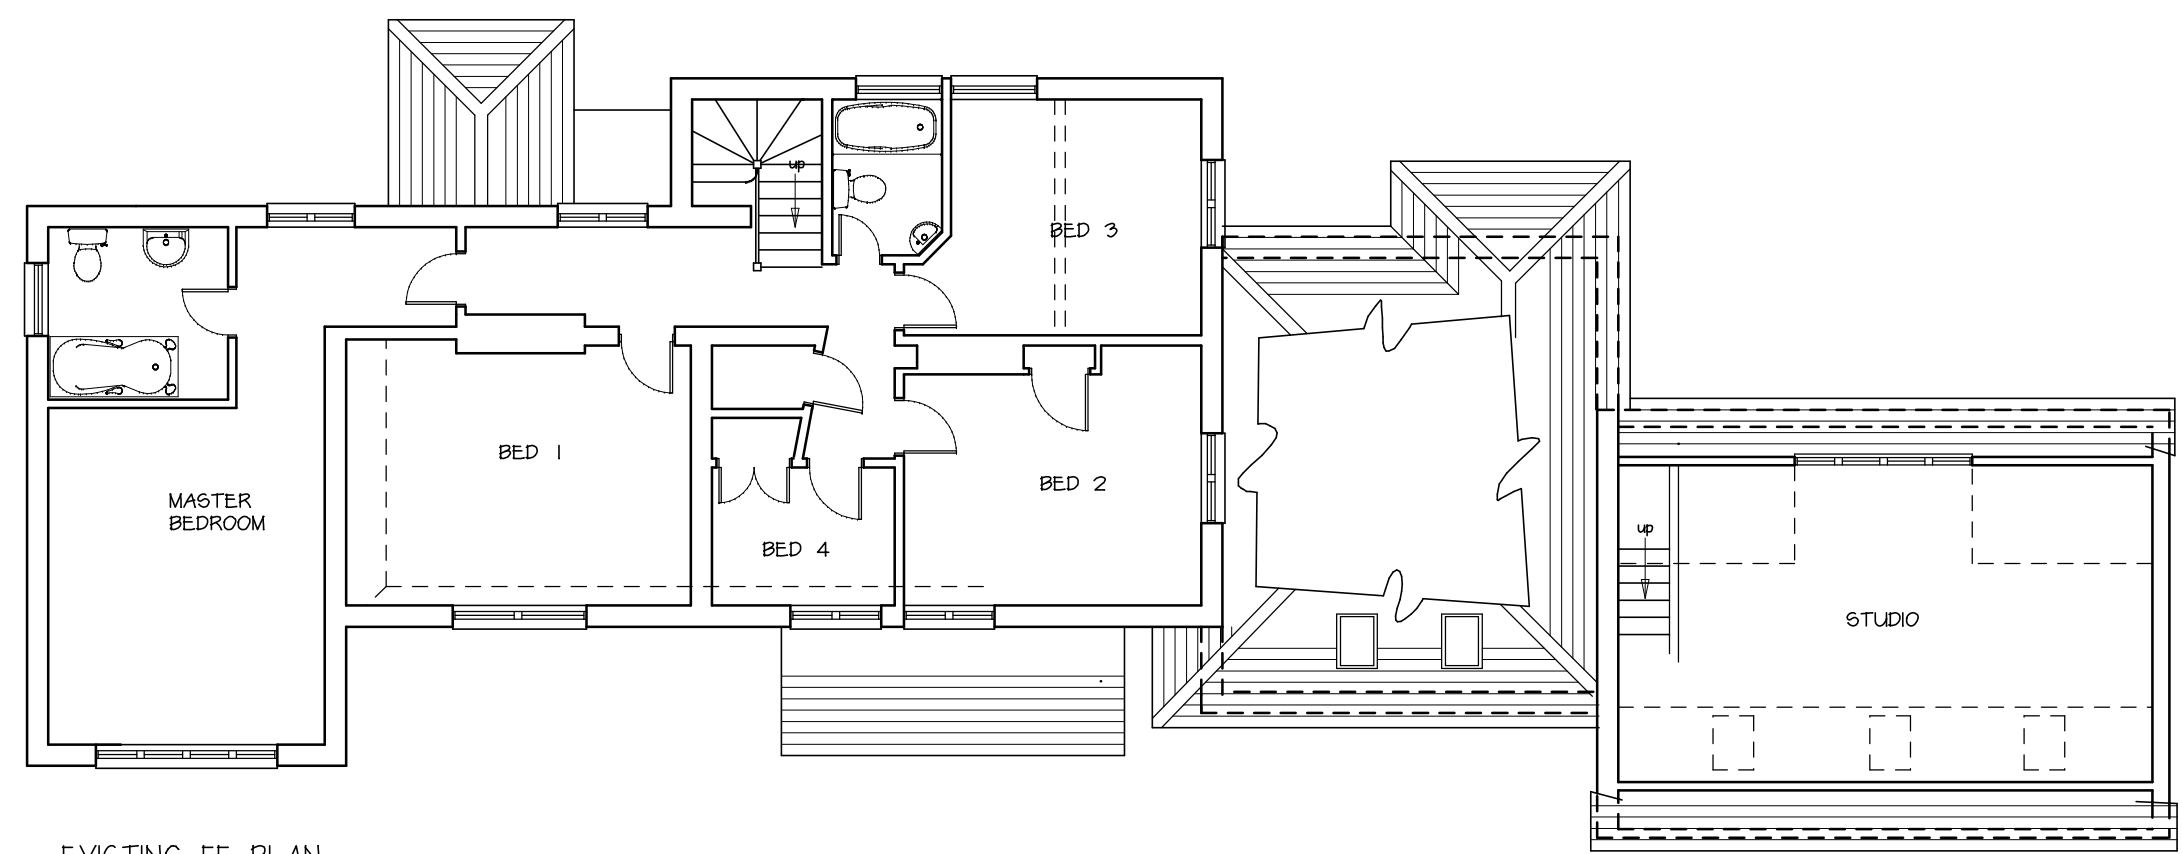

EXISTING FF PLAN

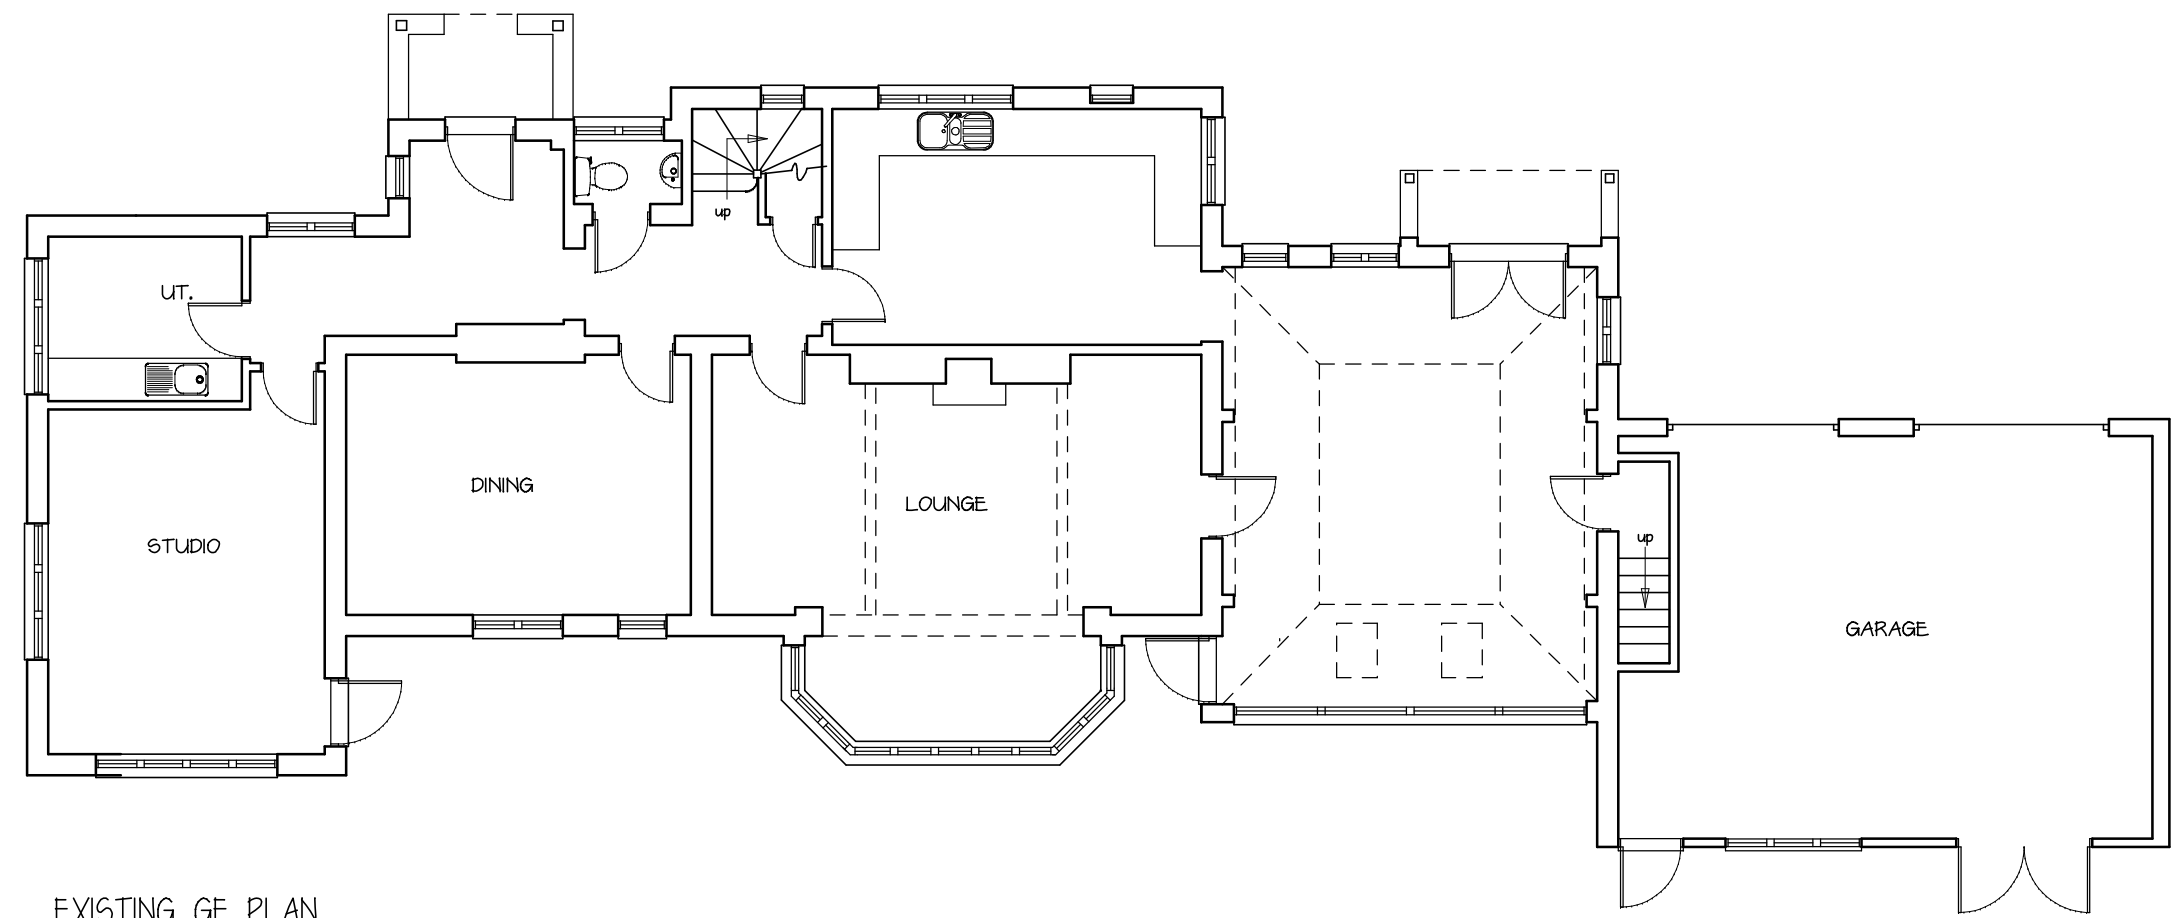

EXISTING GF PLAN

EXISTING LAYOUT		
proposed extn & alts		
33 Denman's Lane		
Lindfield		
for M Lewry Esq		
scale	1:50,1:100@A1	drawing no. 129.26.02b
date	May 26	
drawn		