



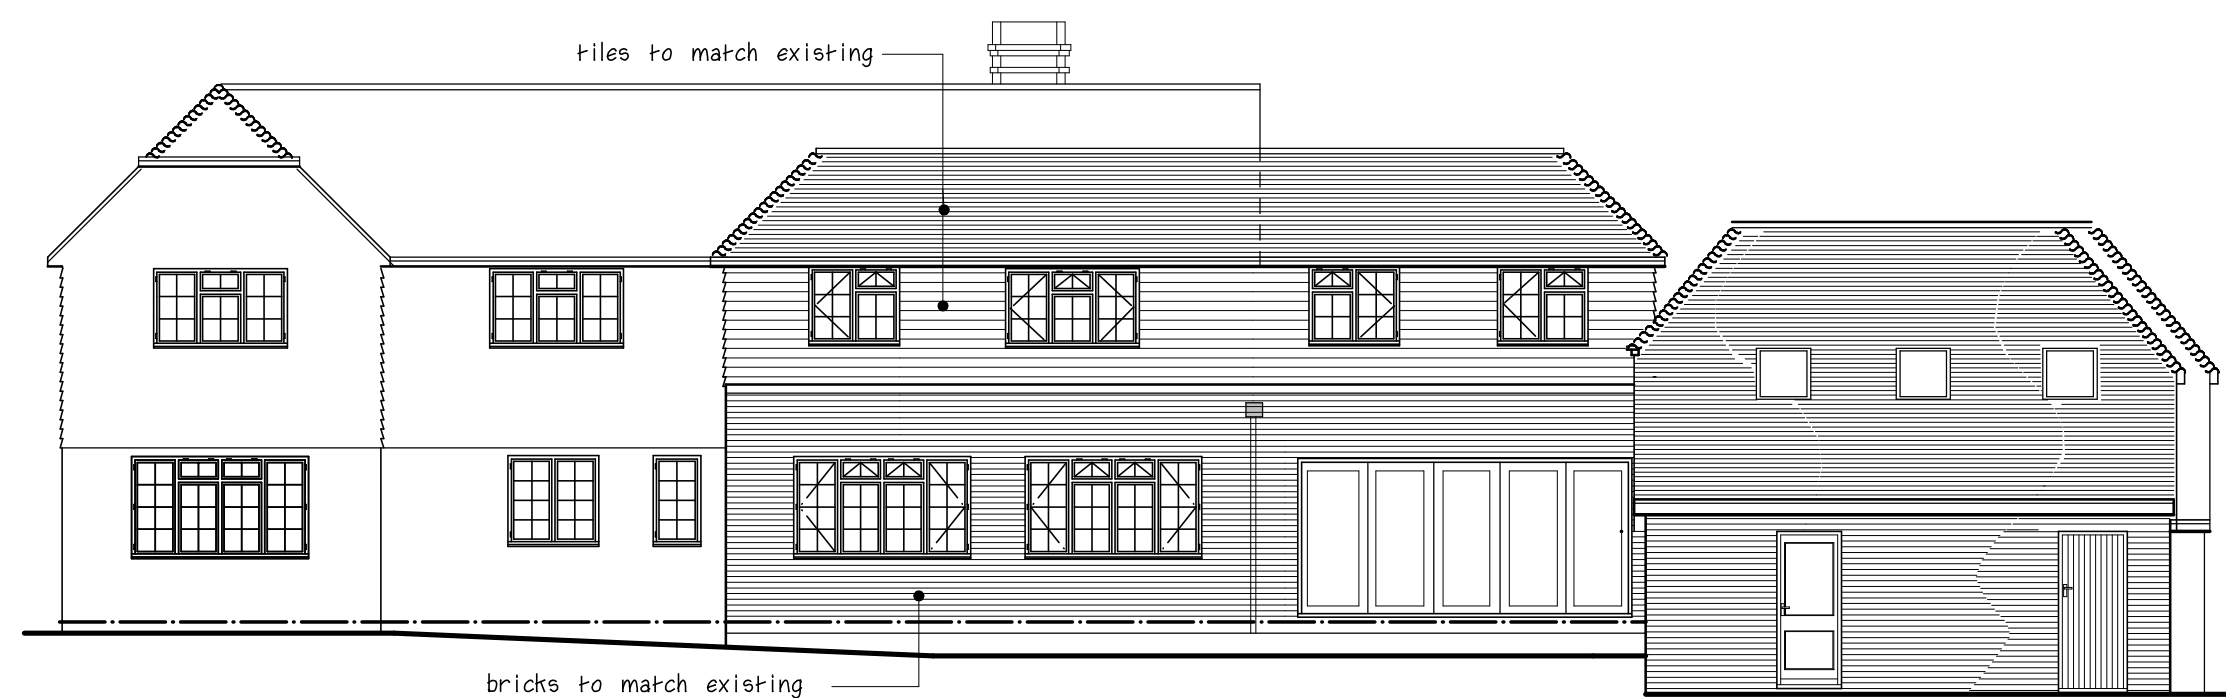


SW ELEVATION

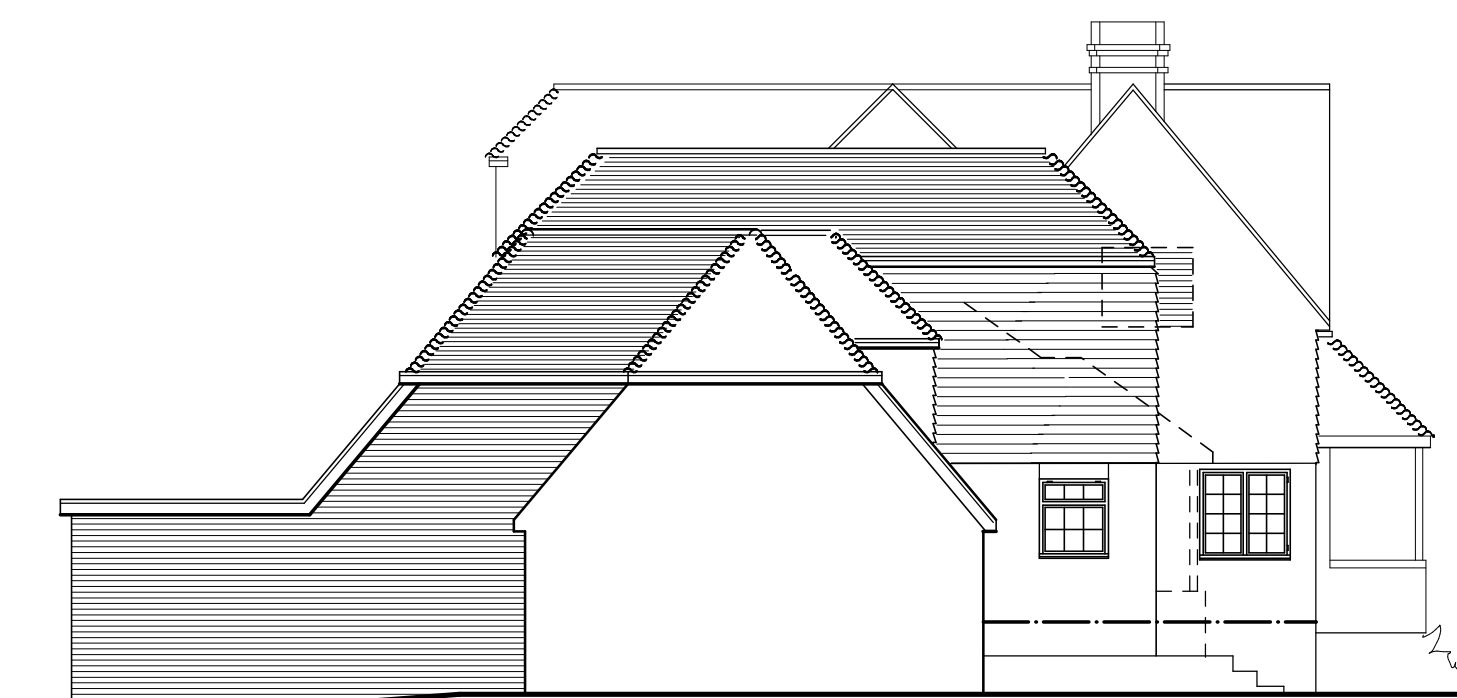


SE ELEVATION




NE ELEVATION

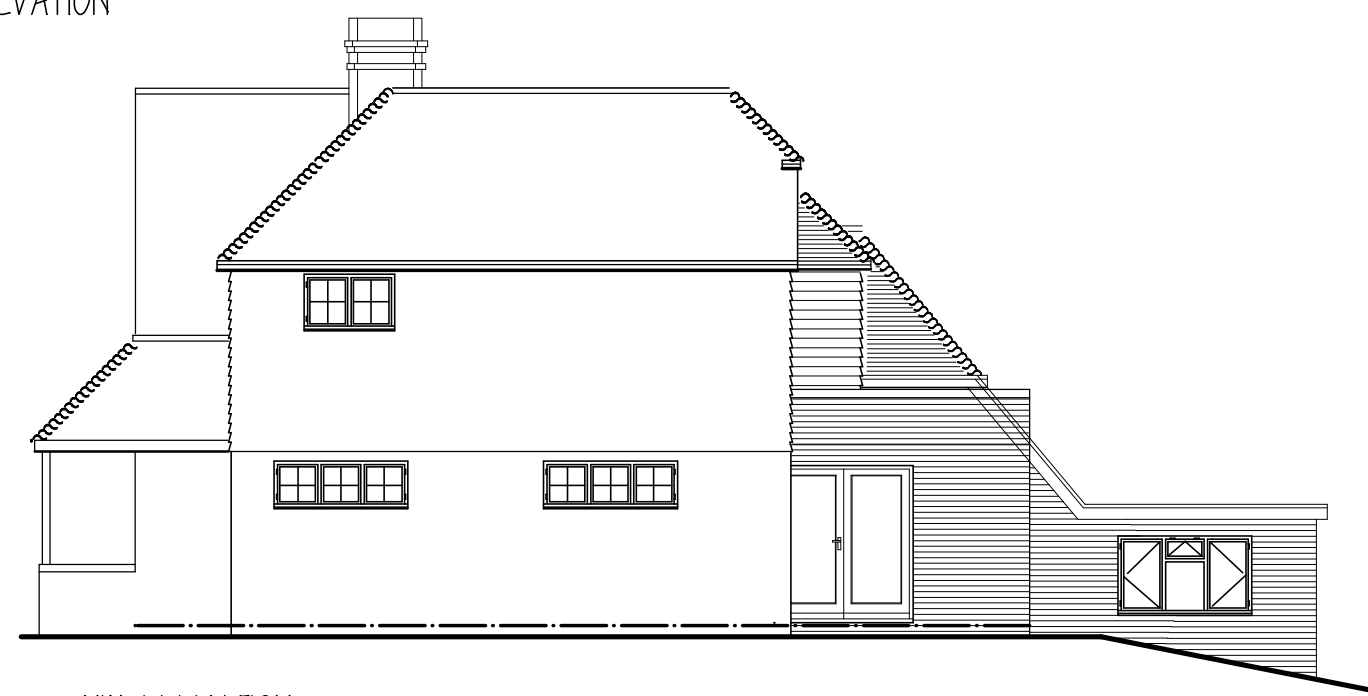

NW ELEVATION

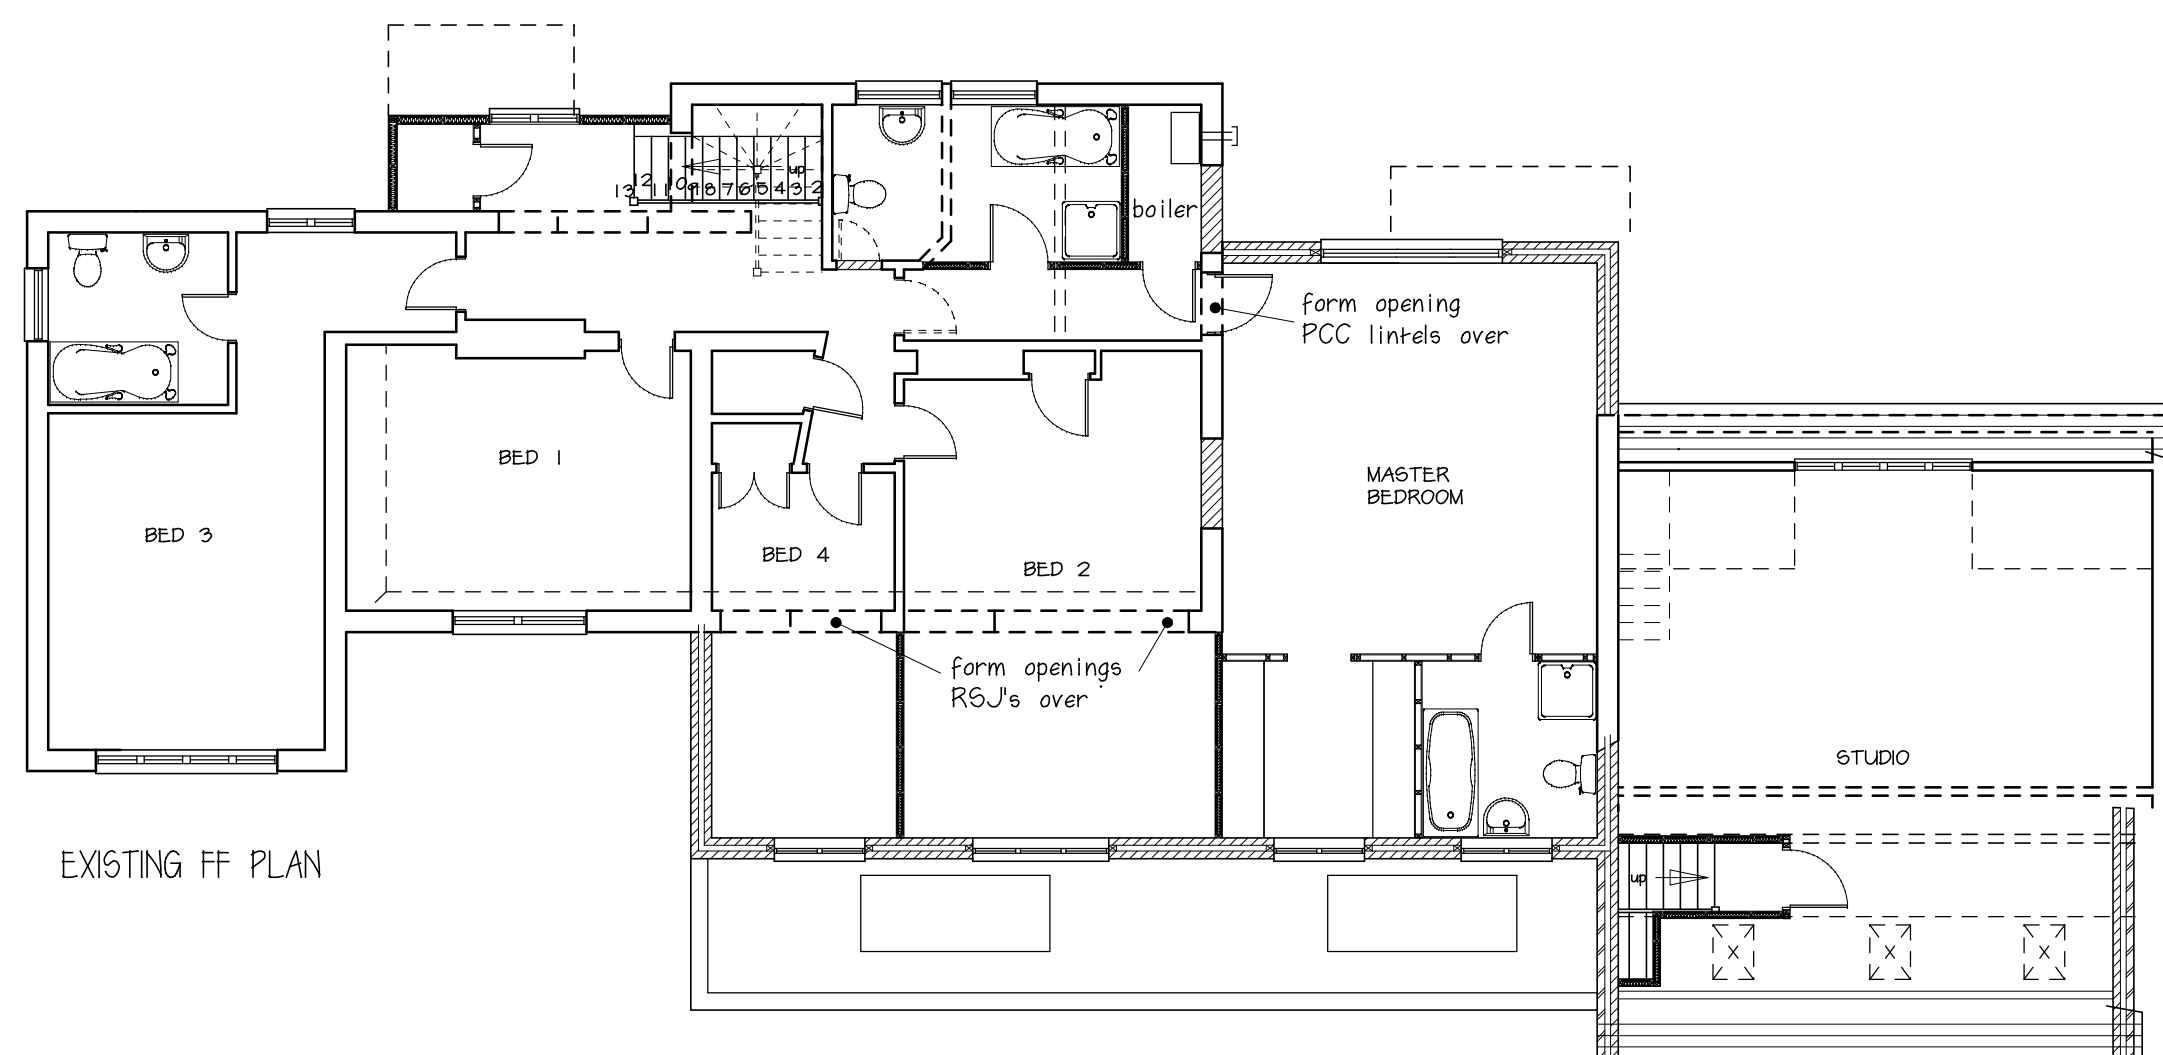


EXISTING FF PLAN

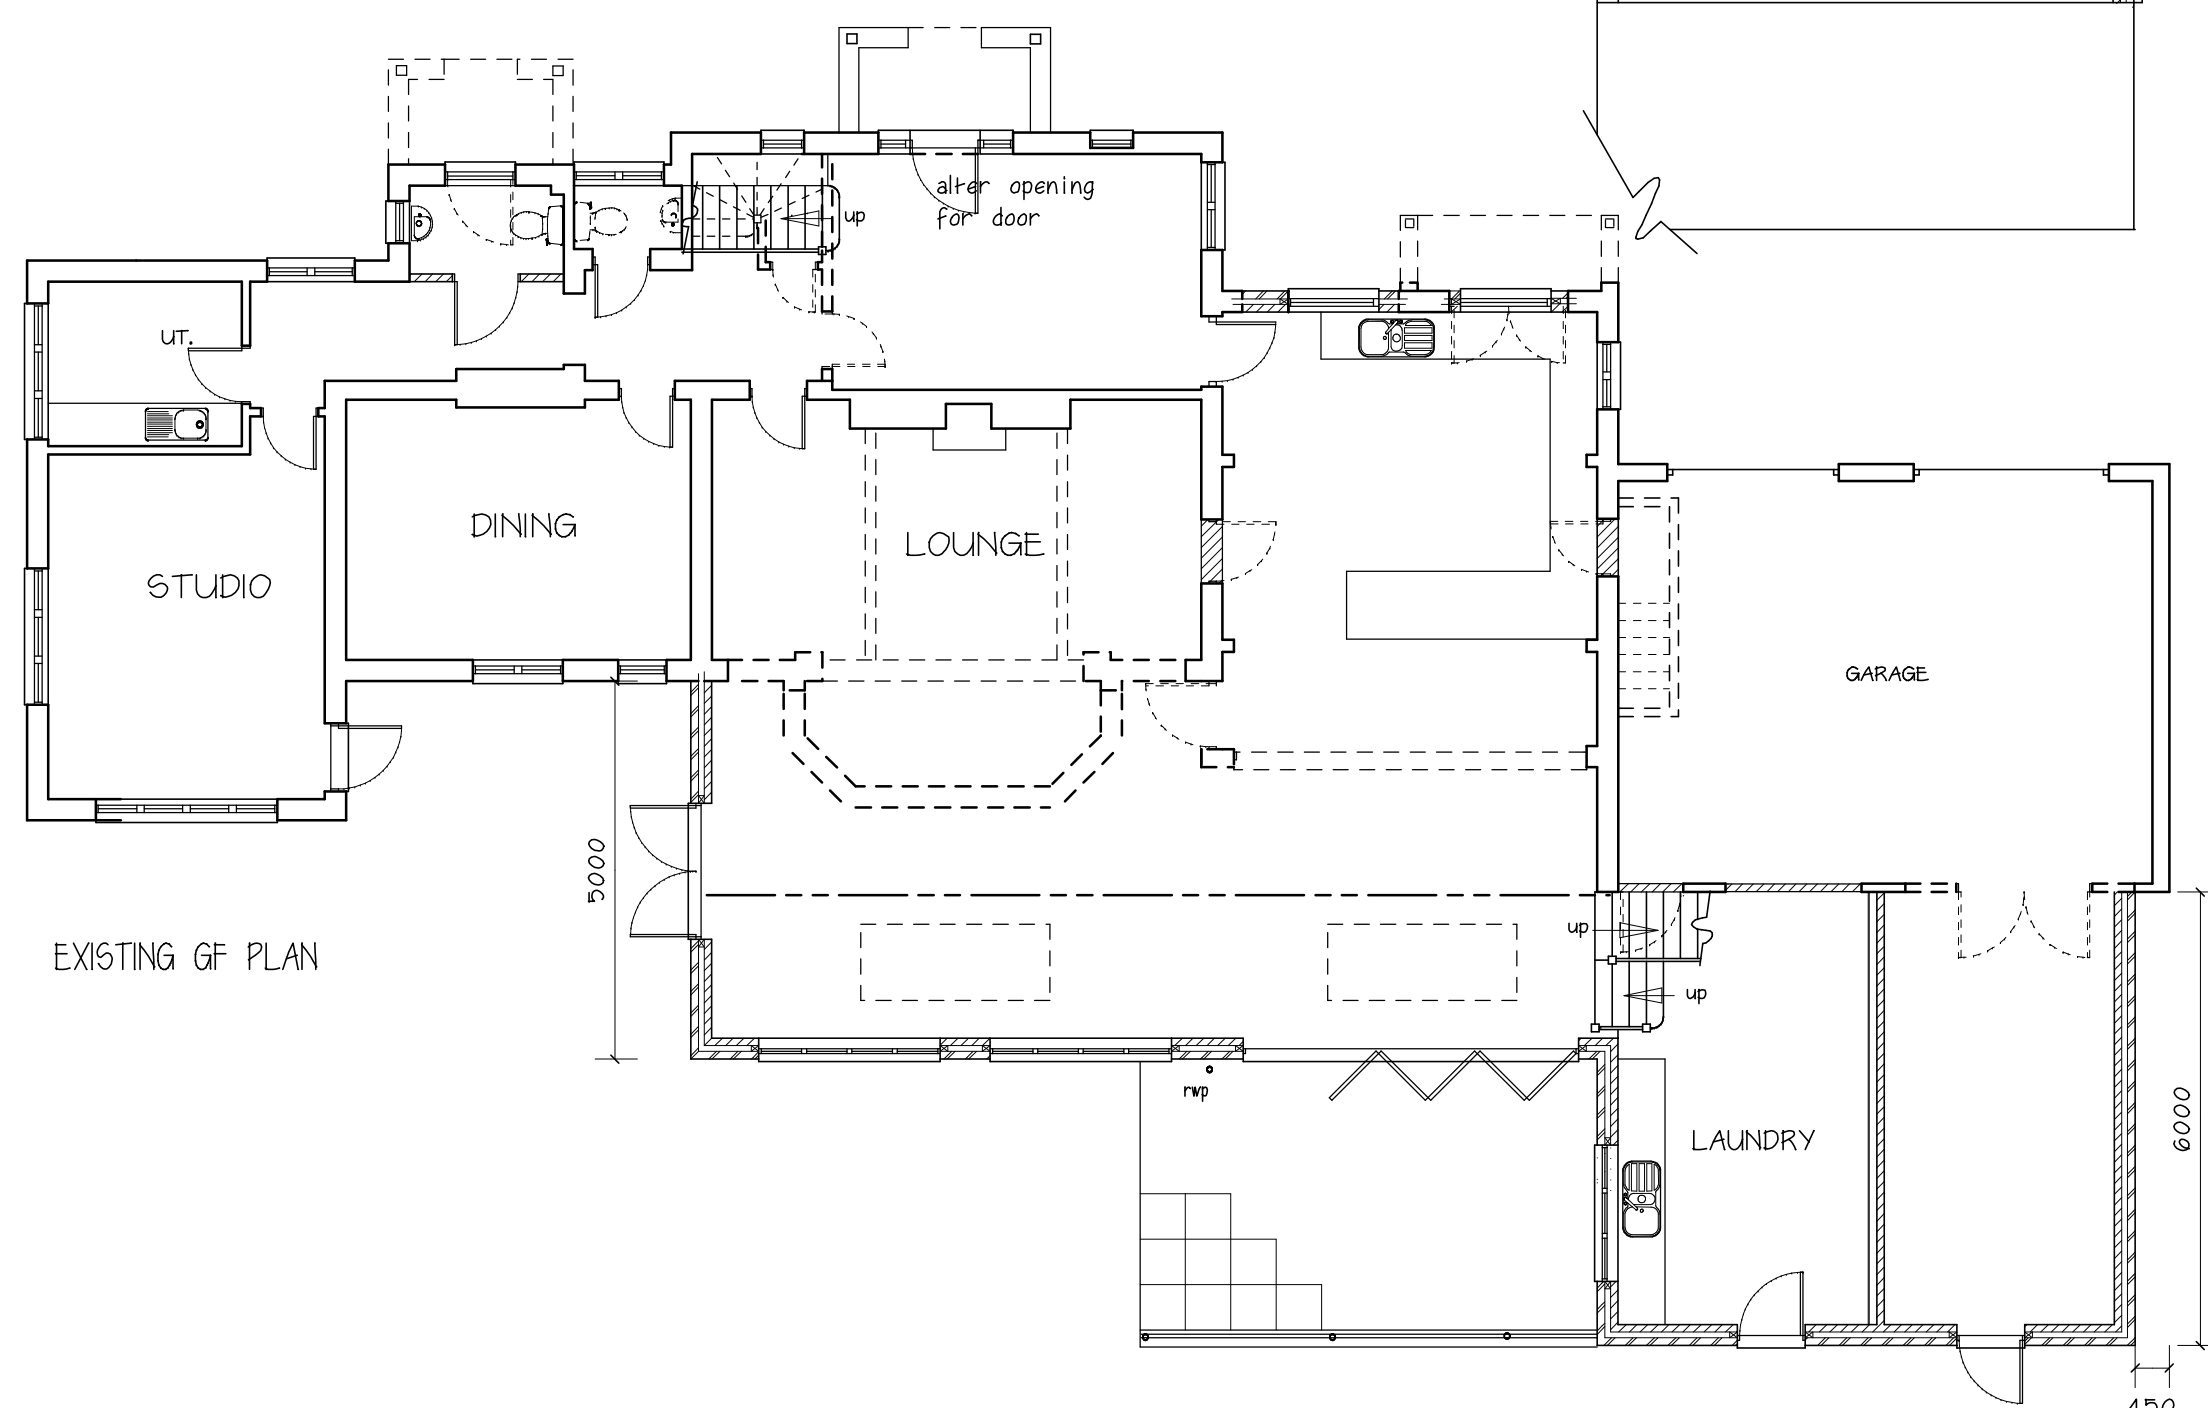

EXISTING GF PLAN



BLOCK PLAN 1:500

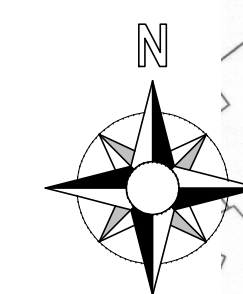

LOCATION PLAN 1:1250

PROPOSED LAYOUT

proposed extn & alts
33 Denman's Lane
Lindfield

for M Lewry Esq

scale 1:50, 1:100 @ A1

date May 26

drawn

drawing no.

129.26.01c