



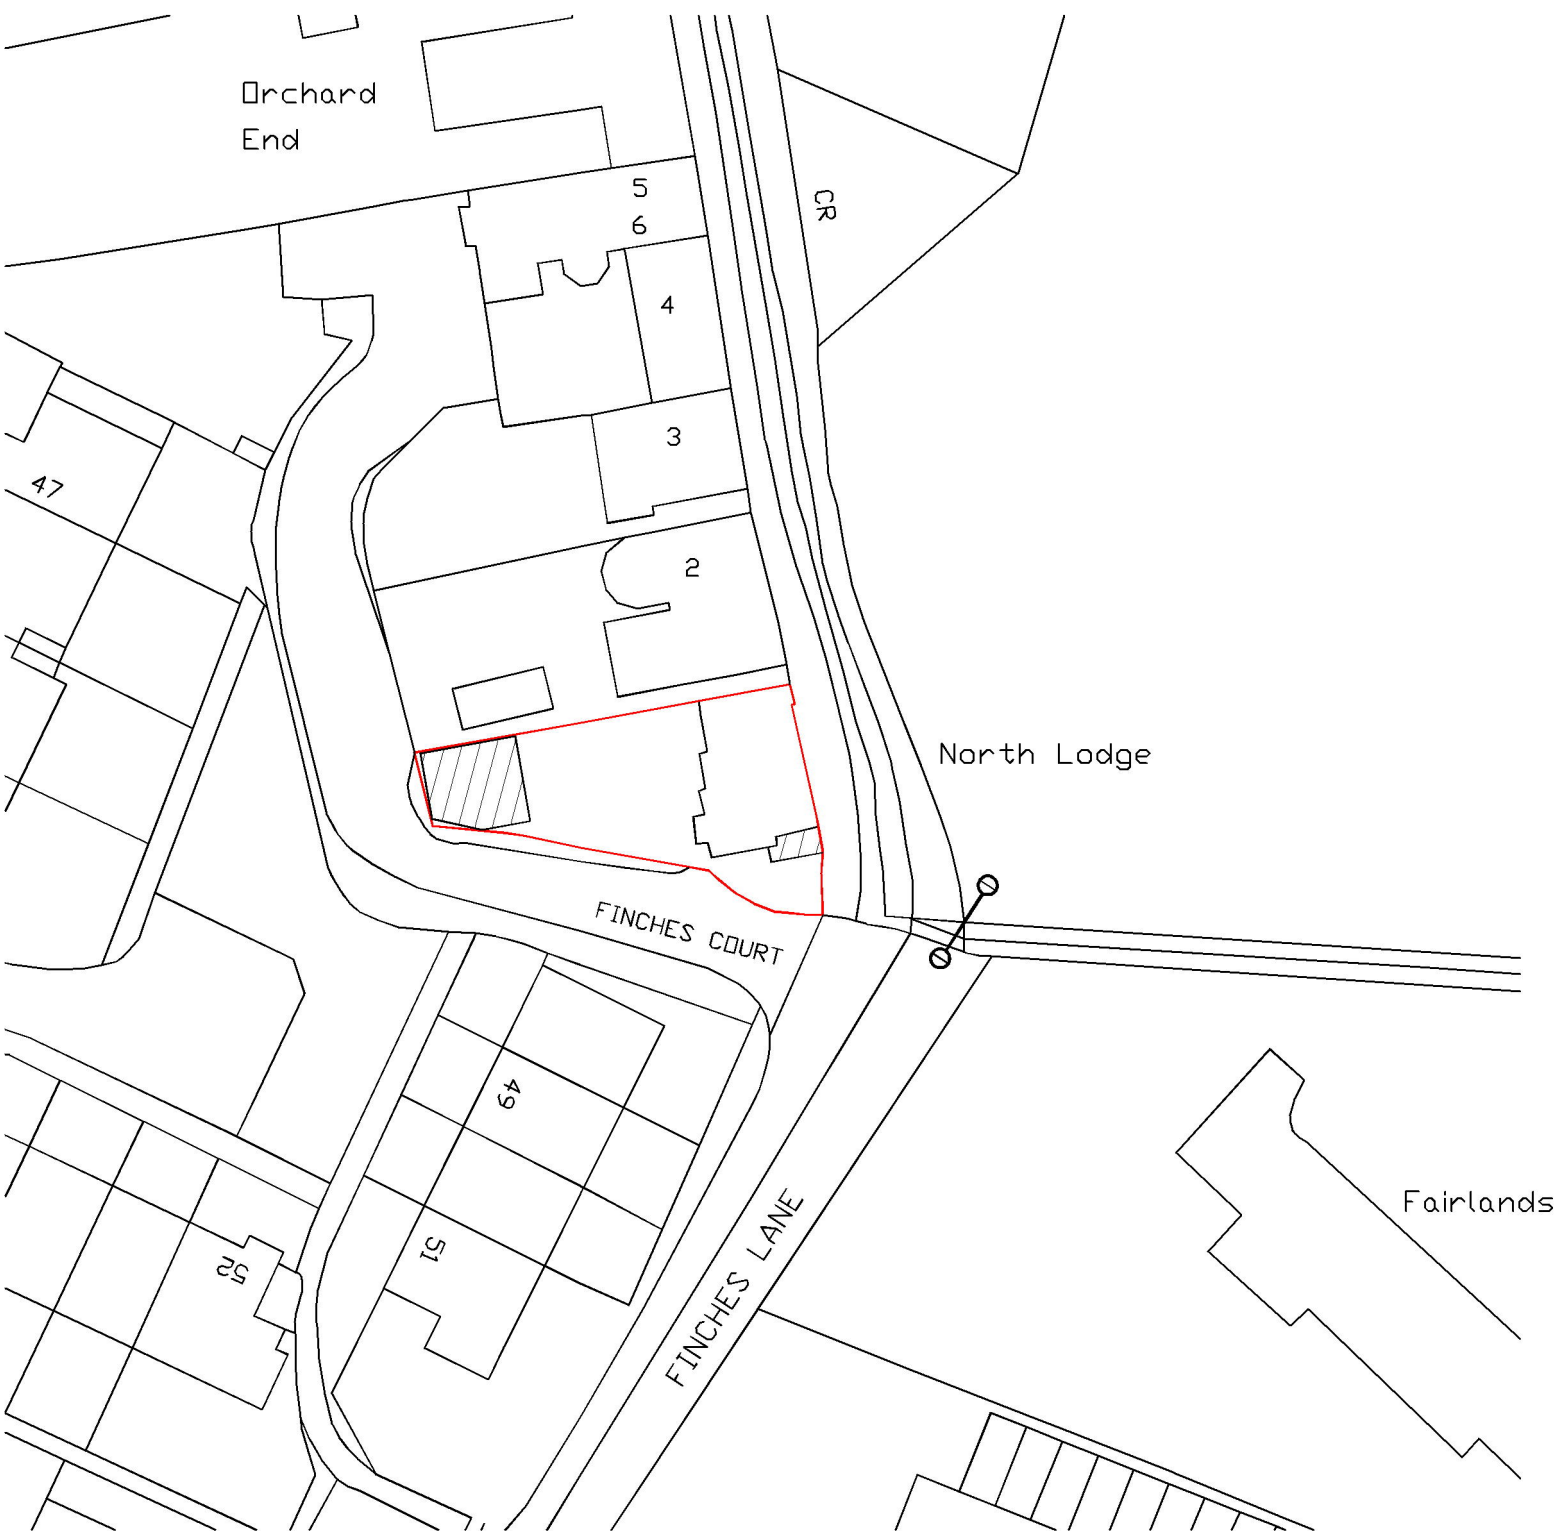

Existing Block Plan 1:500

Serial number: 314794



© Crown copyright and database right 2025  
Ordnance Survey licence AC0000848283  
Reproduction in whole or in part is prohibited  
without the prior permission of Ordnance Survey.

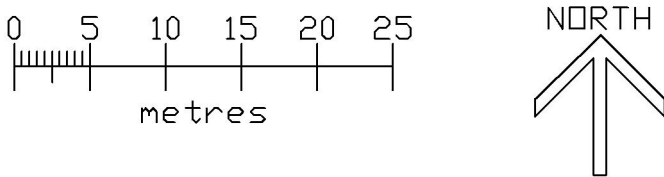


Proposed Block Plan 1:500

Serial number: 314794

© Crown copyright and database right 2025  
Ordnance Survey licence AC0000848283  
Reproduction in whole or in part is prohibited  
without the prior permission of Ordnance Survey.

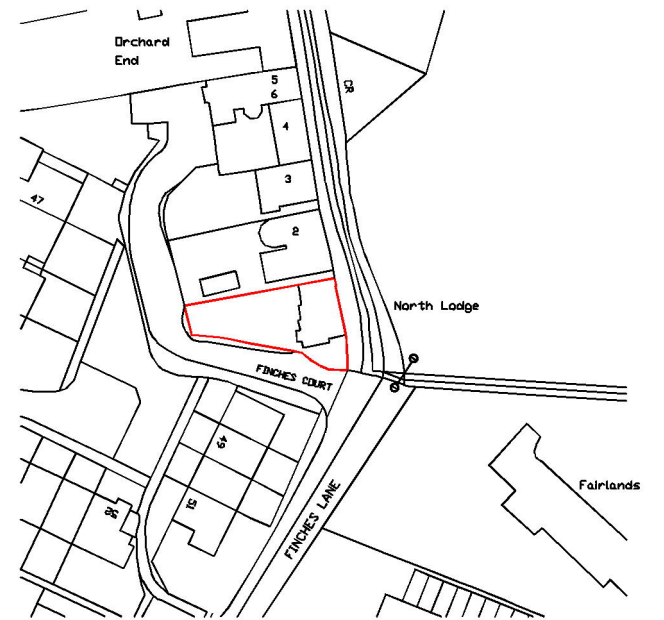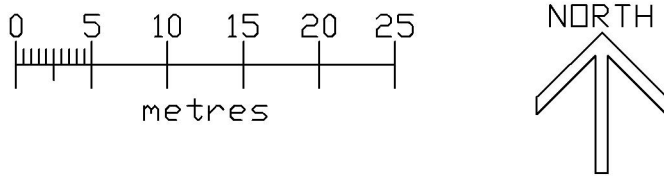


Serial number: 314794  
© Crown copyright and database right 2025  
Ordnance Survey licence AC0000848283  
Reproduction in whole or in part is prohibited  
without the prior permission of Ordnance Survey.

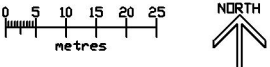


Location Plan 1:1250

Existing

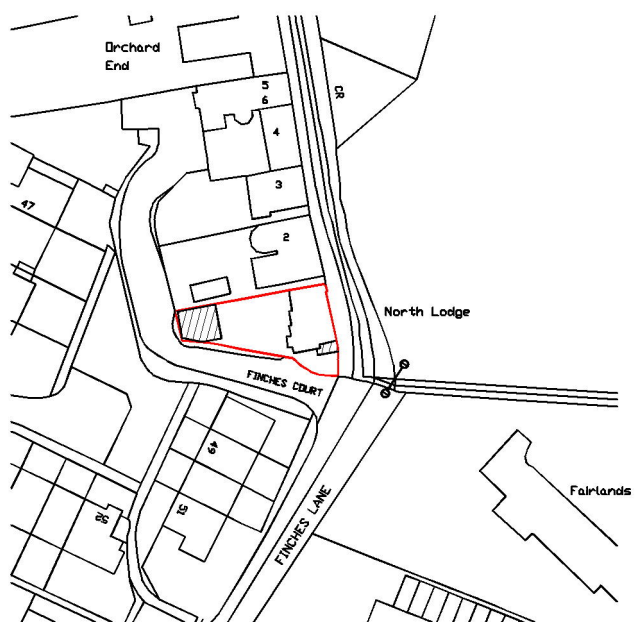

Serial number: 314794  
© Crown copyright and database right 2025  
Ordnance Survey licence AC0000848283  
Reproduction in whole or in part is prohibited  
without the prior permission of Ordnance Survey.

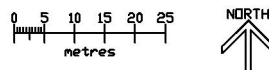

Location Plan 1:1250

Proposed

| SKETCH<br>DRAWING   |            |         |
|---|------------|---------|
| NOTES:<br>- © Copyright of this drawing remains the property of Buchanan Rum Architects Ltd and should not be reproduced in full or parts or re-used without written permission from Buchanan Rum Architects Ltd.<br>- These drawings must be read in conjunction with the structural engineers drawings & details, and with all other consultants, sub-contractor and specialist's drawings & details.<br>- All dimensions are in millimetres, unless stated otherwise.<br>- All goods materials workmanship to conform with current building regulations BS5 and CDM.<br>- All dimensions must be checked on site and any discrepancies verified with the architect.<br>- Do not scale from the drawing.<br>- Any discrepancies between the drawings, details and specification must be reported to the architect immediately before work is put in hand.<br>- All works to be carried out in full accordance with current Building Regulations, British Standards and all Health & Safety Regulations.<br>- If in doubt please ask. |            |         |
| rev.   | date       | comment |
| amendments   |            |         |
| Client   |            |         |
| Site address   |            |         |
| 1 Finch's Court, Lindfield   |            |         |
| Job Title   |            |         |
| House extension and internal remodelling   |            |         |
| Location plan and block plan   |            |         |
| buchan rum<br>9 SAVILL ROAD<br>LINDFIELD<br>WEST SUSSEX RH162NY<br>E : info@buchanrumarchitects.co.uk<br>T : 01444 239019   |            |         |
| Scale   | Size       |         |
| 1:1250, 1:500   | A1         |         |
| 01/2025   | BRA        |         |
| Drawing number:<br>25_201_PL_00_105   | Rev.<br>01 |         |