
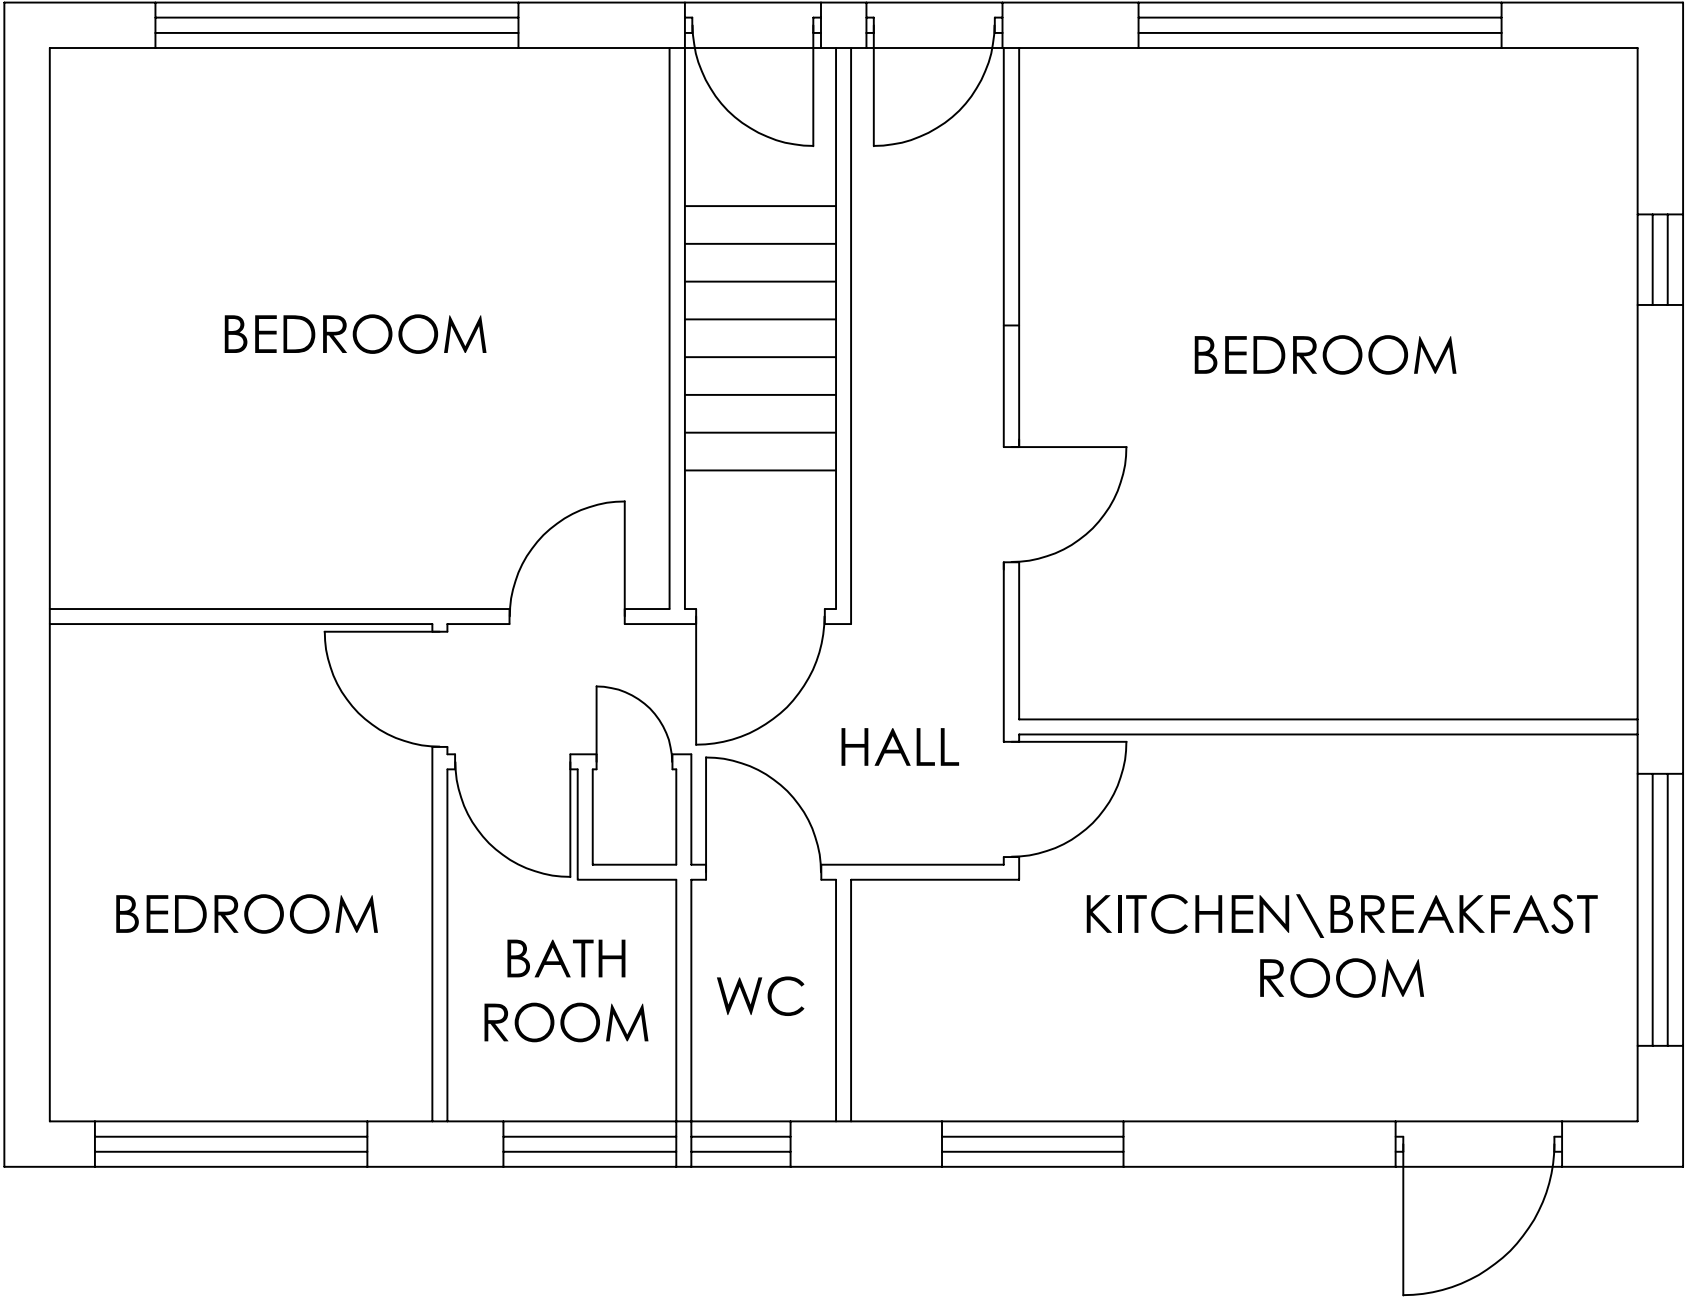


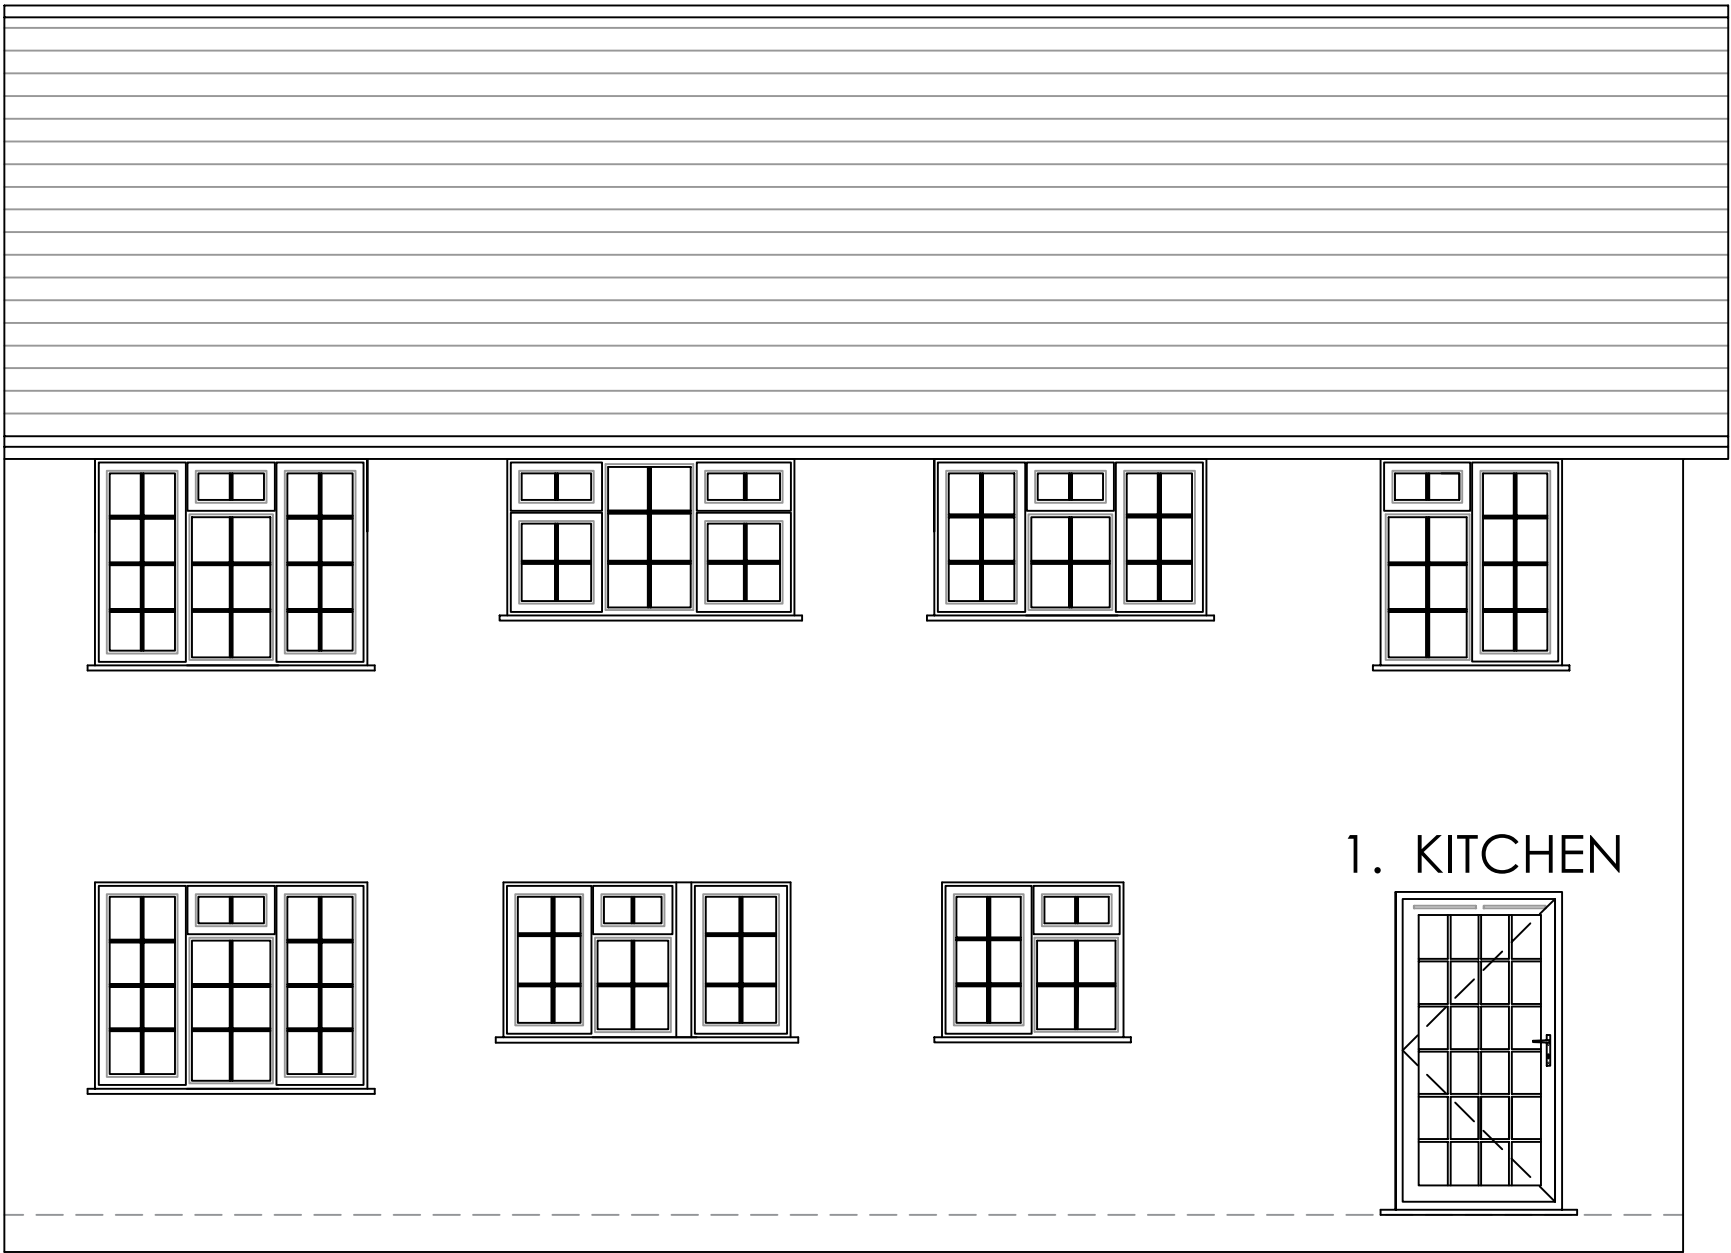

Revision	Date	Amendments	Drawers Initials.
A	13/03/25	Plan added	SF

THESE DRAWINGS ARE THE PROPERTY OF ANGLIAN HOME IMPROVEMENTS AND MUST NOT BE USED, DISTRIBUTED, LOANED OR COPIED WITHOUT THE EXPRESS PERMISSION OF ANGLIAN HOME IMPROVEMENTS.

Scale - 1:50
(Produced on A3 Paper)

PROPOSED PLAN & REAR ELEVATION

CONTRACT No.: 30448676 date: 26/02/2025

PROPOSED: DOOR REPLACEMENT
AT: 41 CLERKS ACRE
(INSTALLATION ADDRESS) HASOCKS
BN6 8BE



Drawers Initials.
JG