
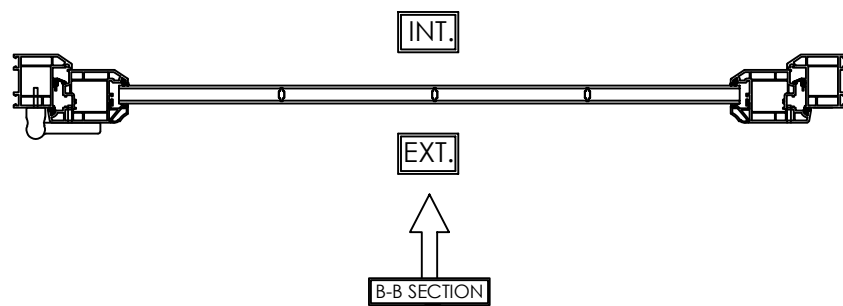
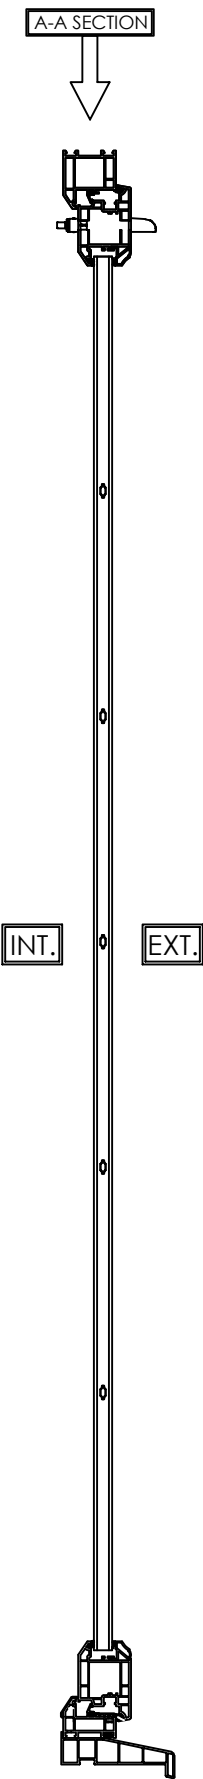


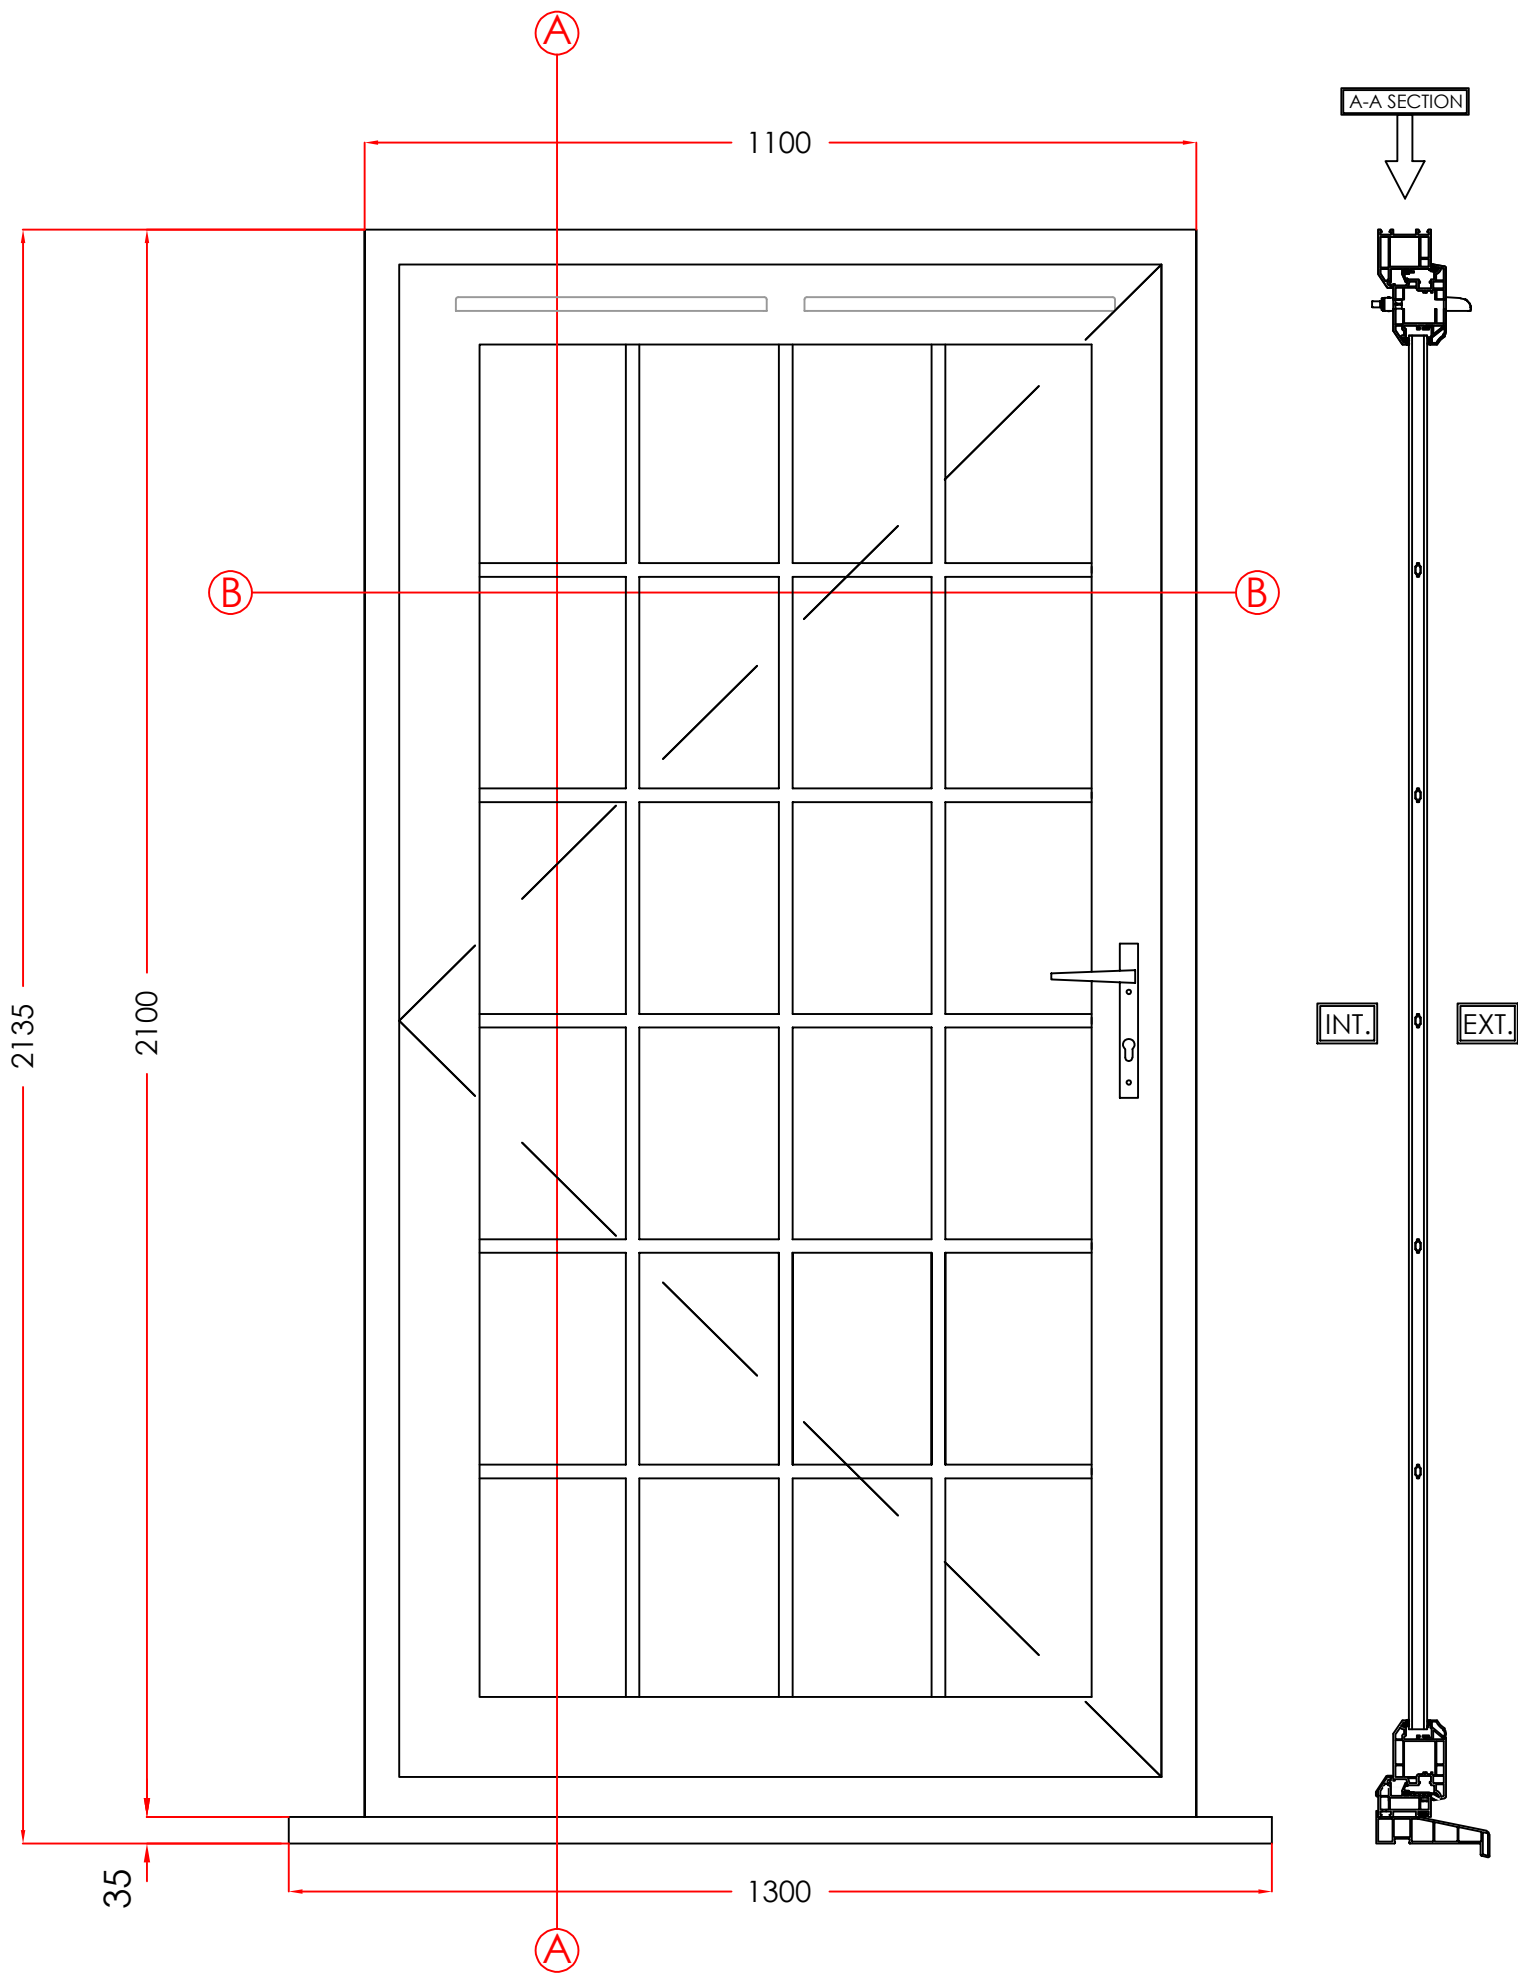

1. KITCHEN

MATERIAL - PVCu
INTERNAL & EXTERNAL COLOUR - WHITE
GLAZING - 24MM SEALED UNITS

Scale - 1:10
(Produced on A3 Paper)
Sheet 1 Of 1

Revision	Date	Amendments	Drawers Initials.
A	13/03/25	Plan added	SF

VIEWED EXTERNALLY

THESE DRAWINGS ARE THE PROPERTY OF ANGLIAN HOME IMPROVEMENTS
AND MUST NOT BE USED, DISTRIBUTED, LOANED OR COPIED WITHOUT THE
EXPRESS PERMISSION OF ANGLIAN HOME IMPROVEMENTS.

CONTRACT No.: 30448676

date: 26/02/2025

PROPOSED: DOOR REPLACEMENT
AT: 41 CLERKS ACRE
(INSTALLATION ADDRESS) HASOCKS
BN6 8BE

V1 September 2024



Drawers Initials.
JG