


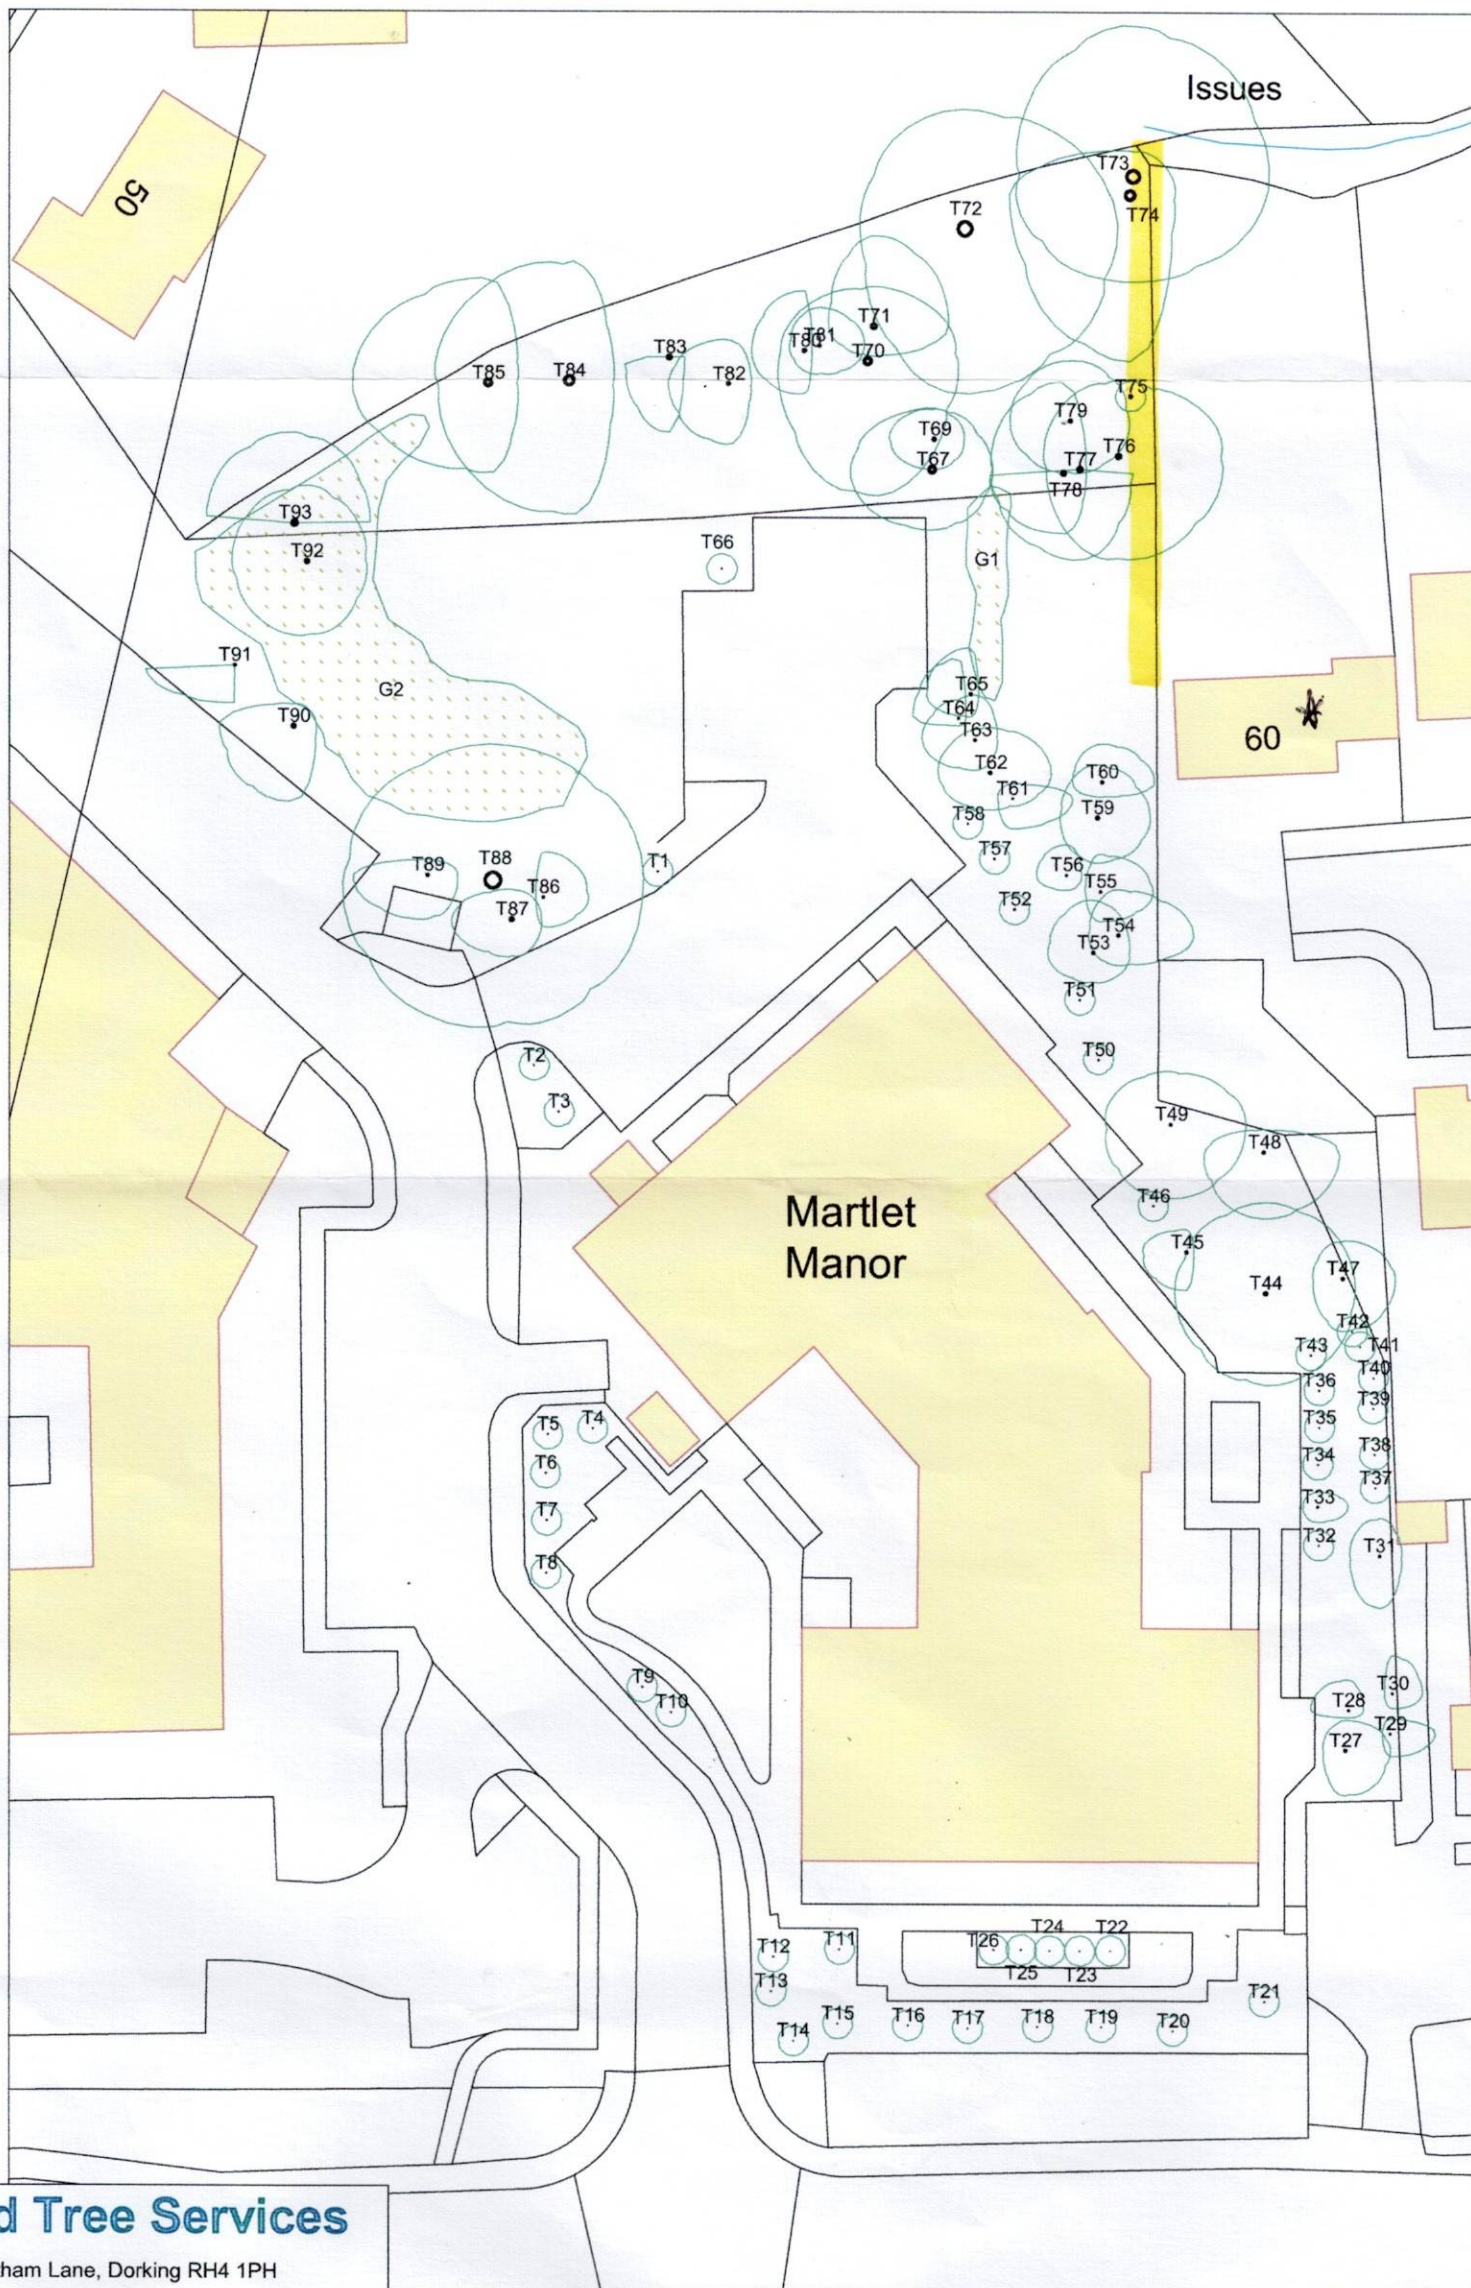

Advanced Tree Services

The Depot, Pixham Lane, Dorking RH4 1PH
01483 210066

Tree Condition Survey

SCALE : 1 : 500 @ A3 DATE : 15/12/2021

MAP FILENAME :
Martlett Manor 2021.mpd



Map data shown may contain Ordnance Survey © products supplied by
Pear Technology Services Ltd; Email: info@peartechnology.co.uk
© Crown Copyright and database rights from date shown above
Ordnance Survey © licence number 100023148

© Crown copyright and database rights 2021. Ordnance Survey 100023148.