
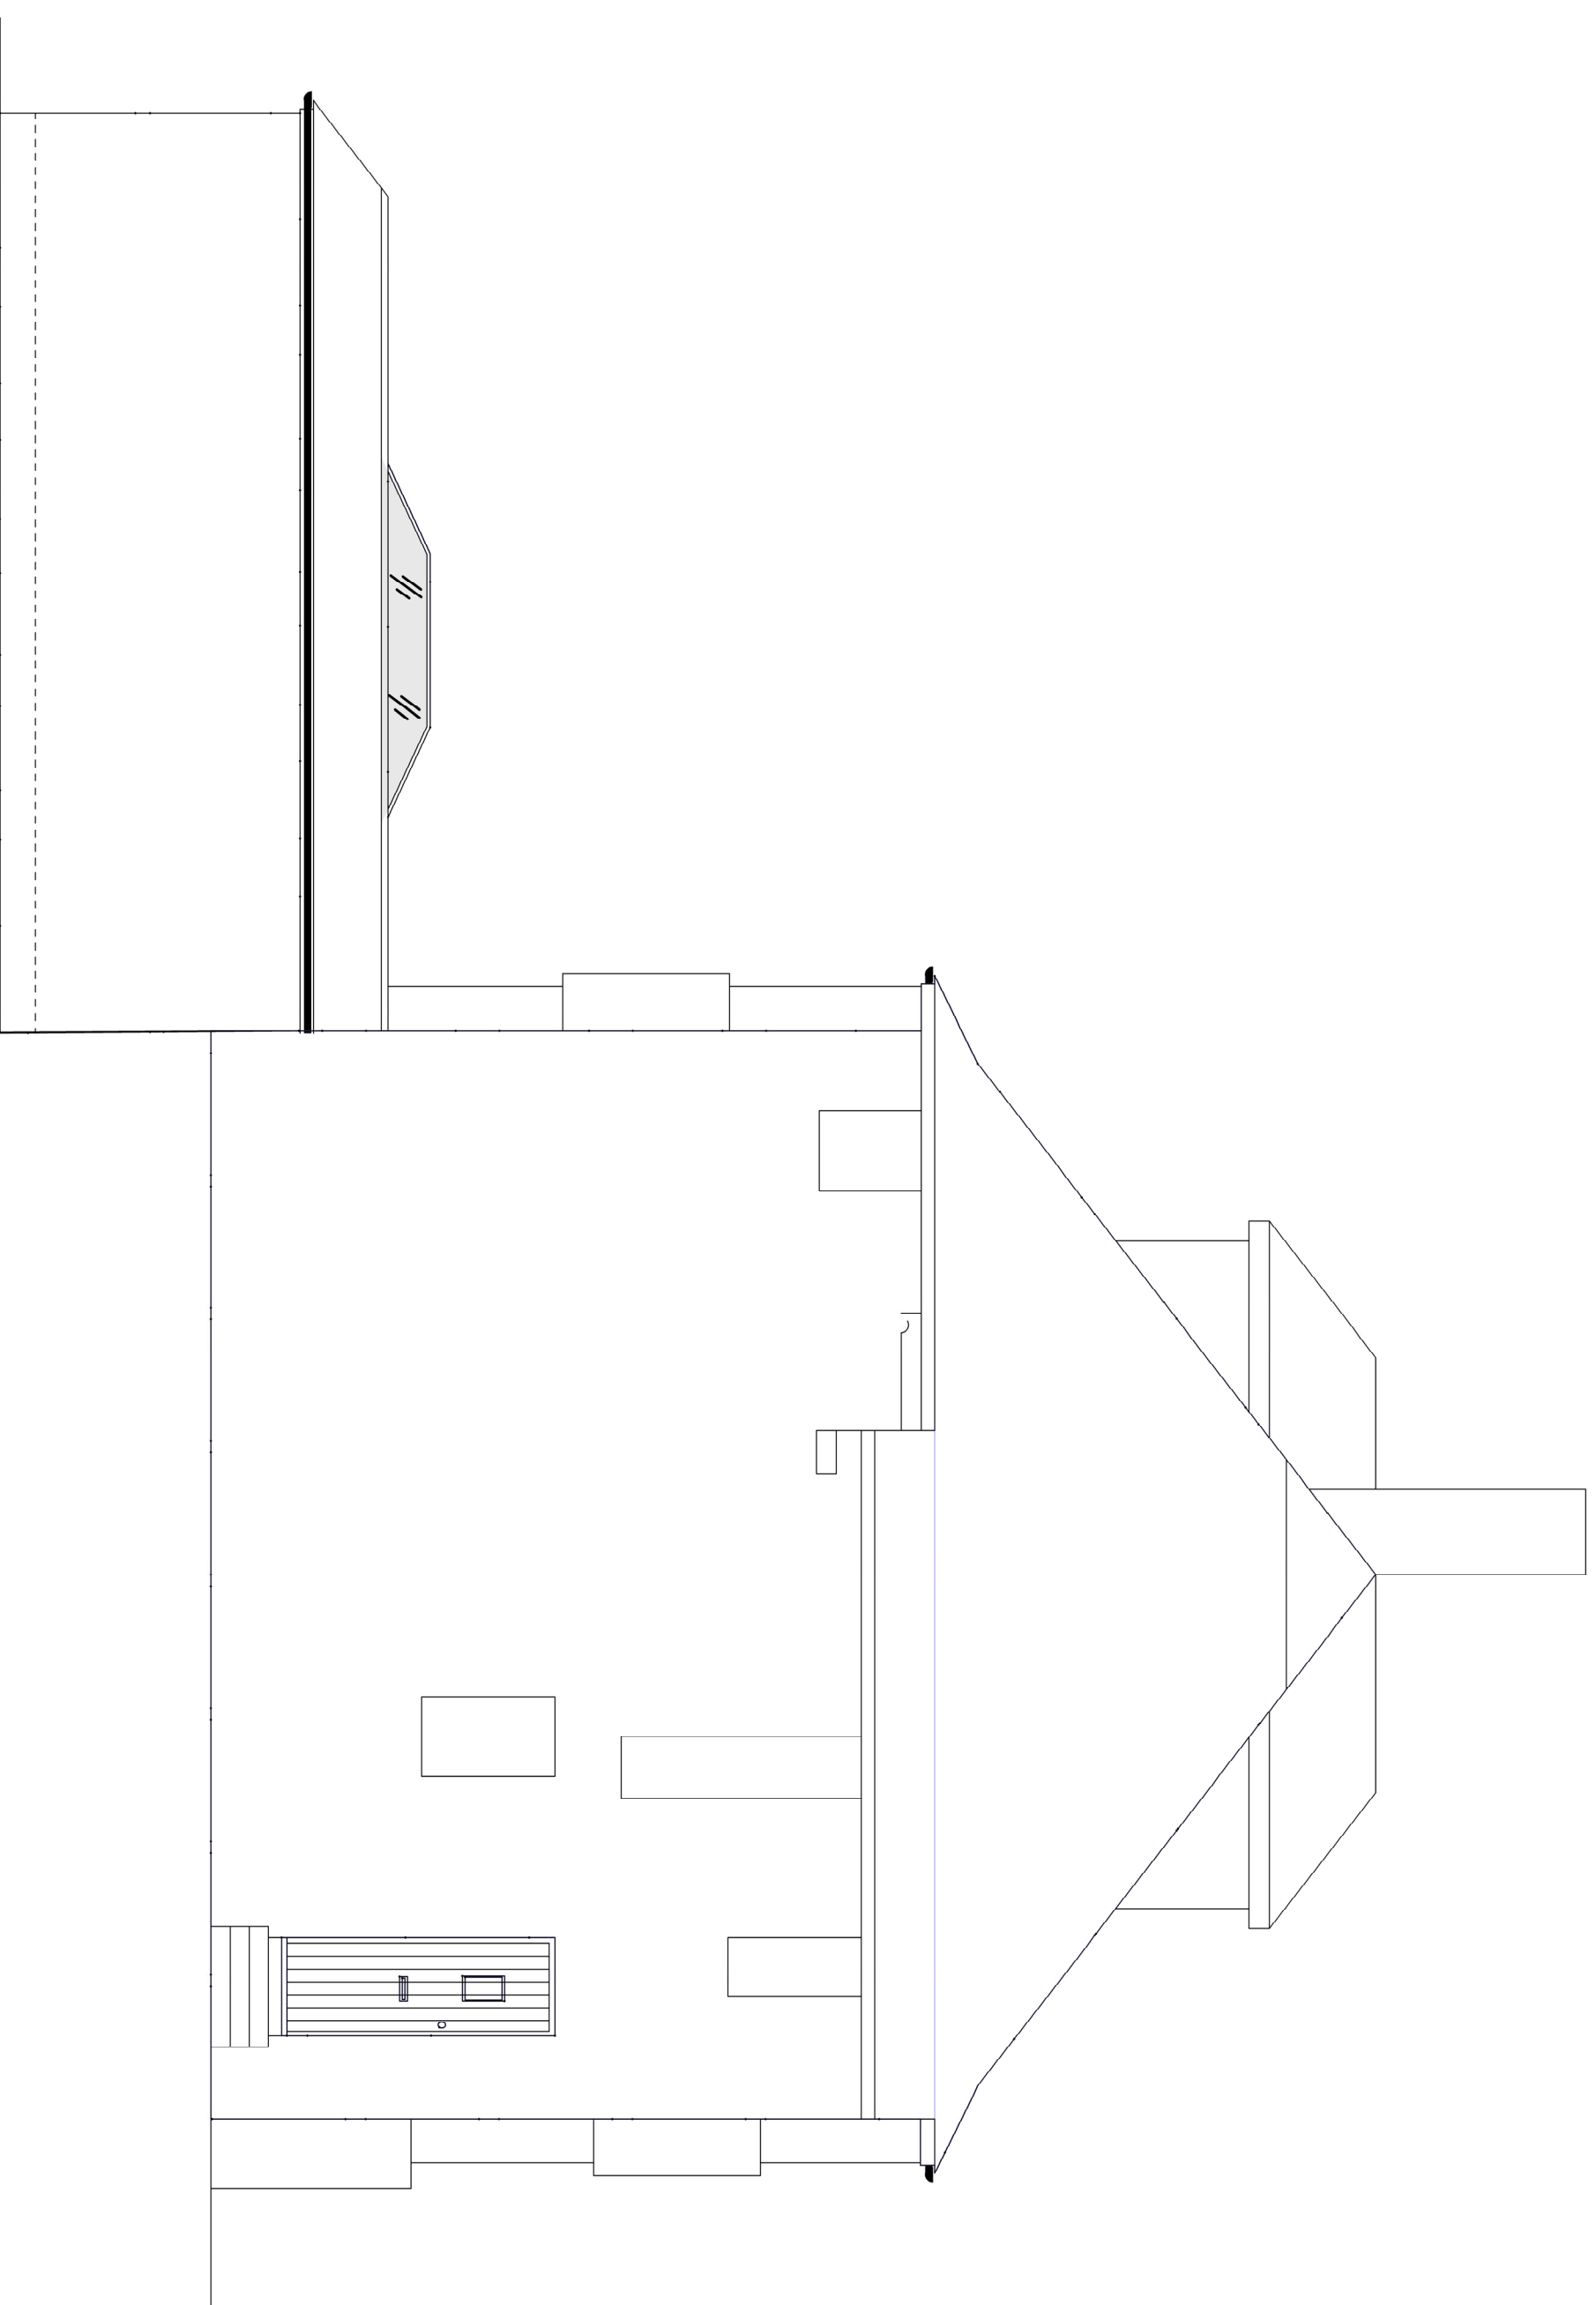
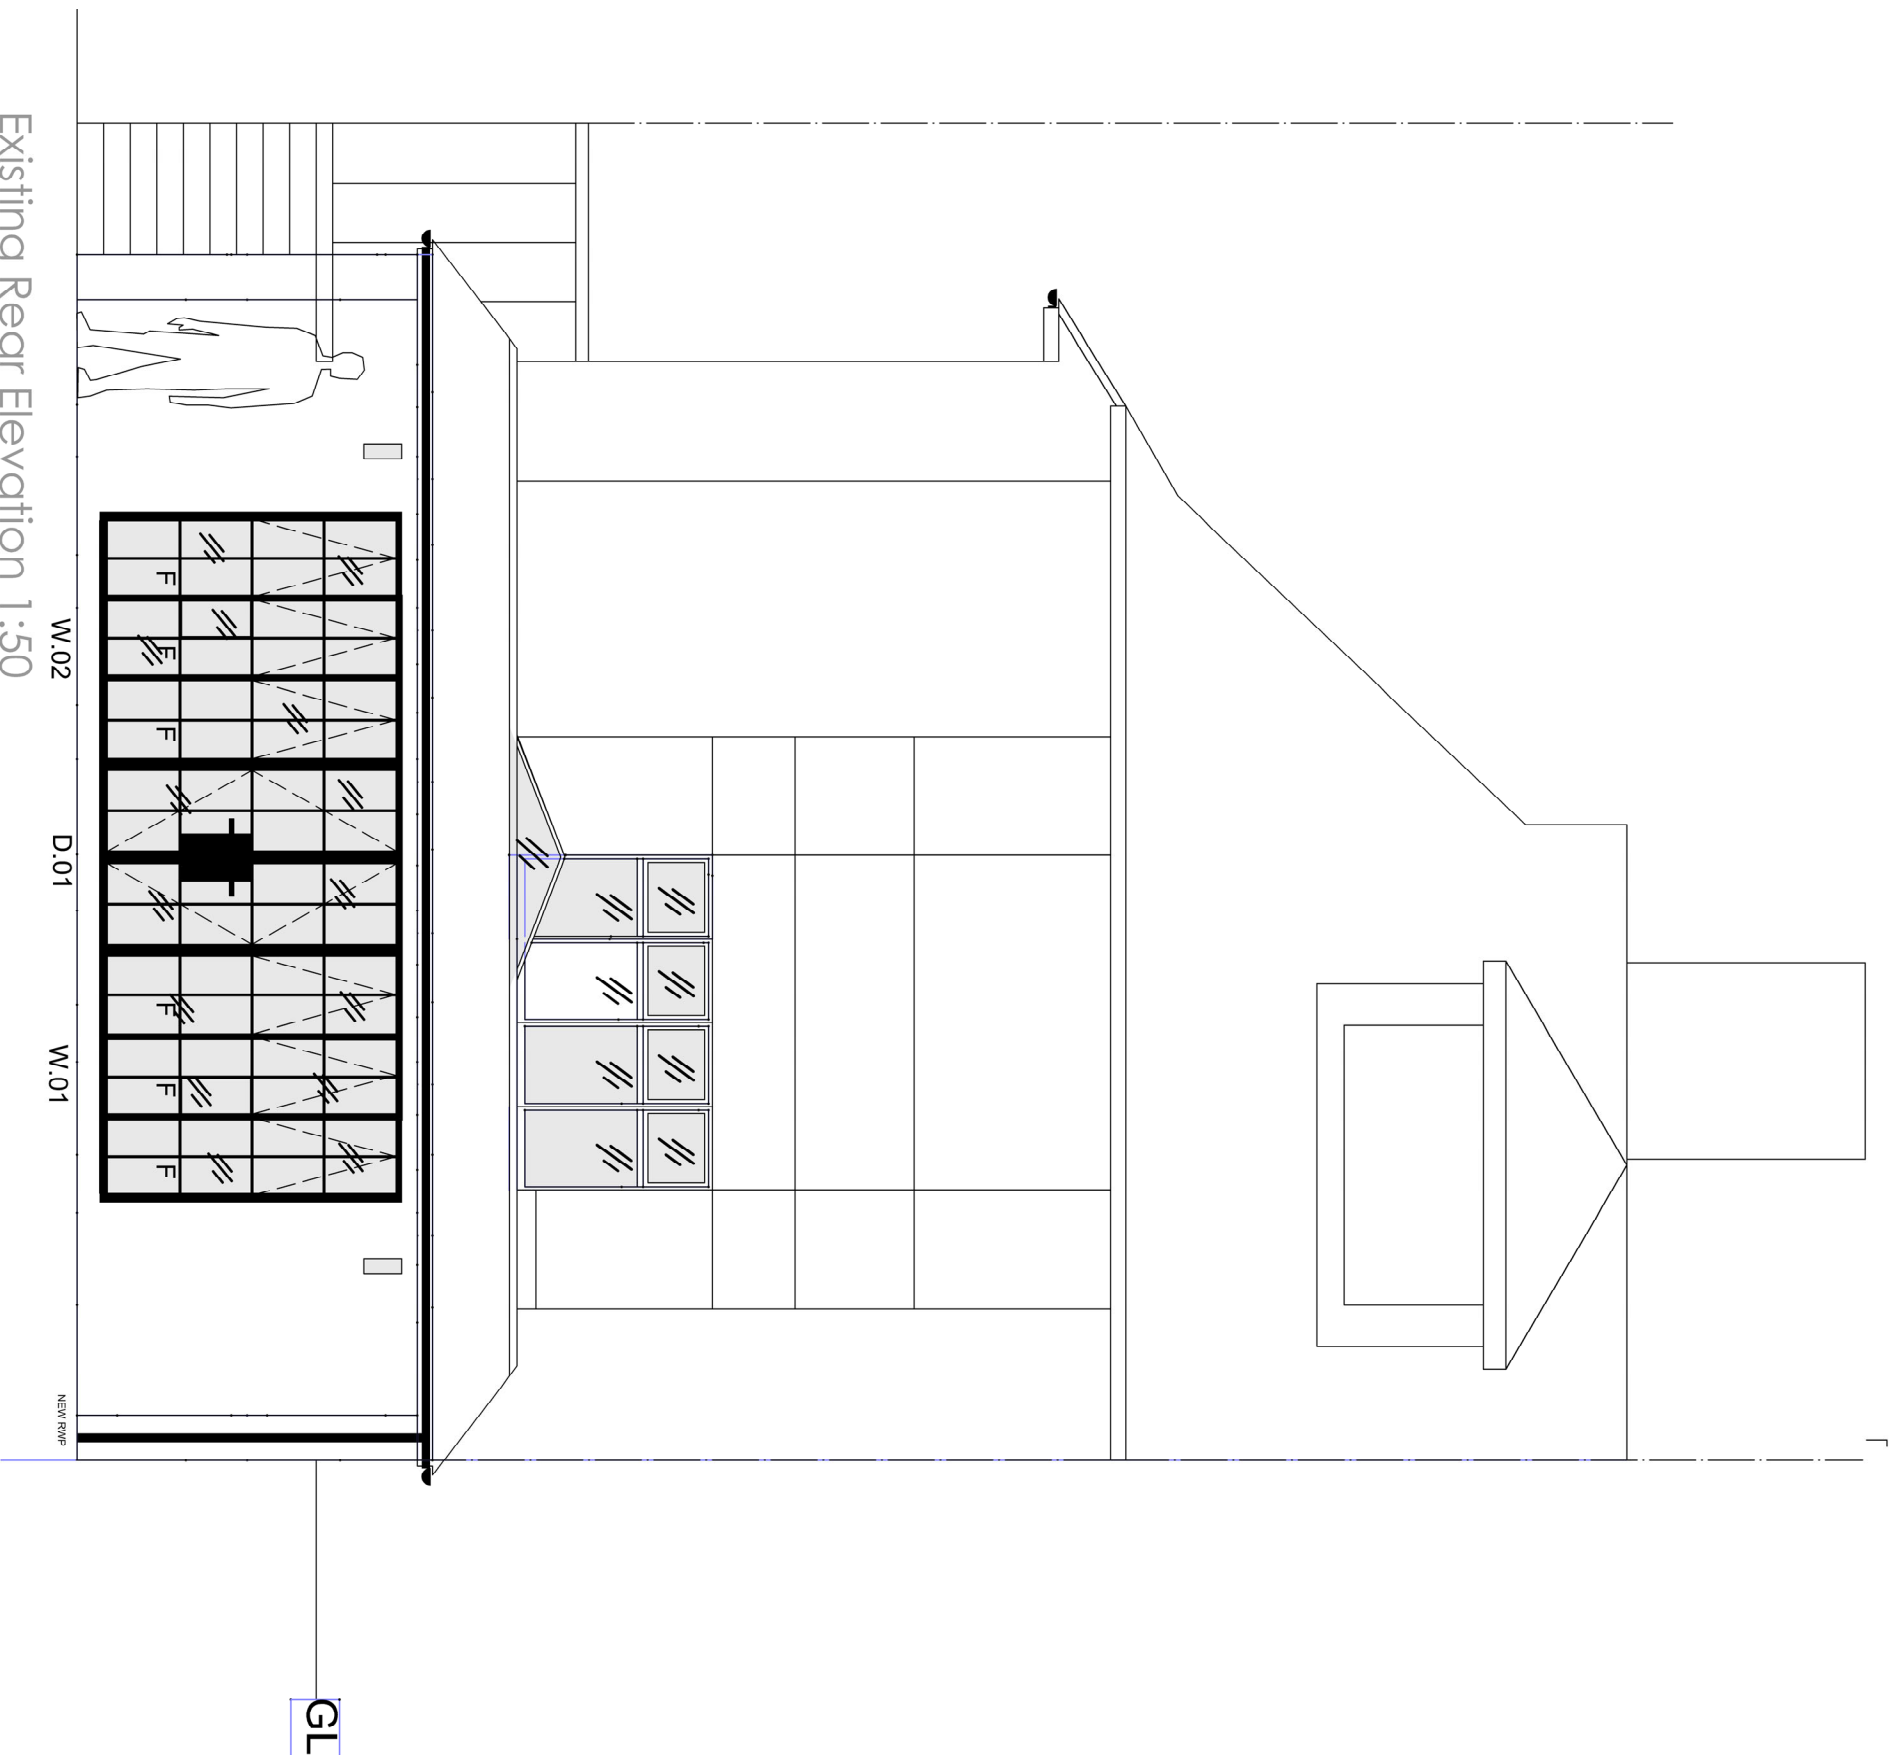
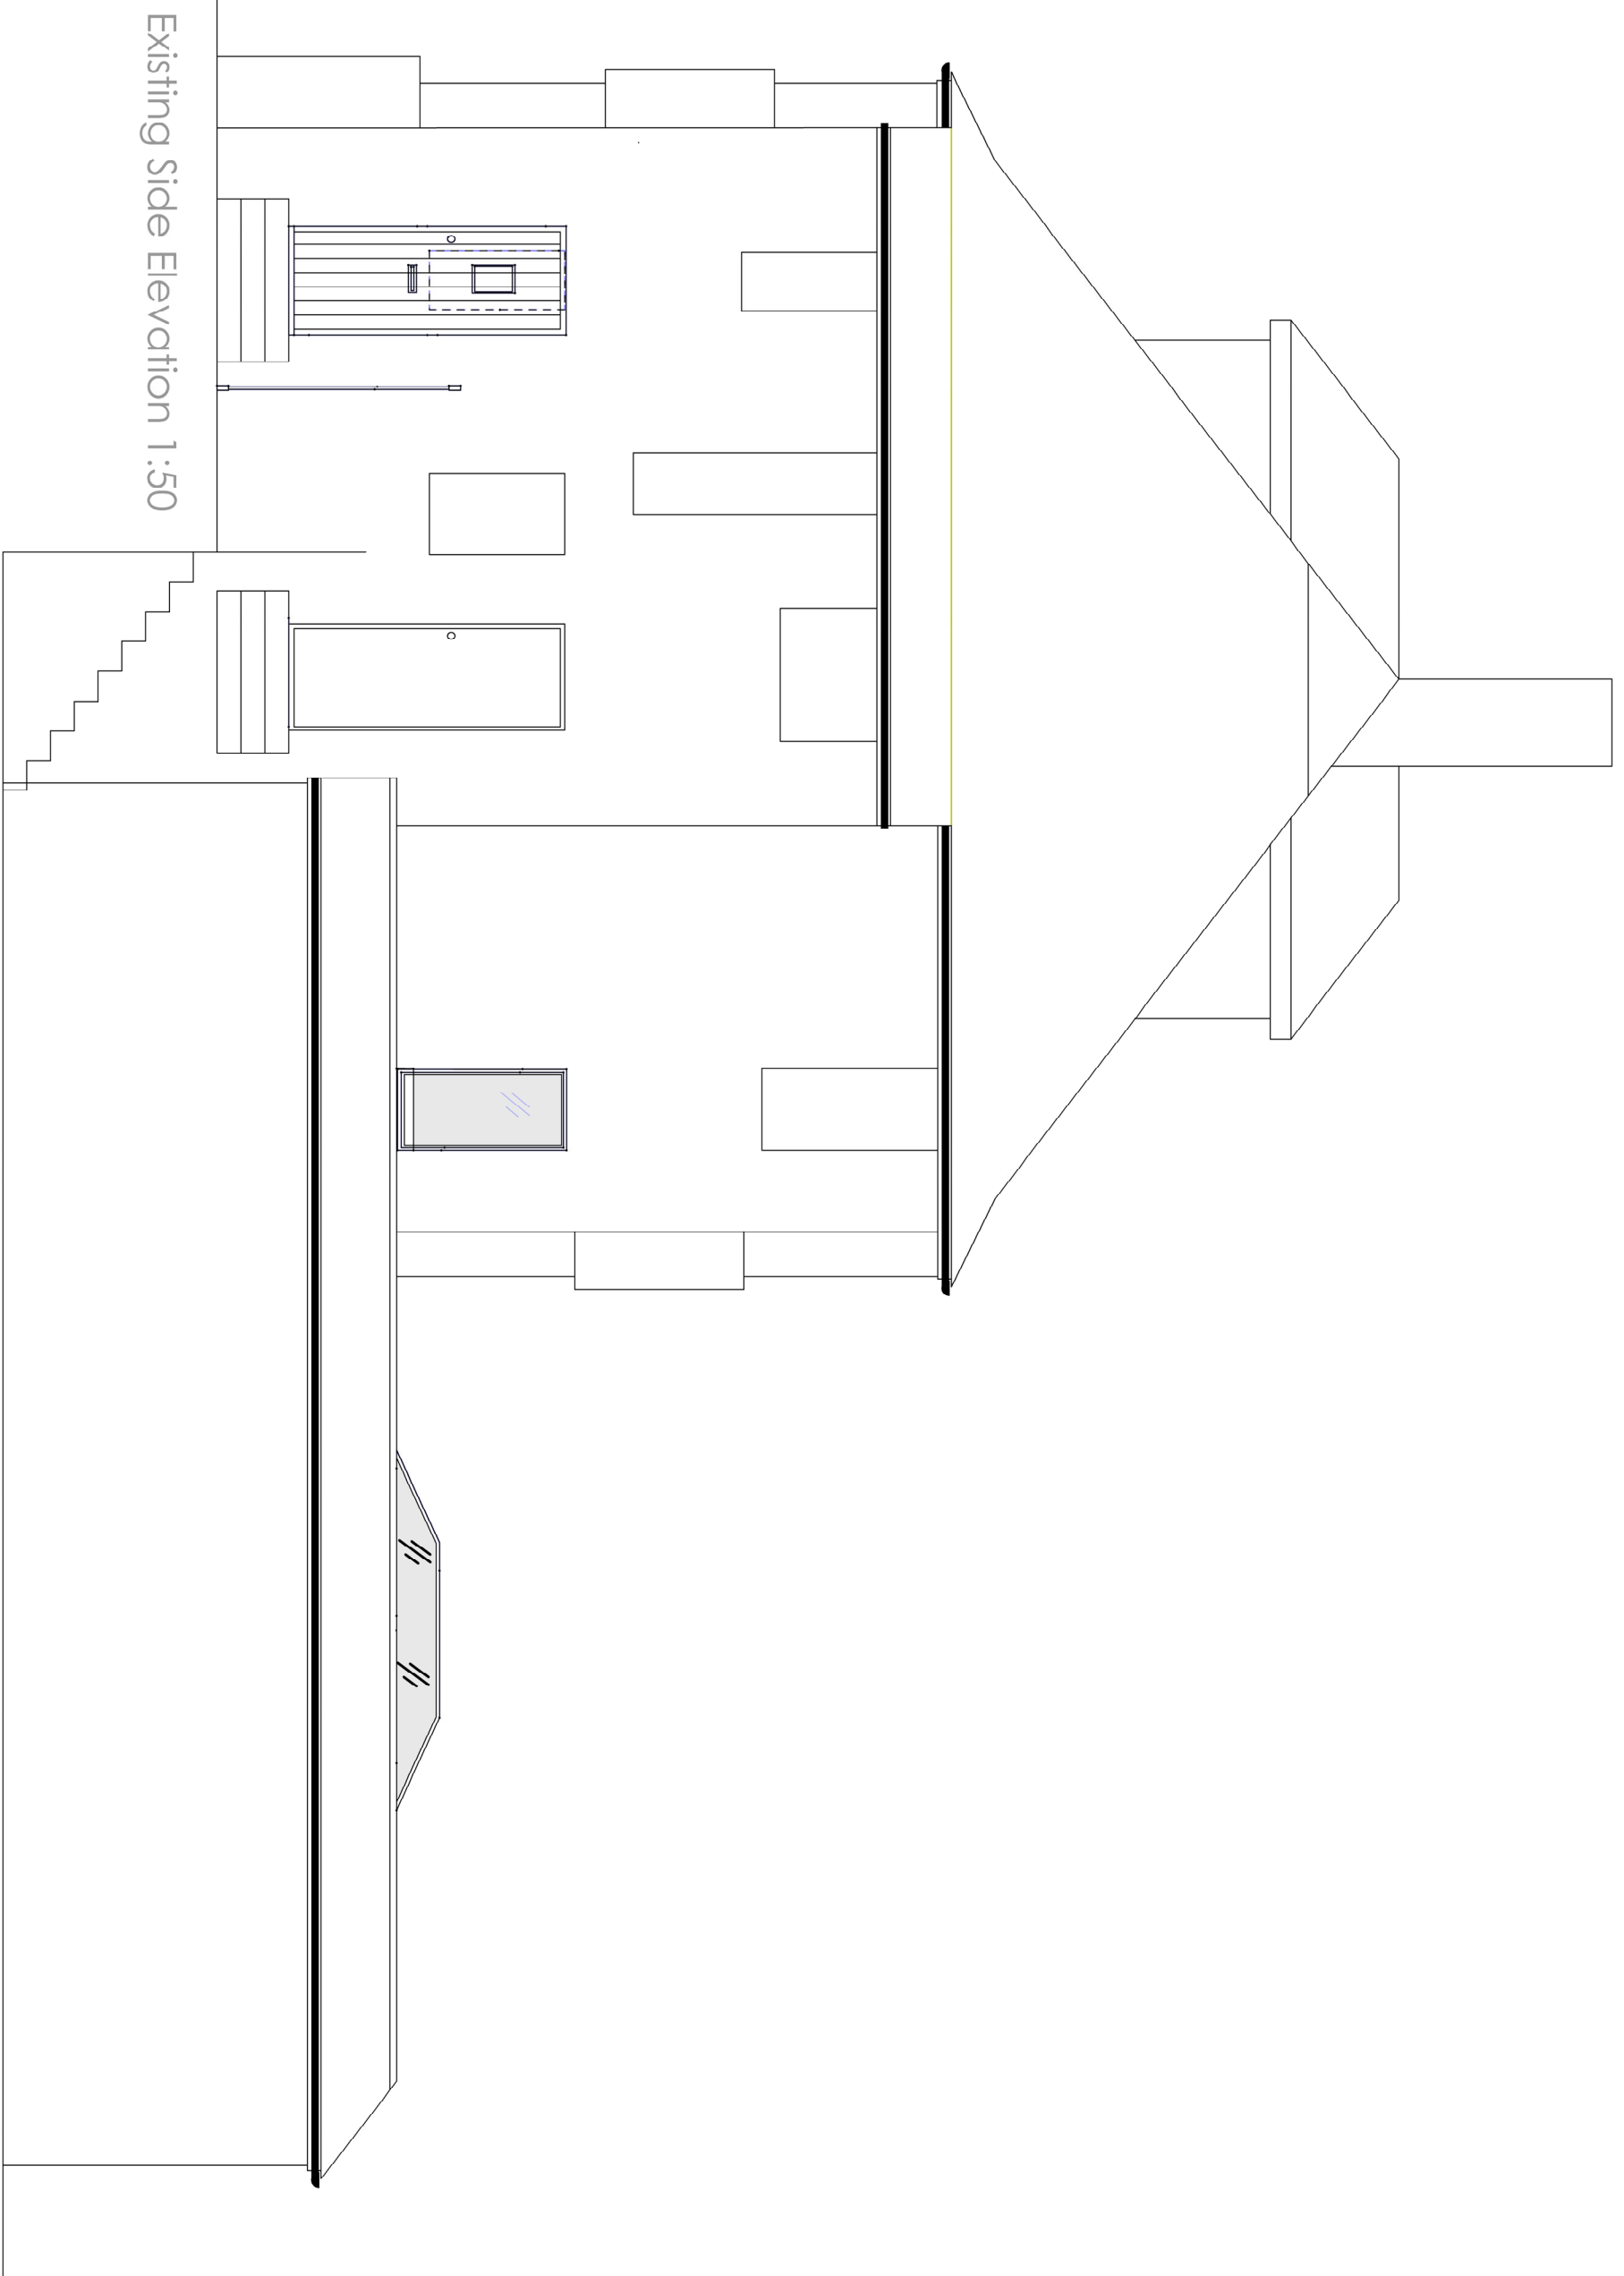


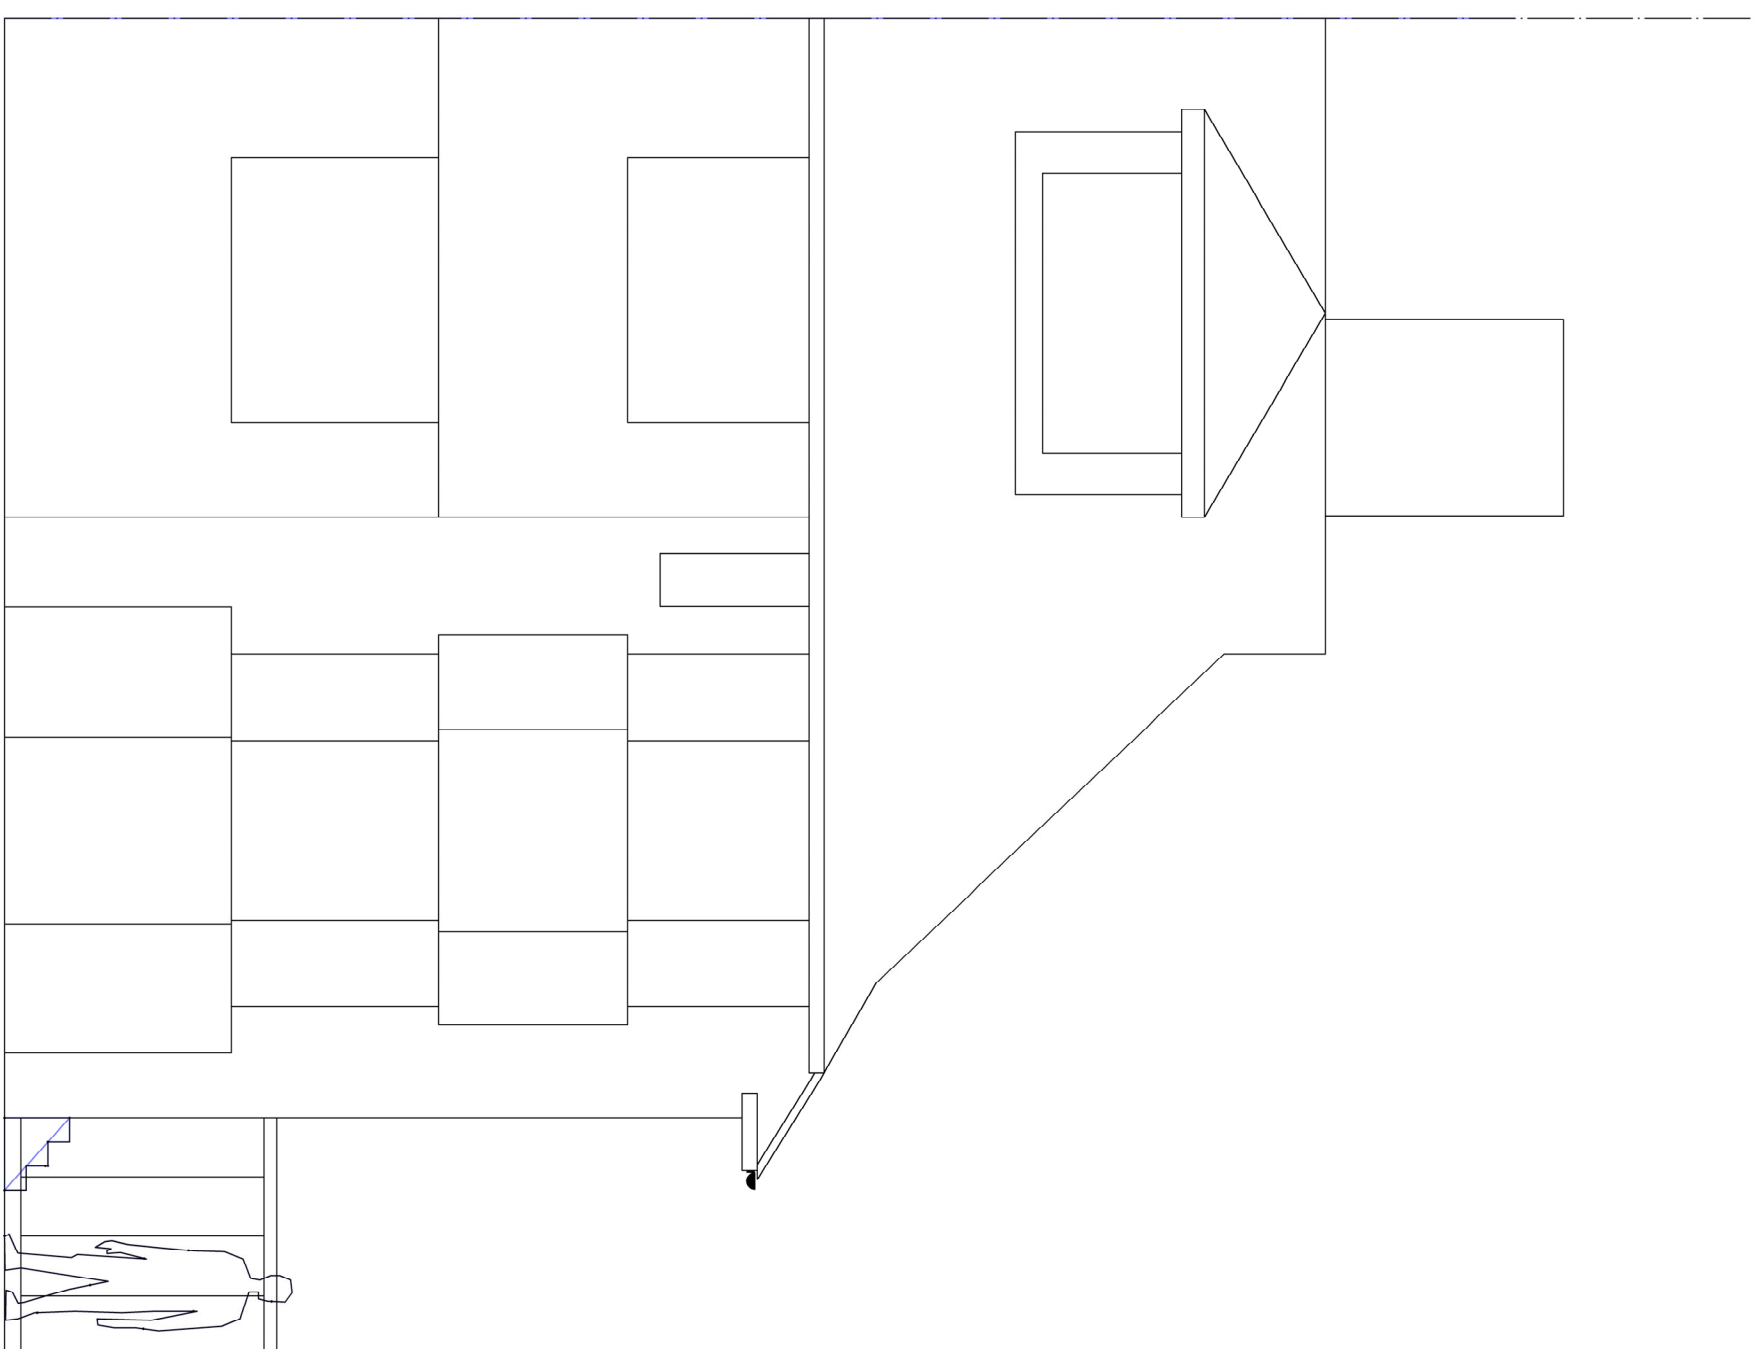

SKETCH
DRAWING

NOTES

[illegible]

rev.	date	comment

Client

22 SUMMERHILL CLOSE

Job Title

New Residential Development

Existing Elevations

BUCHAN RUM
9 SAYILL ROAD
LINDFIELD
WEST SUSSEX RH162NY
E : info@buchanrumarchitecture.co.uk

12/2/2025	BRB
-----------	-----

