




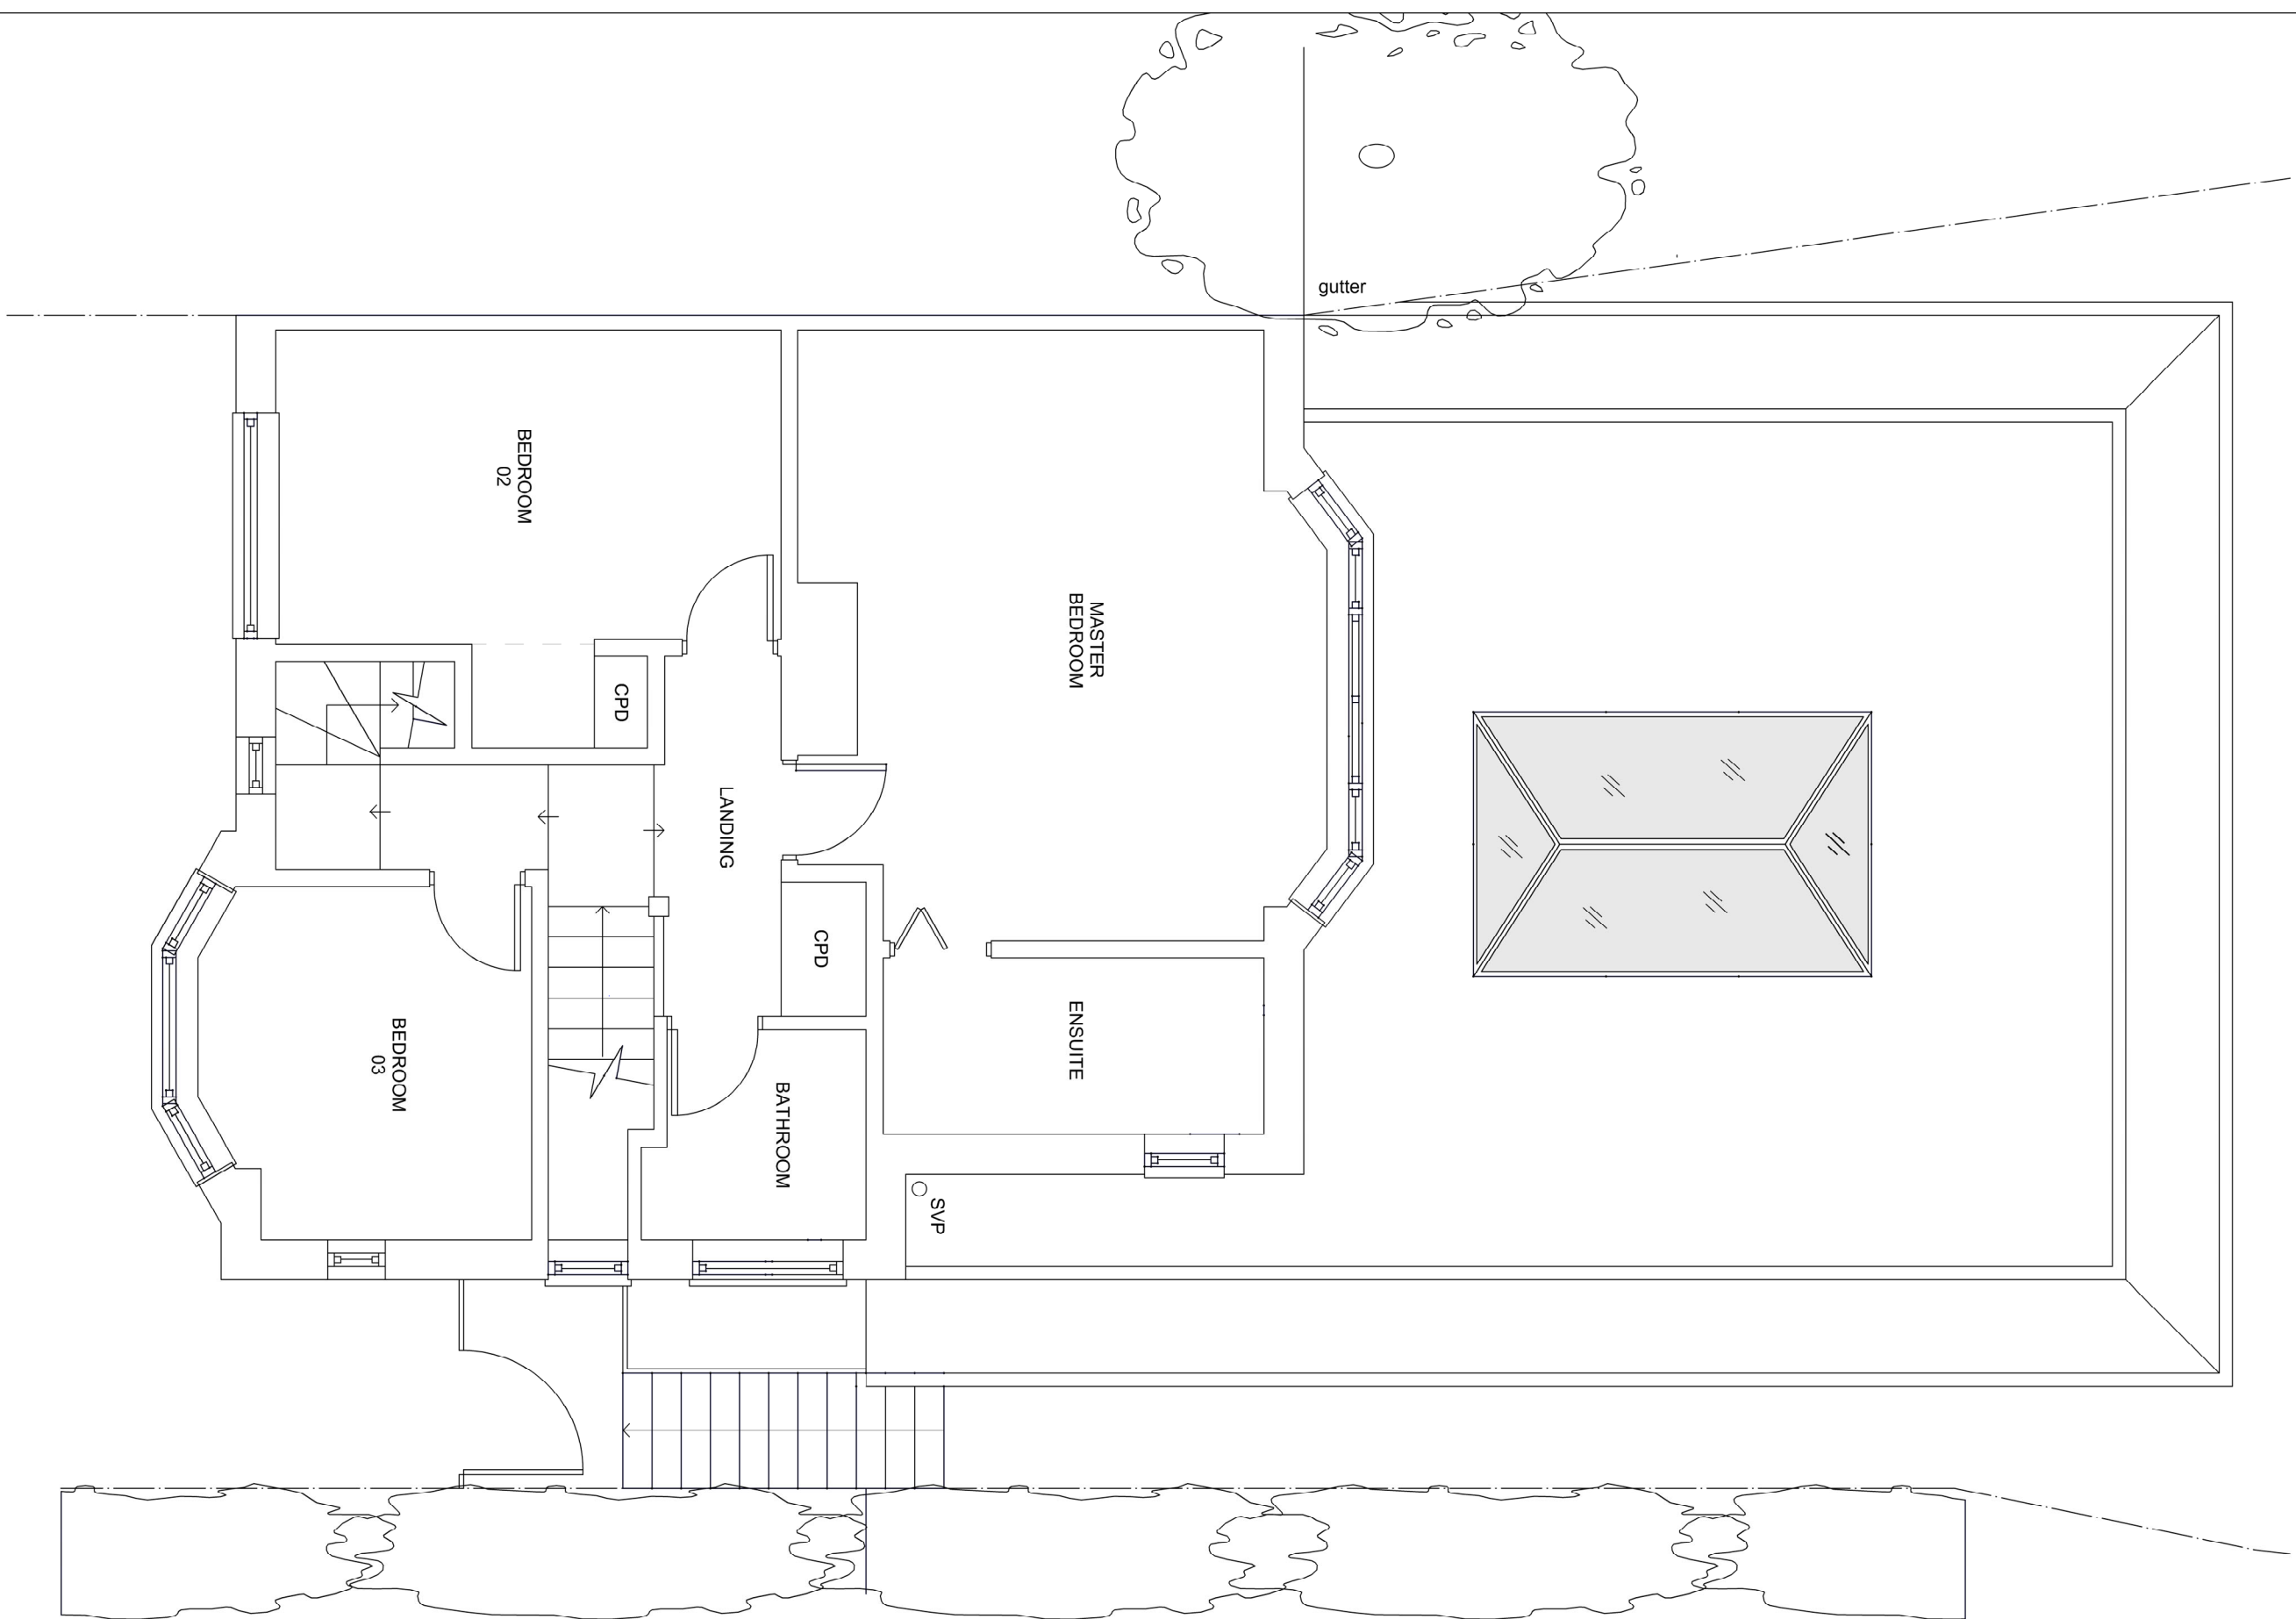

Existing First Floor Plan 1:50

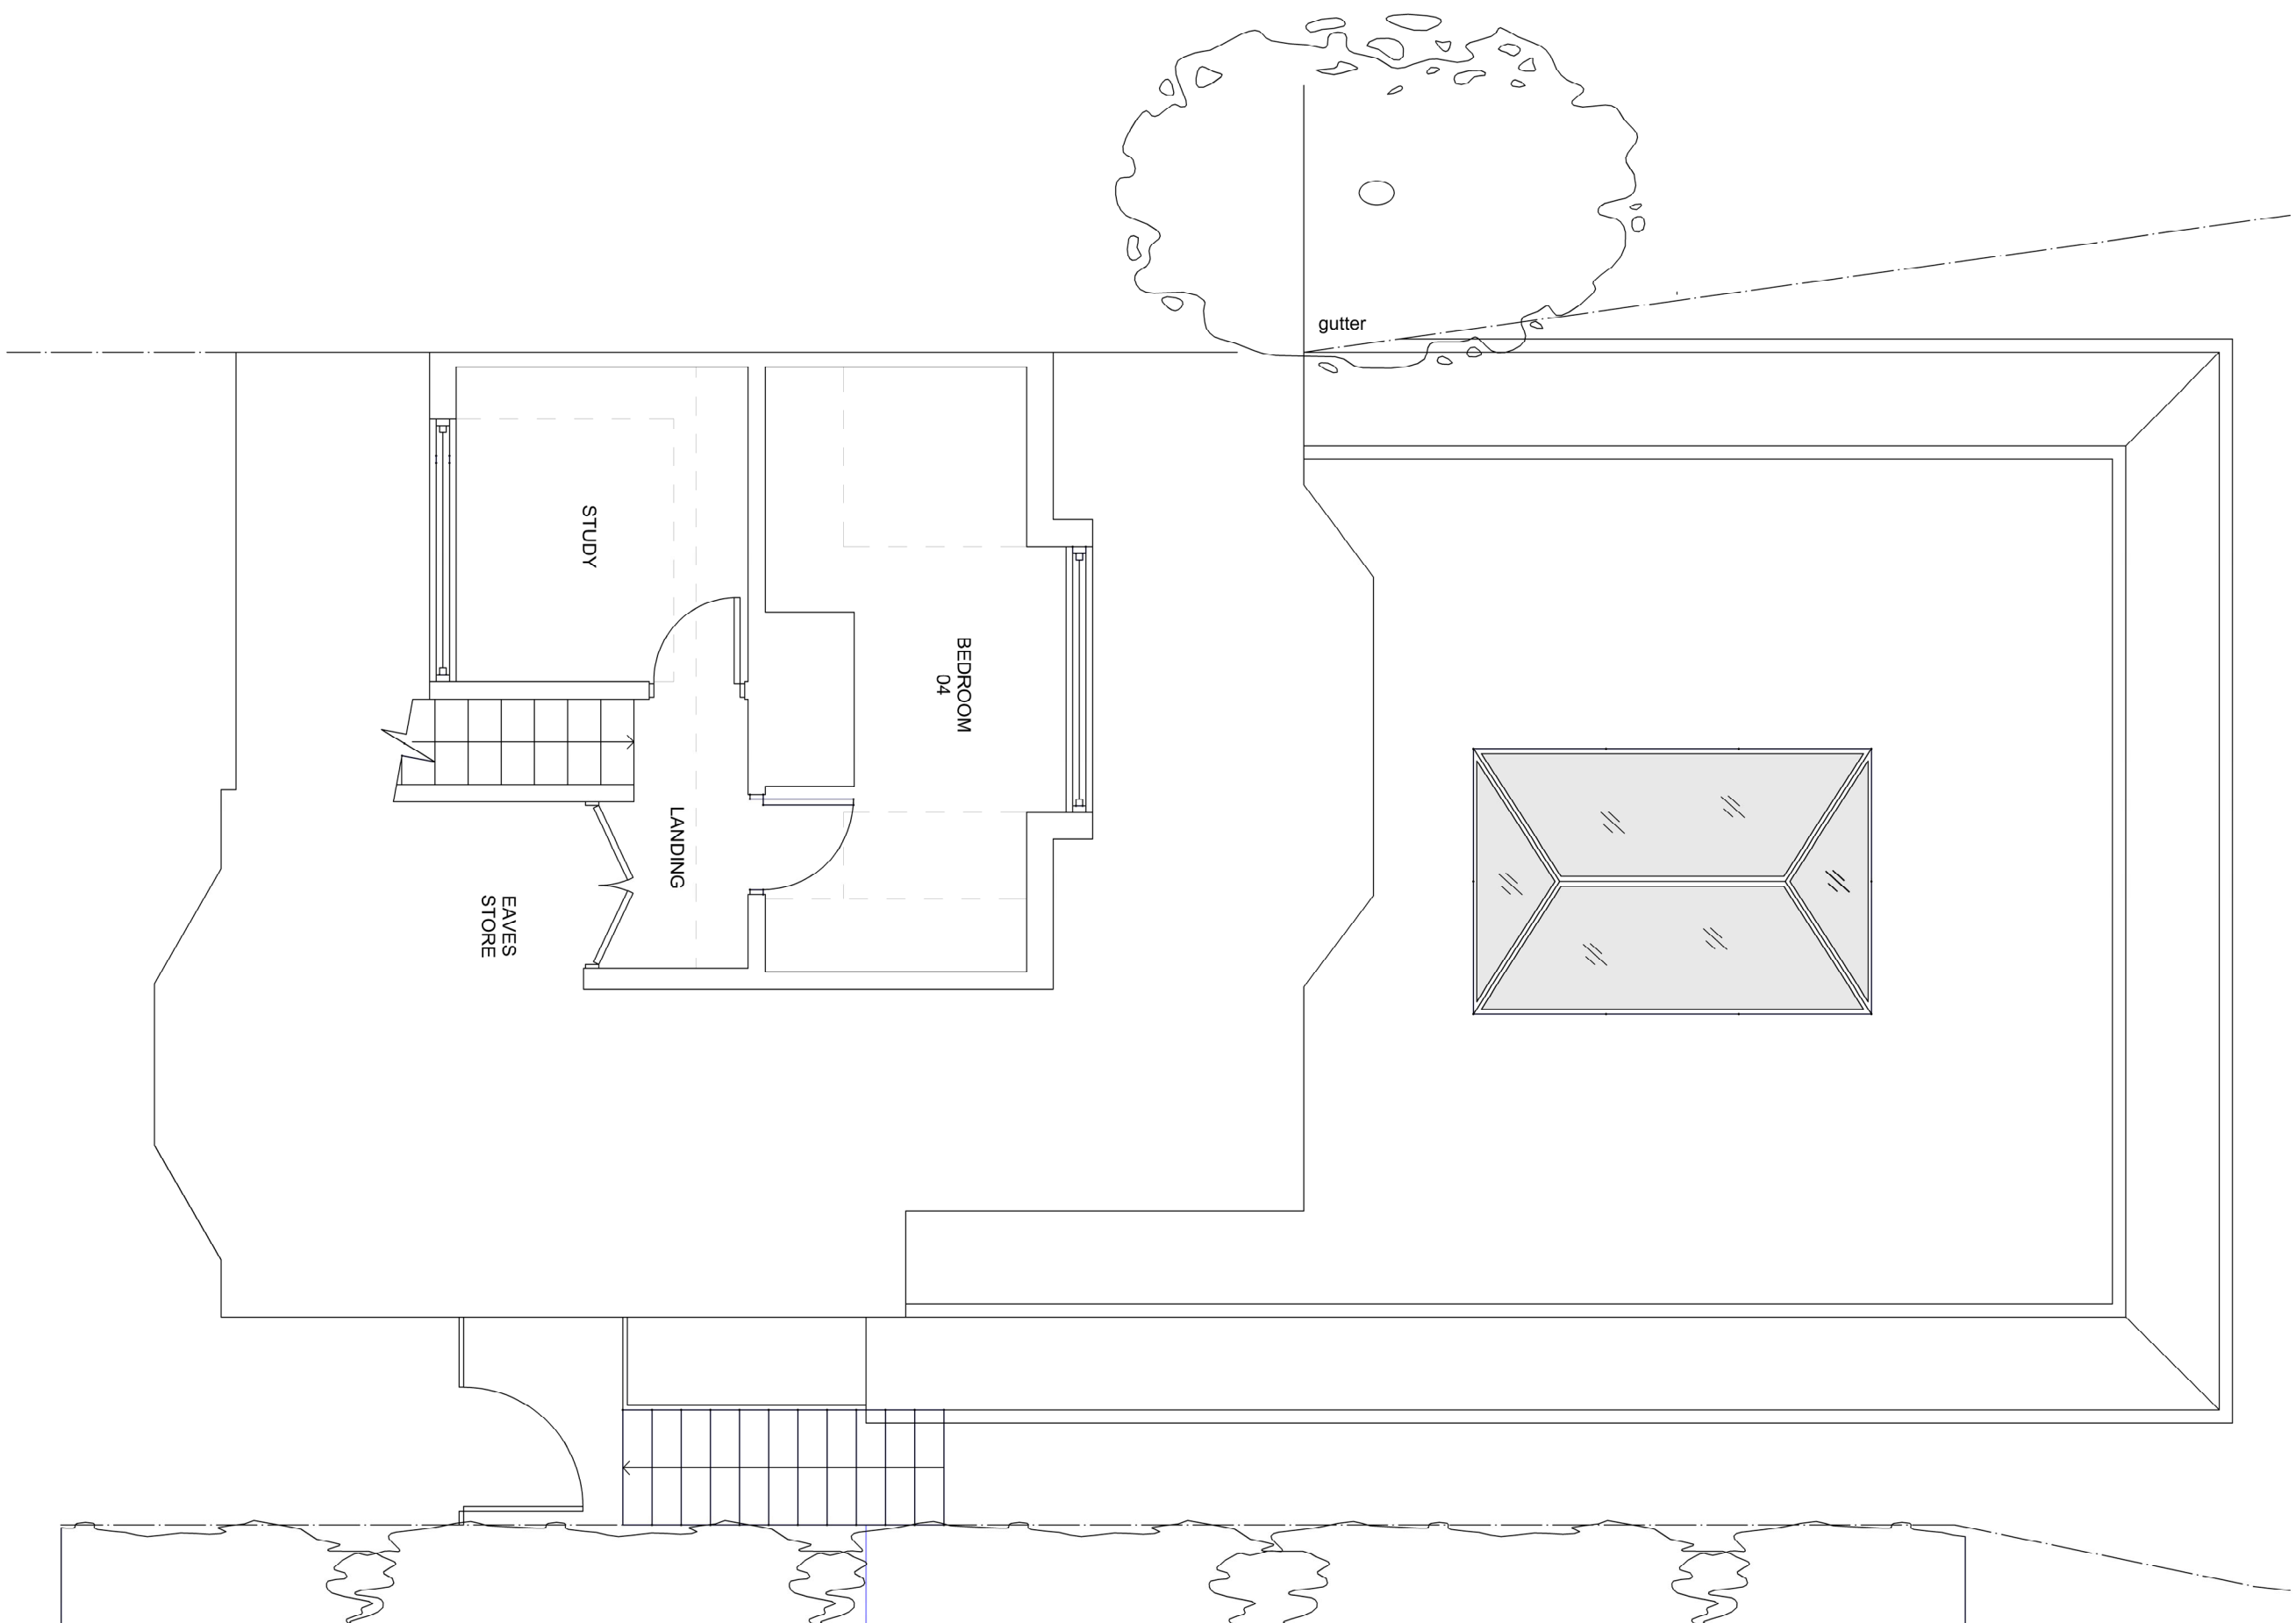

Existing Second Floor Plan1:50

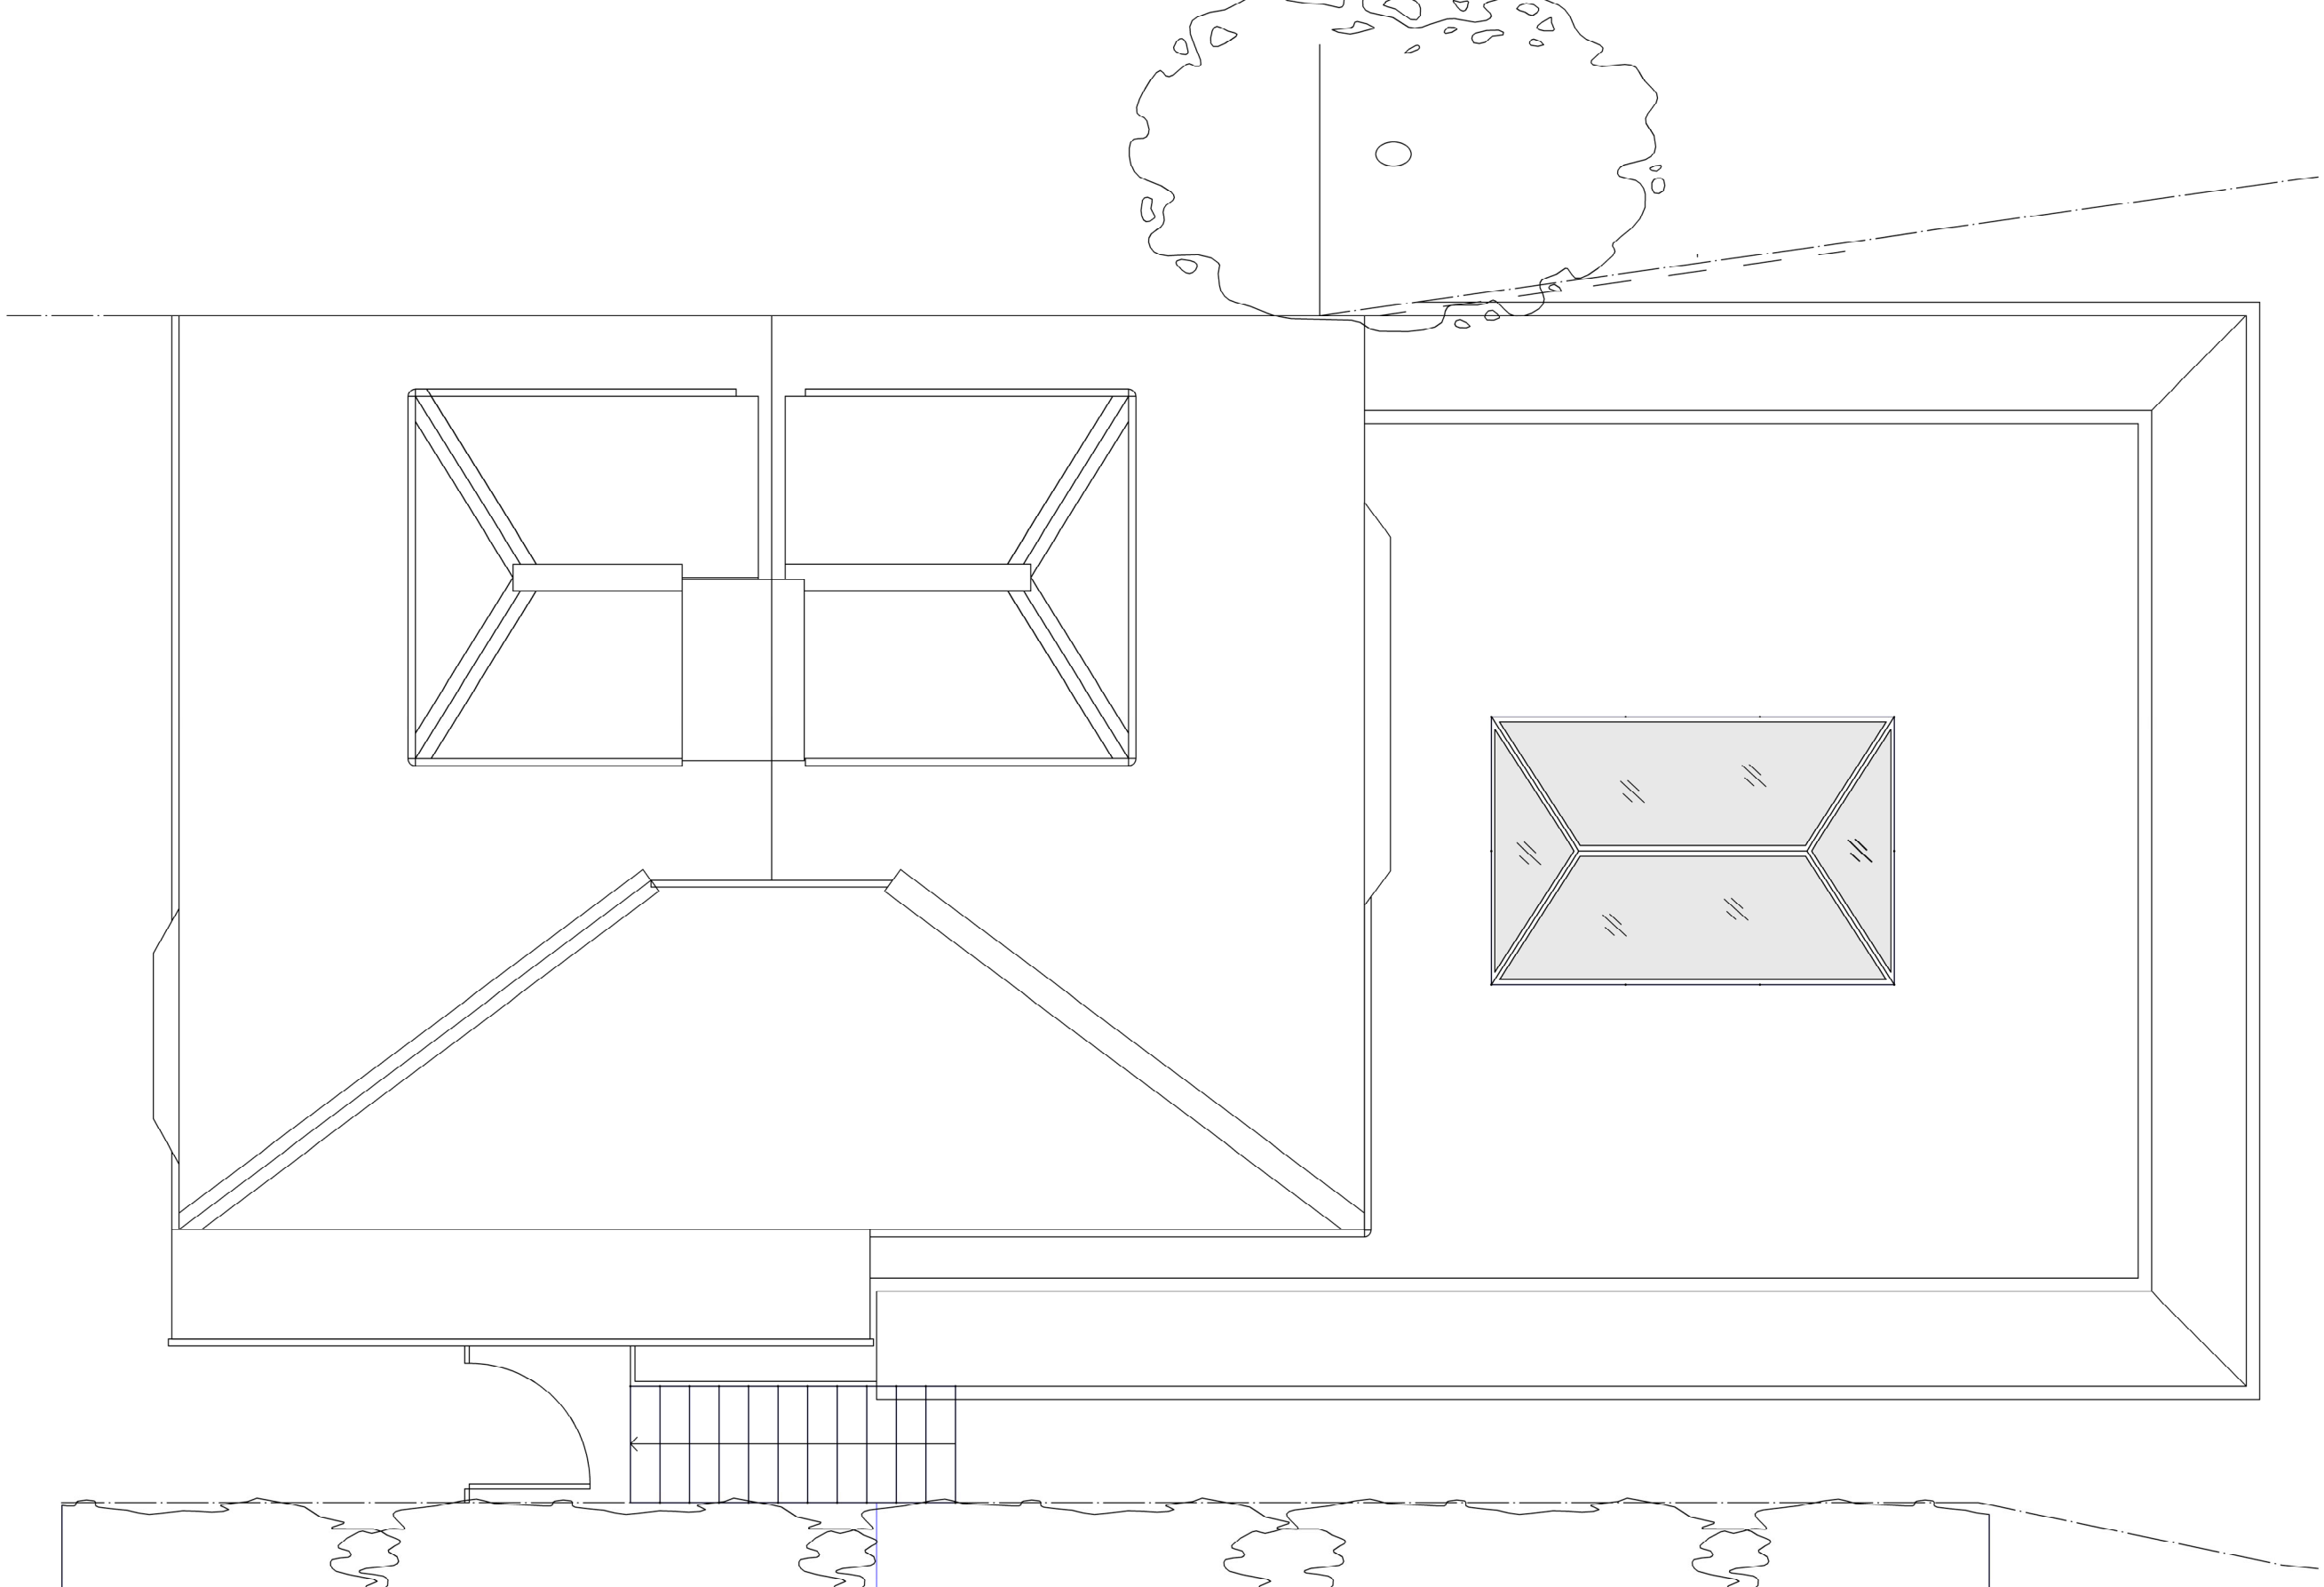

	rev.	dcib	comment
conferenda			
the date			

Job Title

New Residential Development

Existing Plans

BUCHAN RUM
9 SAYILL ROAD
LINDFIELD
WEST SUSSEX RH162NY
E : info@buchanrumarchitecture.co.uk

Scale	Size
1:20 & 1:50	A1
12/2025	BRA

Driving number.	Row.
PL-00-104	00

